




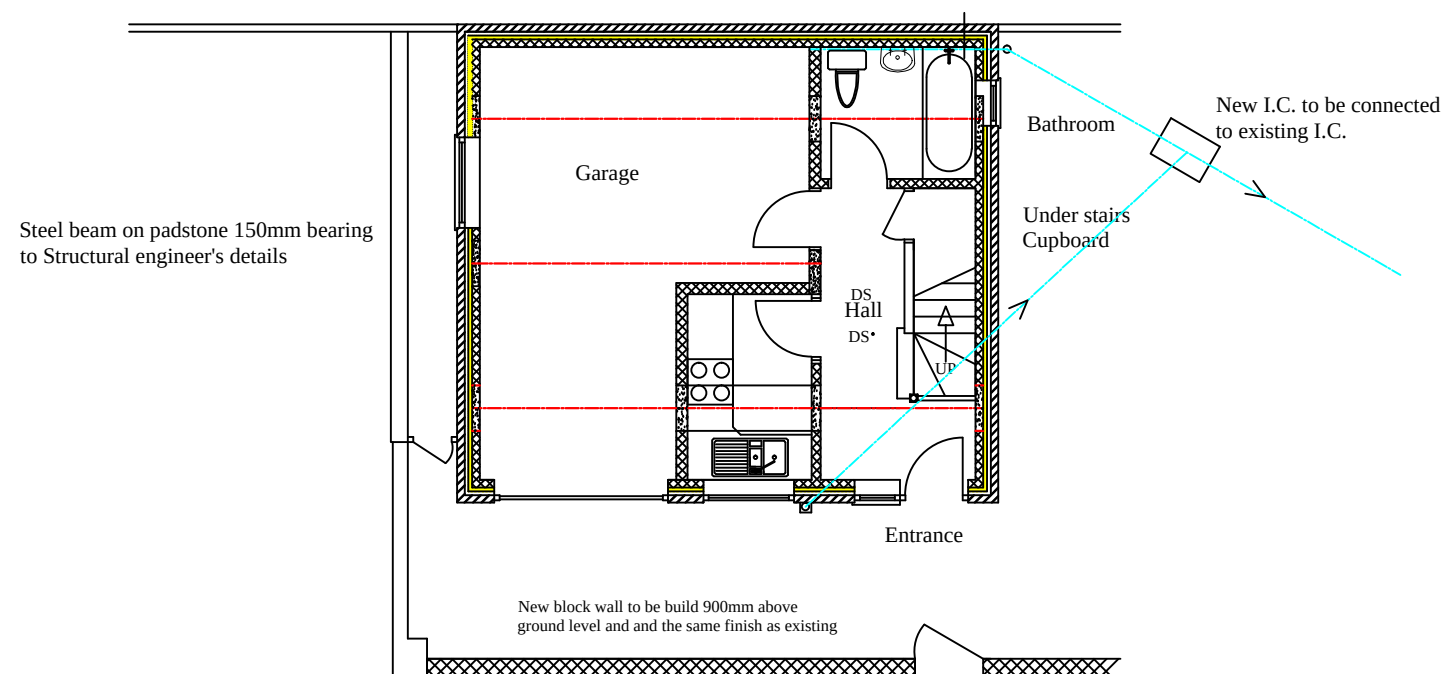

Proposed Ground Floor Plan

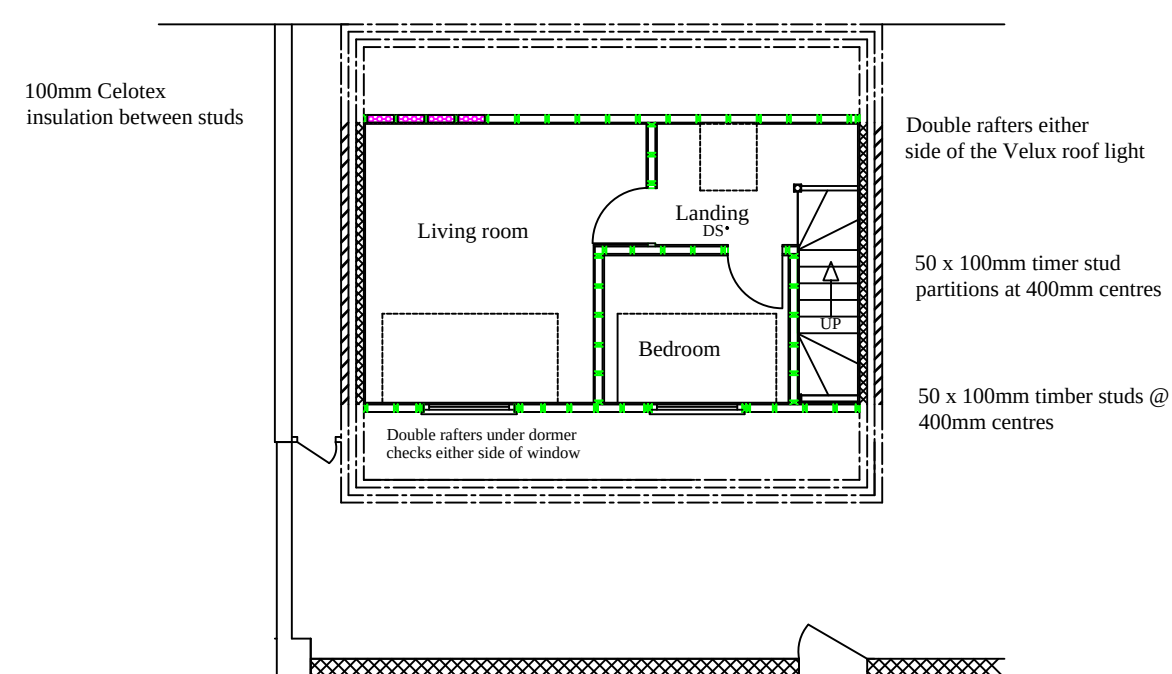

Proposed First Floor Plan

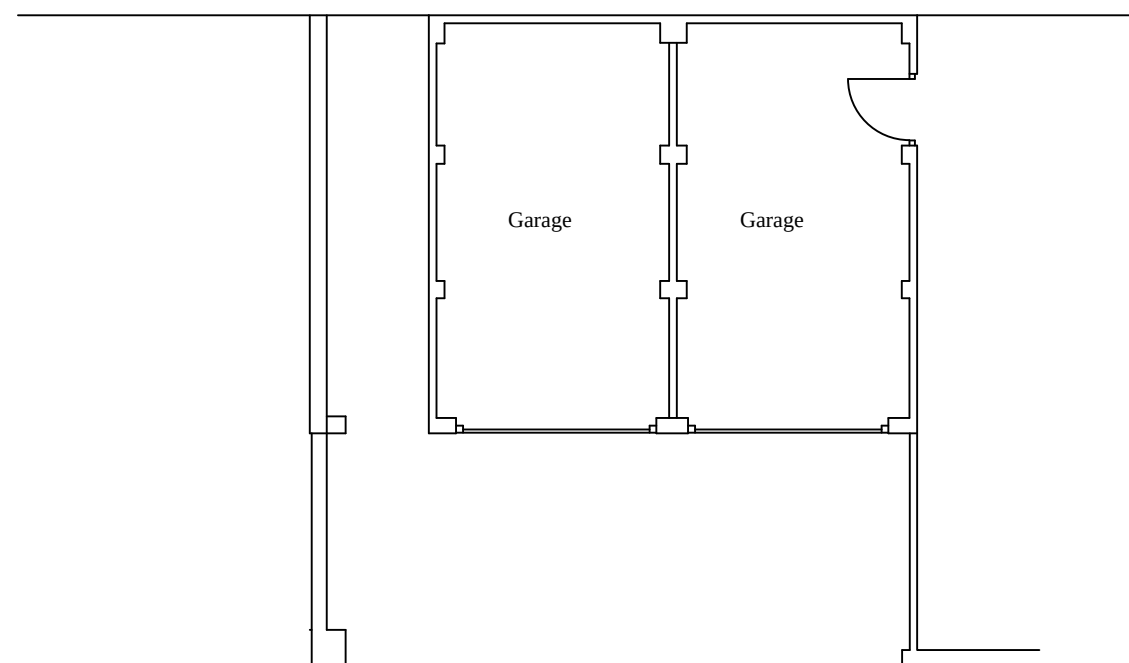

Existing Ground Floor Plan



Aldwick Construction & Design

Cawley Gate, 17 Cawley Road, Chichester, PO19 1XB
 Tel : 01243 779181, Mobile: 07970727506, Fax: 01243 779181
 Email: farhadaarabi@hotmail.co.uk

Farhad Aarabi

PROJECT

Proposed Garage Conversion to Granny Annex
 32 Victoria Road, Bognor Regis

TITLE

Existing & Proposed Plans

CLIENT

Mr Nigel Crosthwaite

SCALE

1: 100

DATE

17/04/2017

DRAWING NO.

130-01-14

rev.

02/06/2020