

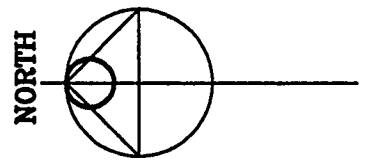


NOTES
ALL DIMENSIONS TO BE CHECKED ON SITE BY THE CONTRACTOR
BEFORE FABRICATION AND ERECTION.
FIGURED DIMENSIONS TO BE TAKEN IN PREFERENCE TO SCALED
DIMENSIONS
THIS DRAWING IS THE COPYRIGHT OF THE ARCHITECTS AND MUST
NOT BE REPRODUCED OR USED WITHOUT THEIR EXPRESS CONSENT
EXCEPT FOR THE PURPOSES OF A PLANNING APPLICATION
ELECTRONIC ISSUE OF THIS DRAWING TO BE CONFIRMED BY PAPER
HARD COPY ONLY.

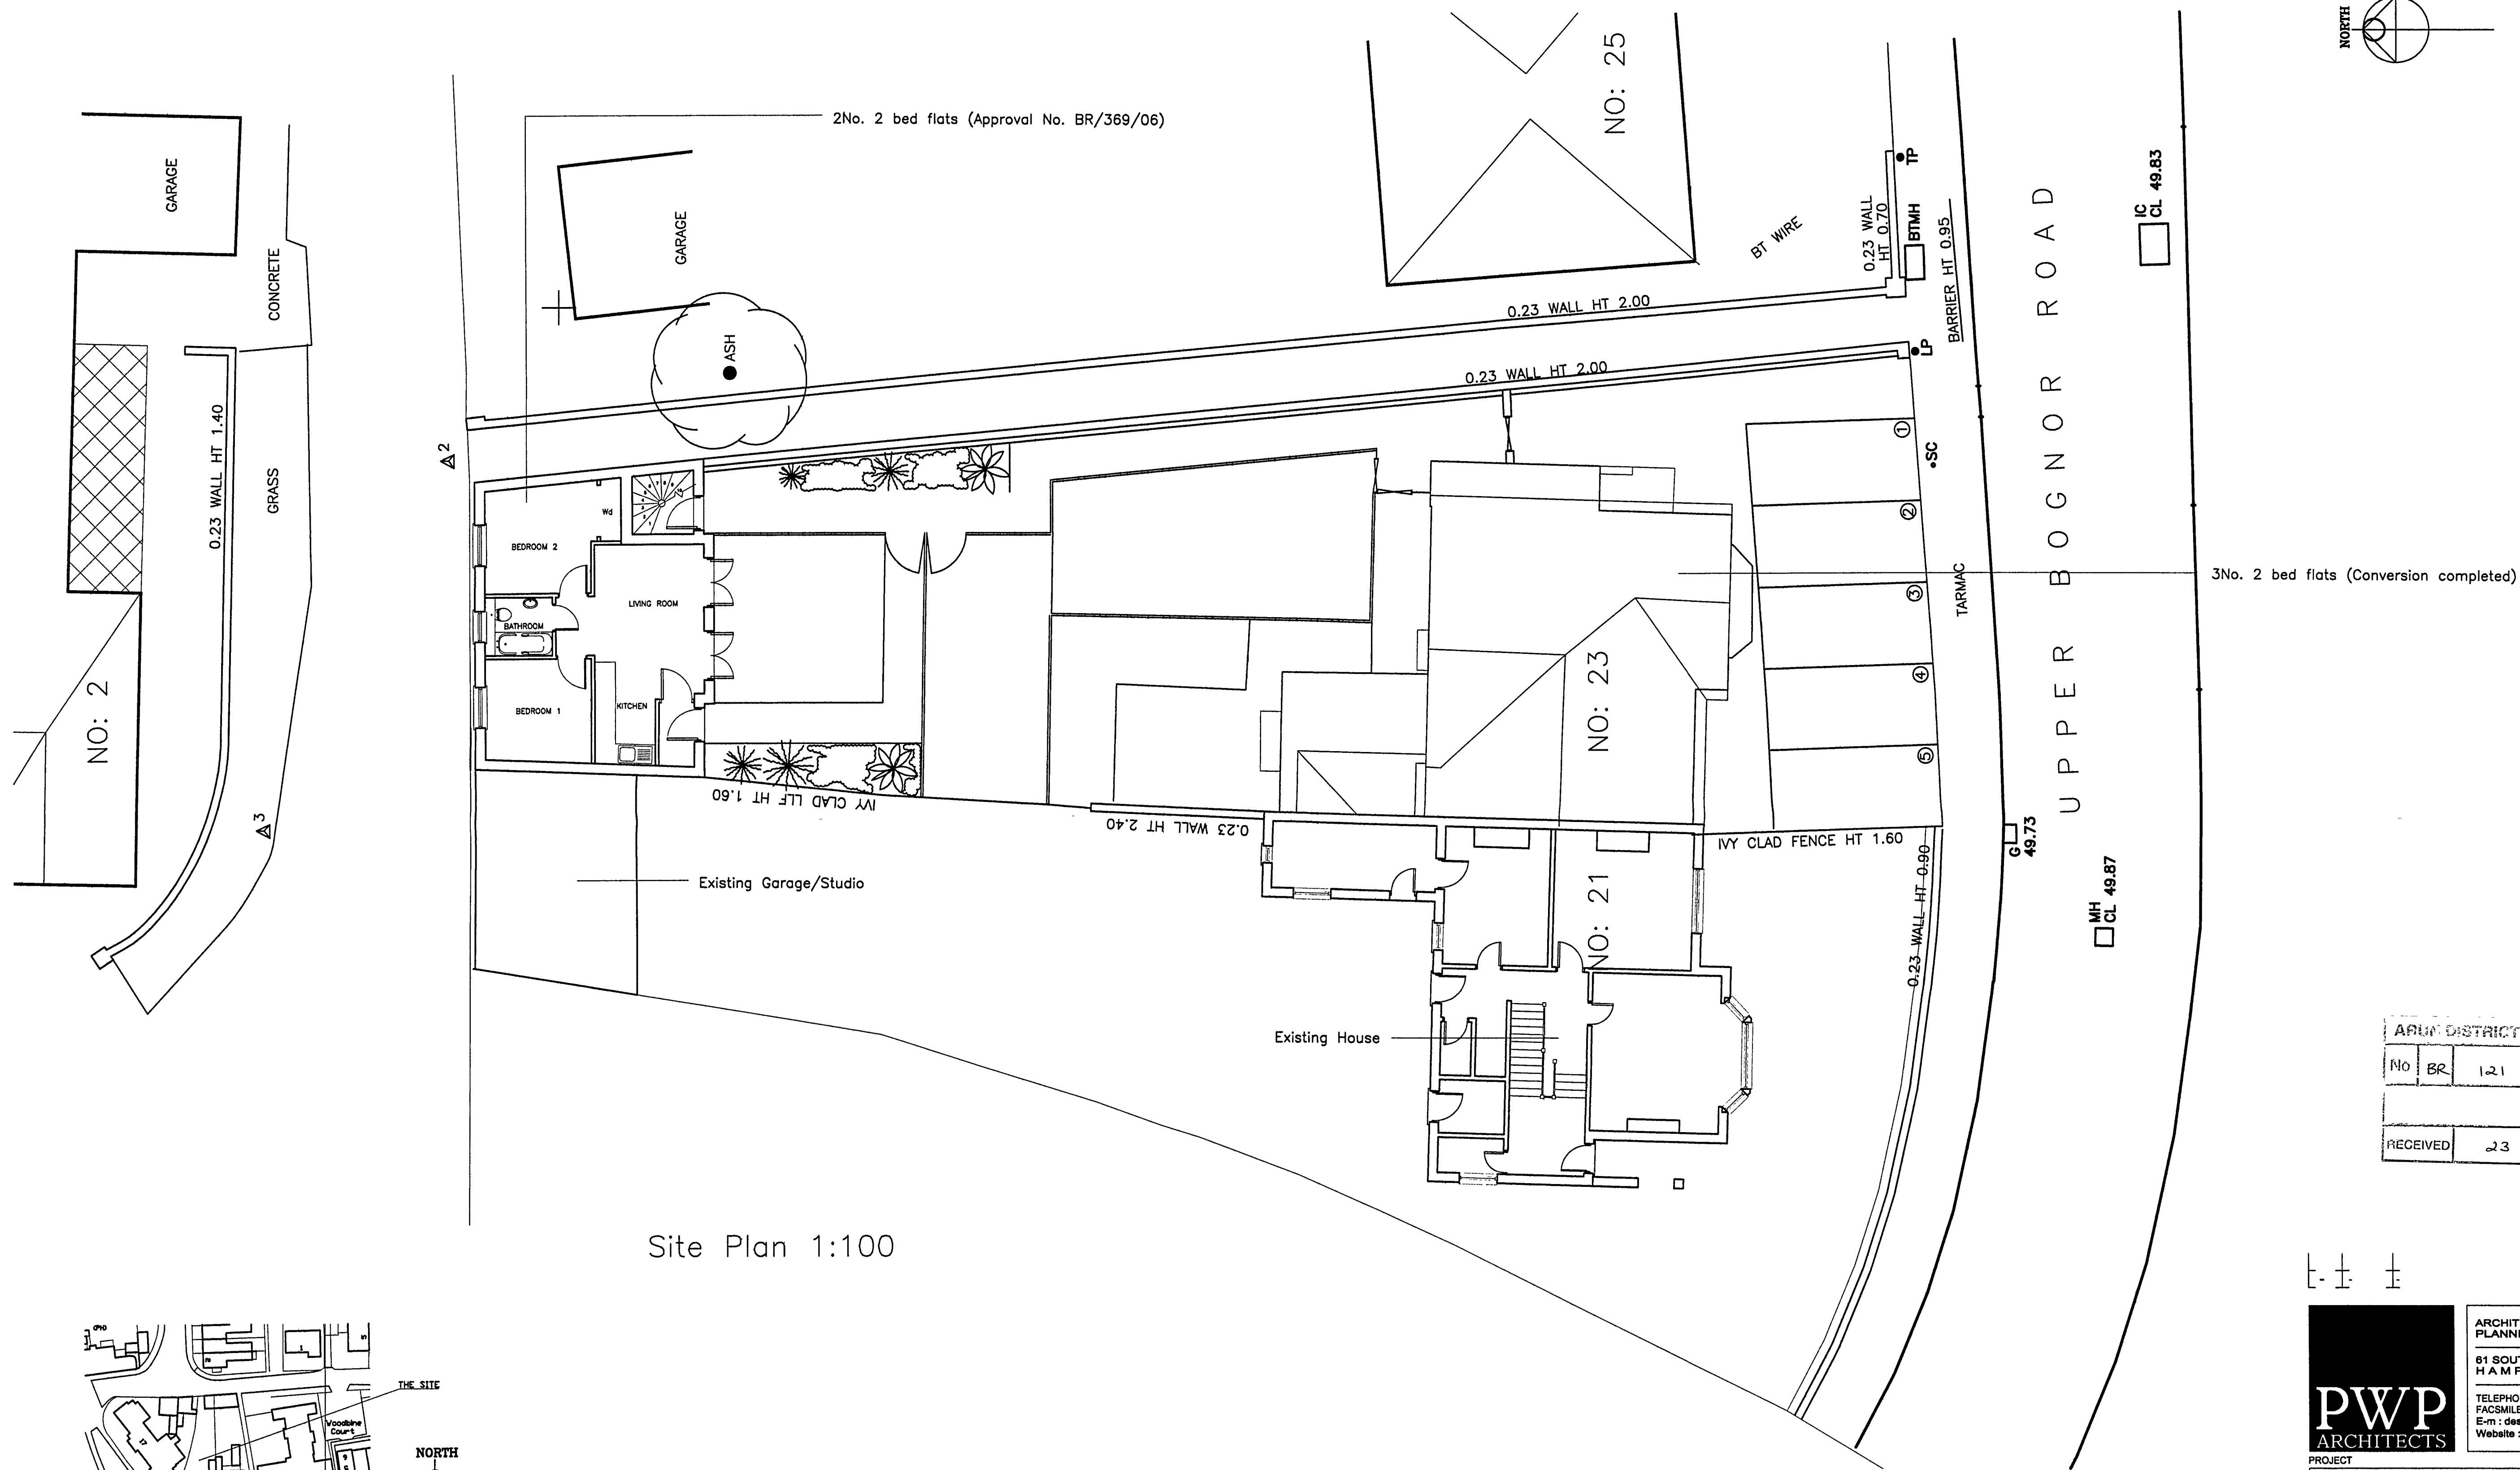

Site Plan 1:100

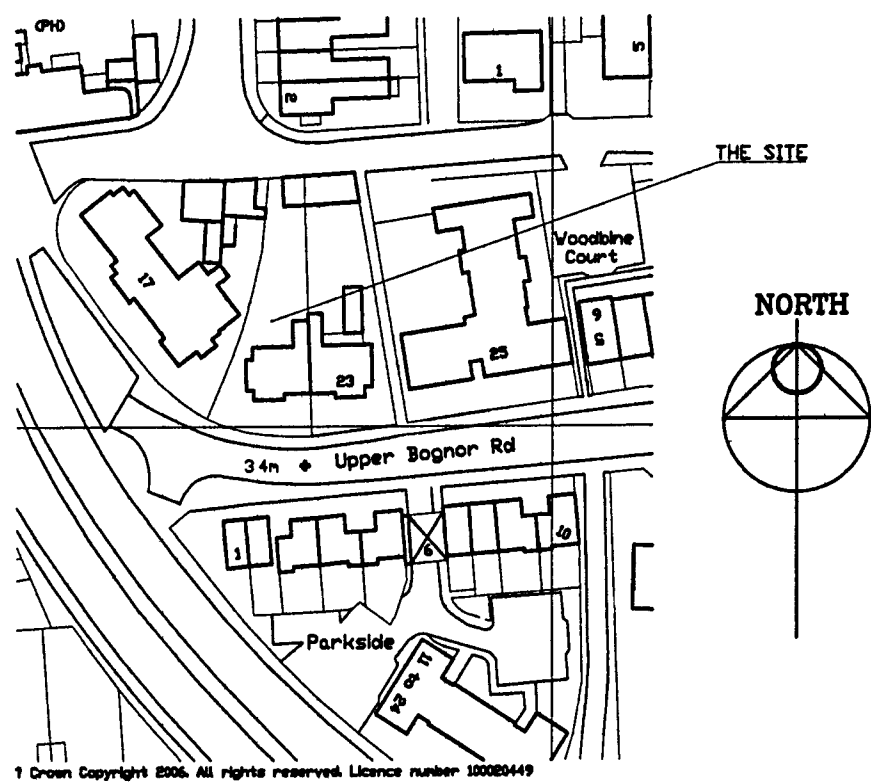

Location Plan 1:1250

ARUN DISTRICT COUNCIL				
No	BR	121	07	
RECEIVED				
23 4 07				

1:1 1:1 1:1 1:1

PWP
ARCHITECTS

ARCHITECTS, DESIGNERS &
PLANNING CONSULTANTS
61 SOUTH STREET, HAVANT
HAMPSHIRE, PO9 1BZ
TELEPHONE 023 9248 2494
FACSIMILE 023 9248 1152
E-m: design@pwp-architects.com
Website: www.pwparchitects.com

PROJECT		
RESIDENTIAL DEVELOPMENT, 21- 23 UPPER BOGNOR RD., WEST SUSSEX		
CLIENT		
MR. A. SYMONDS		
TITLE		
EXISTING SITE & GROUND FLOOR PLAN		
STATUS		
FOR COMMENT		
SCALES	DATE	DRAWN
1:100	APR '06	TD
JOB NO	DRAWING NO	REVISION
4323	10	-