

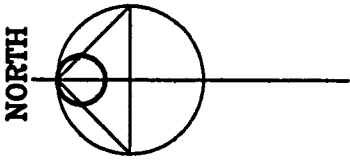


NOTES
ALL DIMENSIONS TO BE CHECKED ON SITE BY THE CONTRACTOR
BEFORE FABRICATION AND ERECTION
FIGURED DIMENSIONS TO BE TAKEN IN PREFERENCE TO SCALED
DIMENSIONS.
THIS DRAWING IS THE COPYRIGHT OF THE ARCHITECTS AND MUST
NOT BE REPRODUCED OR USED WITHOUT THEIR EXPRESS CONSENT
EXCEPT FOR THE PURPOSES OF A PLANNING APPLICATION
ELECTRONIC ISSUE OF THIS DRAWING TO BE CONFIRMED BY PAPER
HARD COPY ONLY.

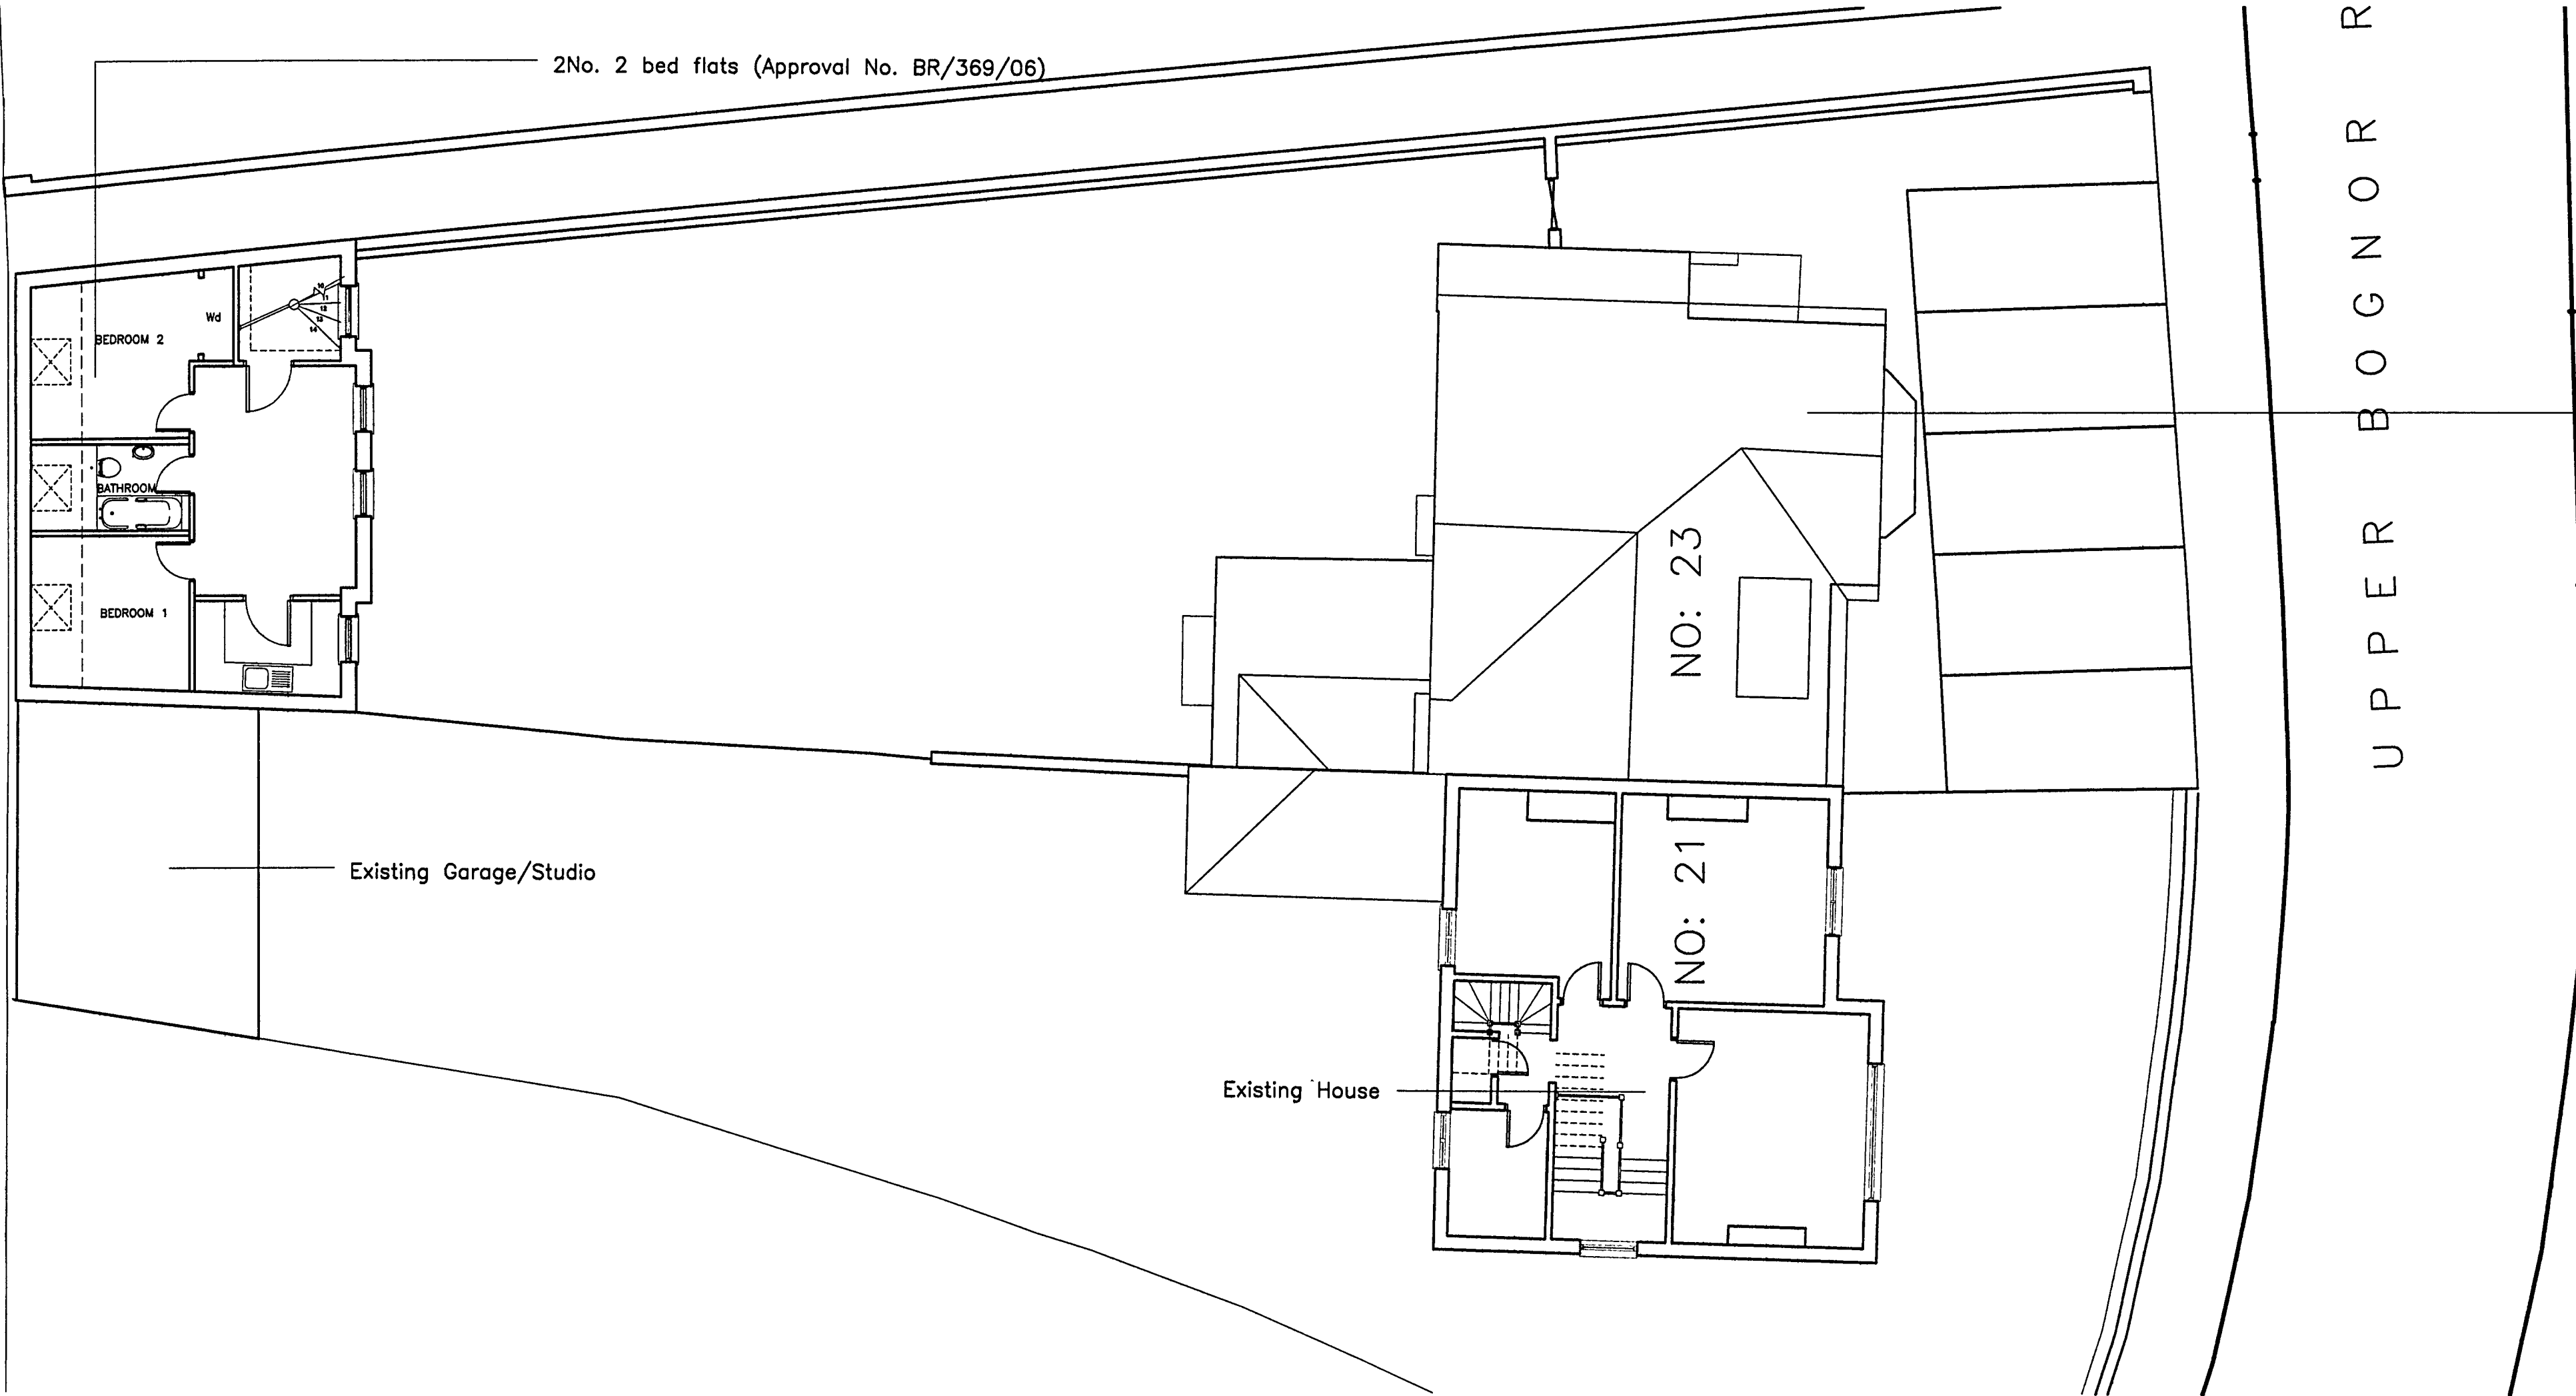

FIRST FLOOR PLAN

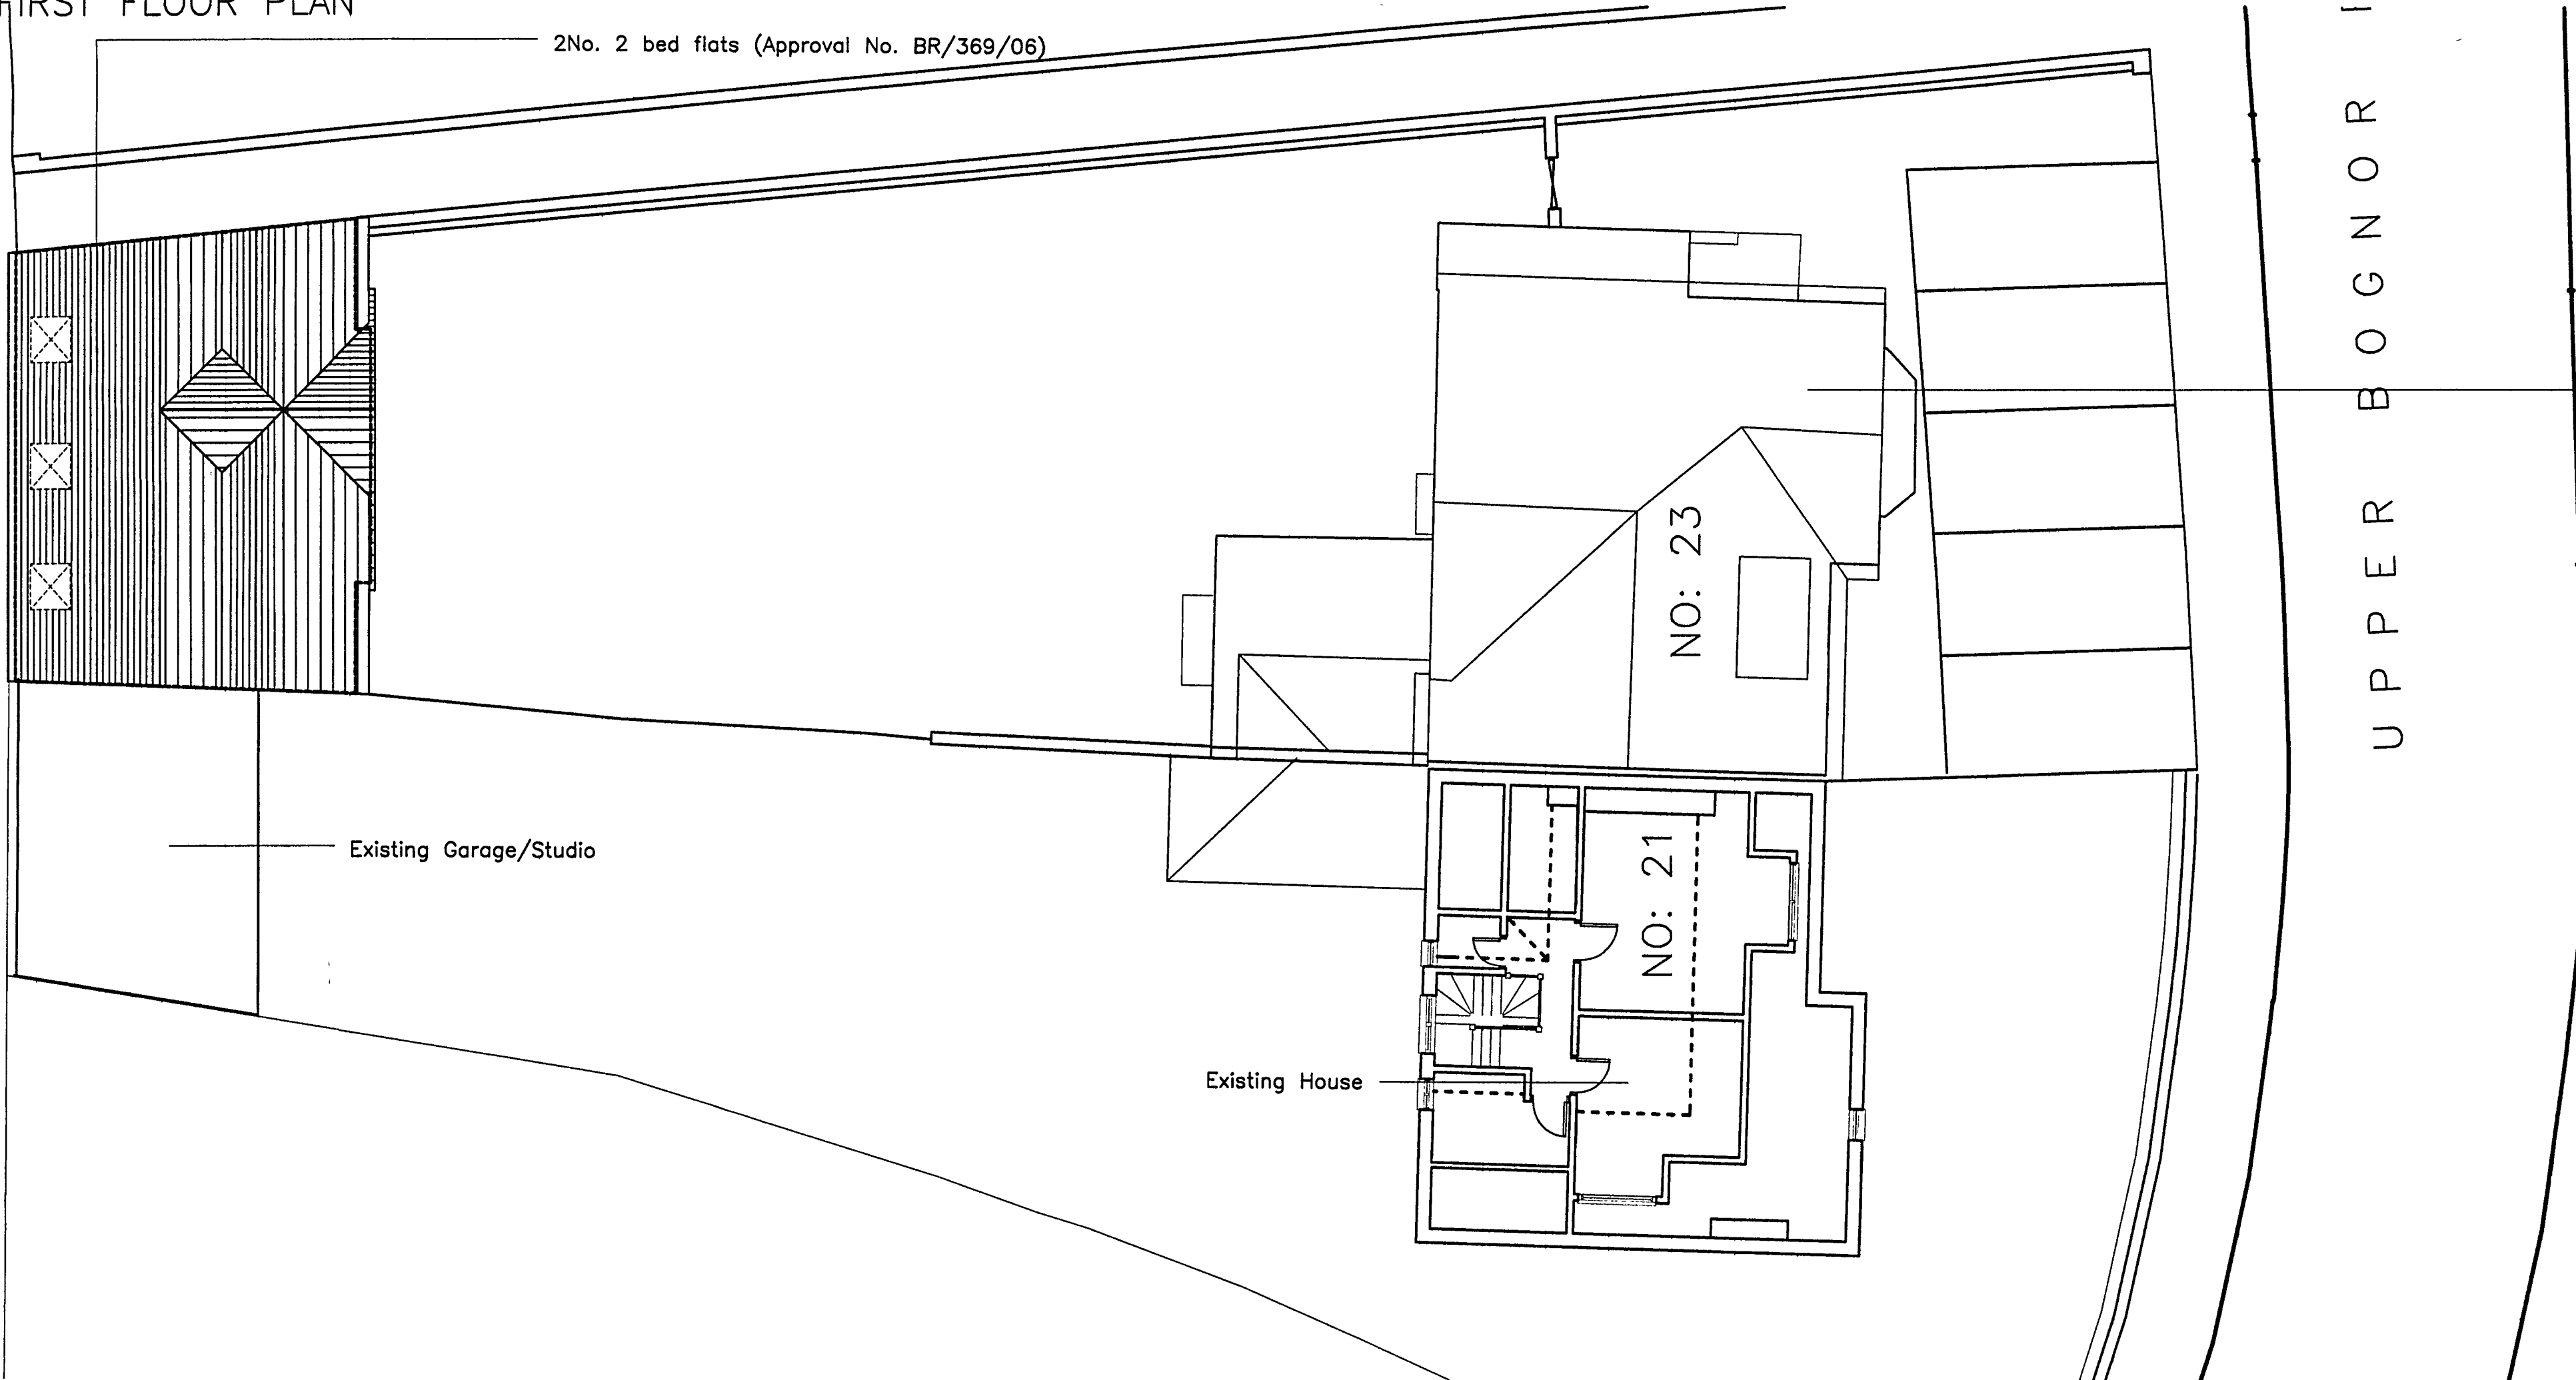

SECOND FLOOR PLAN

ARUN DISTRICT COUNCIL			
No.	BR	121	07
RECEIVED		23 4 07	



ARCHITECTS, DESIGNERS &
PLANNING CONSULTANTS
61 SOUTH STREET, HAVANT
HAMPSHIRE, PO9 1BZ
TELEPHONE 023 9248 2494
FACSIMILE 023 9248 1152
E-mail: design@pwp-architects.com
Website: www.pwparchitects.com

PROJECT RESIDENTIAL DEVELOPMENT, 21- 23 UPPER BOGNOR RD., WEST SUSSEX		
CLIENT MR. A. SYMONDS		
TITLE EXISTING FIRST & SECOND FLOOR PLANS		
STATUS FOR COMMENT		
SCALES 1:100	DATE APR '06	DRAWN TD
JOB NO 4323	DRAWING NO 11	REVISION -