
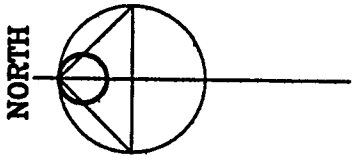
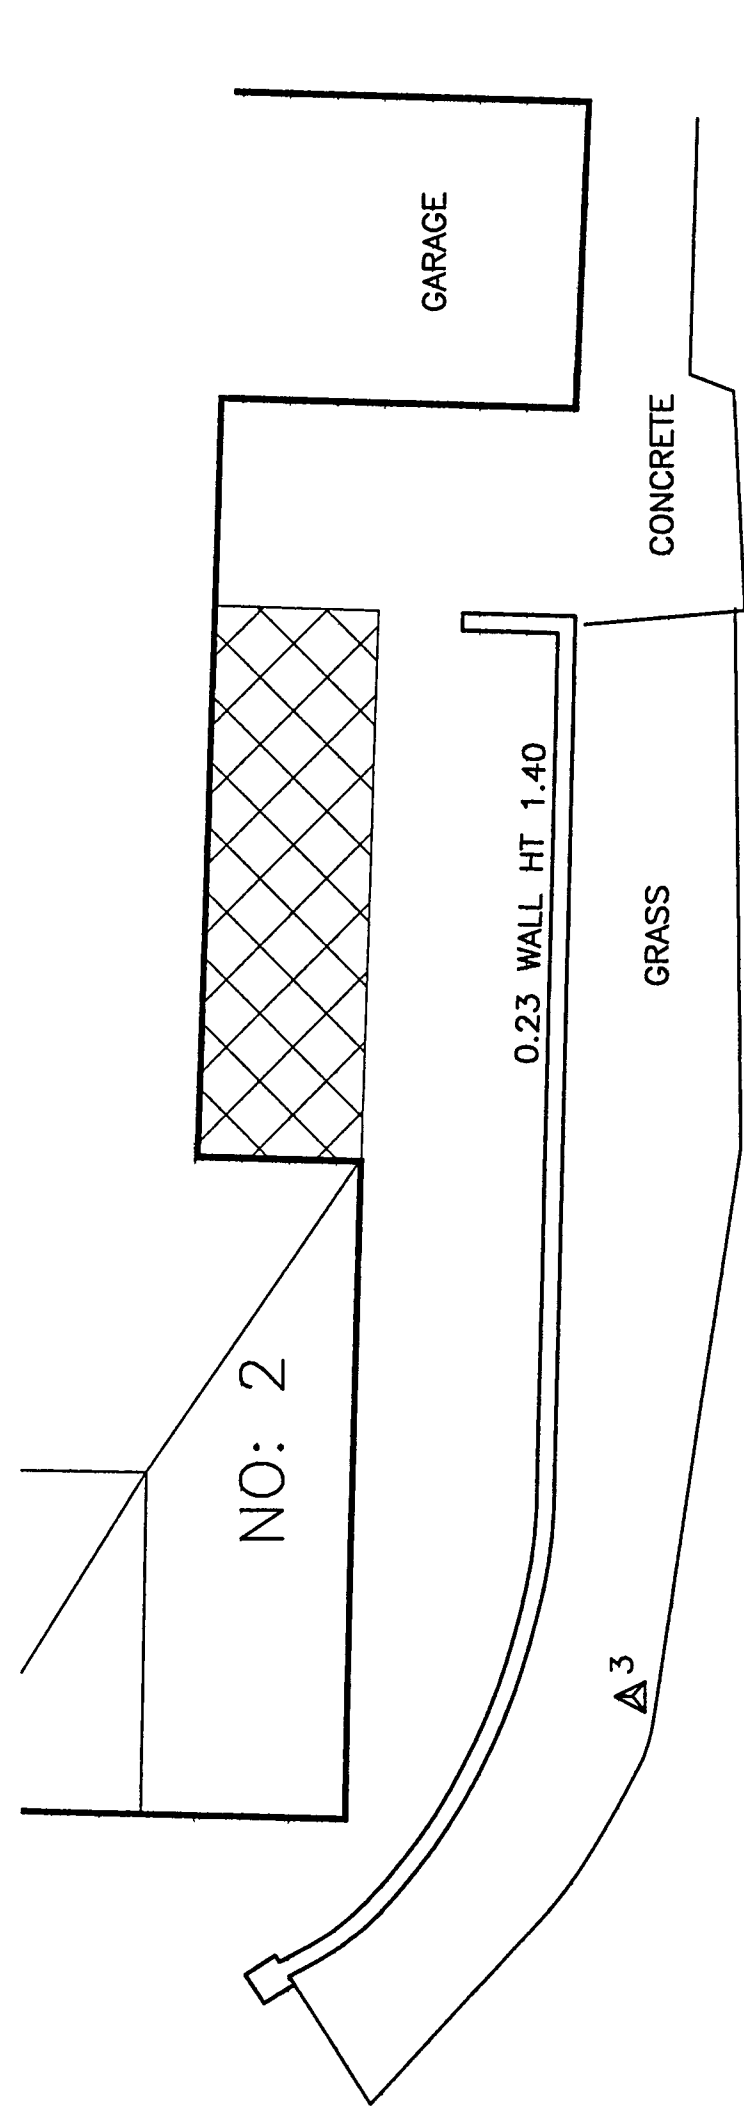


NOTES
ALL DIMENSIONS TO BE CHECKED ON SITE BY THE CONTRACTOR BEFORE FABRICATION AND ERECTION.
FIGURED DIMENSIONS TO BE TAKEN IN PREFERENCE TO SCALED DIMENSIONS.
THIS DRAWING IS THE COPYRIGHT OF THE ARCHITECTS AND MUST NOT BE REPRODUCED OR USED WITHOUT THEIR EXPRESS CONSENT EXCEPT FOR THE PURPOSES OF A PLANNING APPLICATION.
ELECTRONIC ISSUE OF THIS DRAWING TO BE CONFIRMED BY PAPER HARD COPY ONLY.

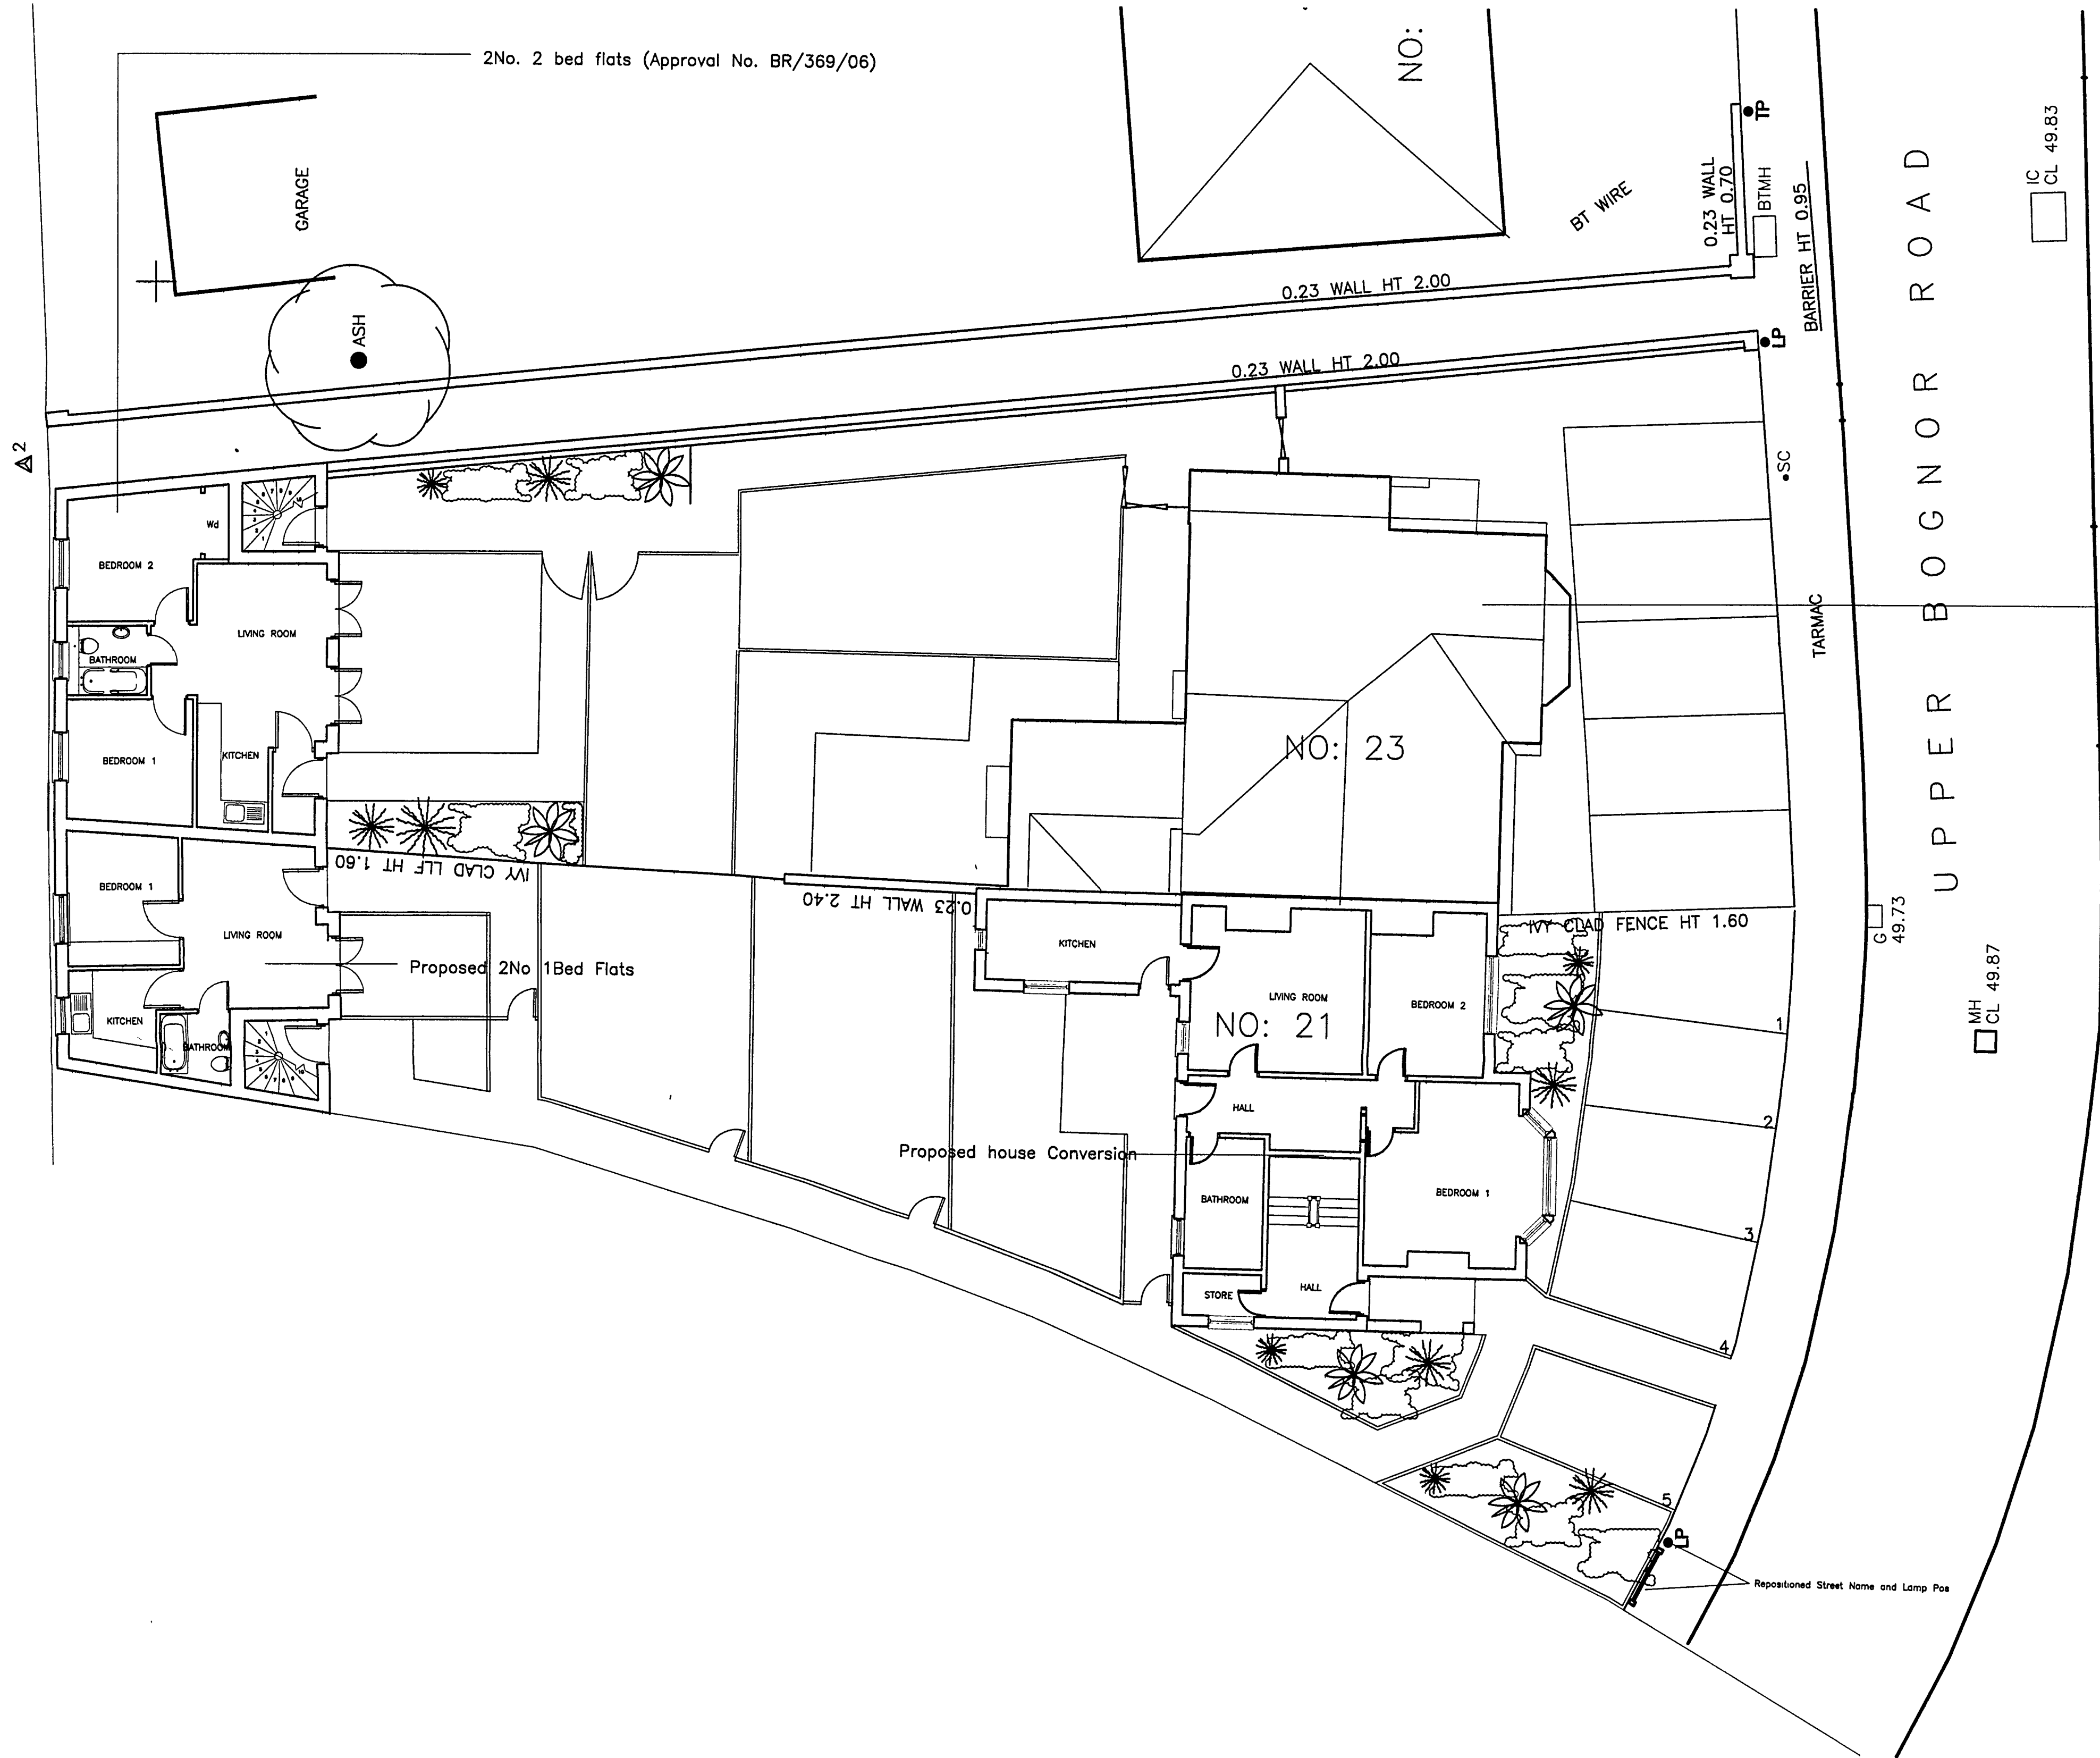

3No. 2 bed flats (Conversion completed)

ARUN DISTRICT COUNCIL				
No.	BR	121	07	
RECEIVED 23 4 07				

A 10 / 04 / 07 Amendments to layout KGM



ARCHITECTS, DESIGNERS & PLANNING CONSULTANTS
81 SOUTH STREET, HAVANT
HAMPSHIRE, PO9 1BZ
TELEPHONE : 023 9248 2494
FACSIMILE : 023 9248 1152
E-m : design@pwp-architects.com
Website : www.pwparchitects.com

PROJECT

RESIDENTIAL DEVELOPMENT,
21- 23 UPPER BOGNOR RD.,
WEST SUSSEX

CLIENT
MR. A. SYMONDS

TITLE
PROPOSED GROUND FLOOR PLAN

STATUS
FOR PLANNING

SCALES DATE DRAWN
1:100 & 1:500 APR '07 KGM

JOB NO. DRAWING NO. REVISION
4323 13 A