




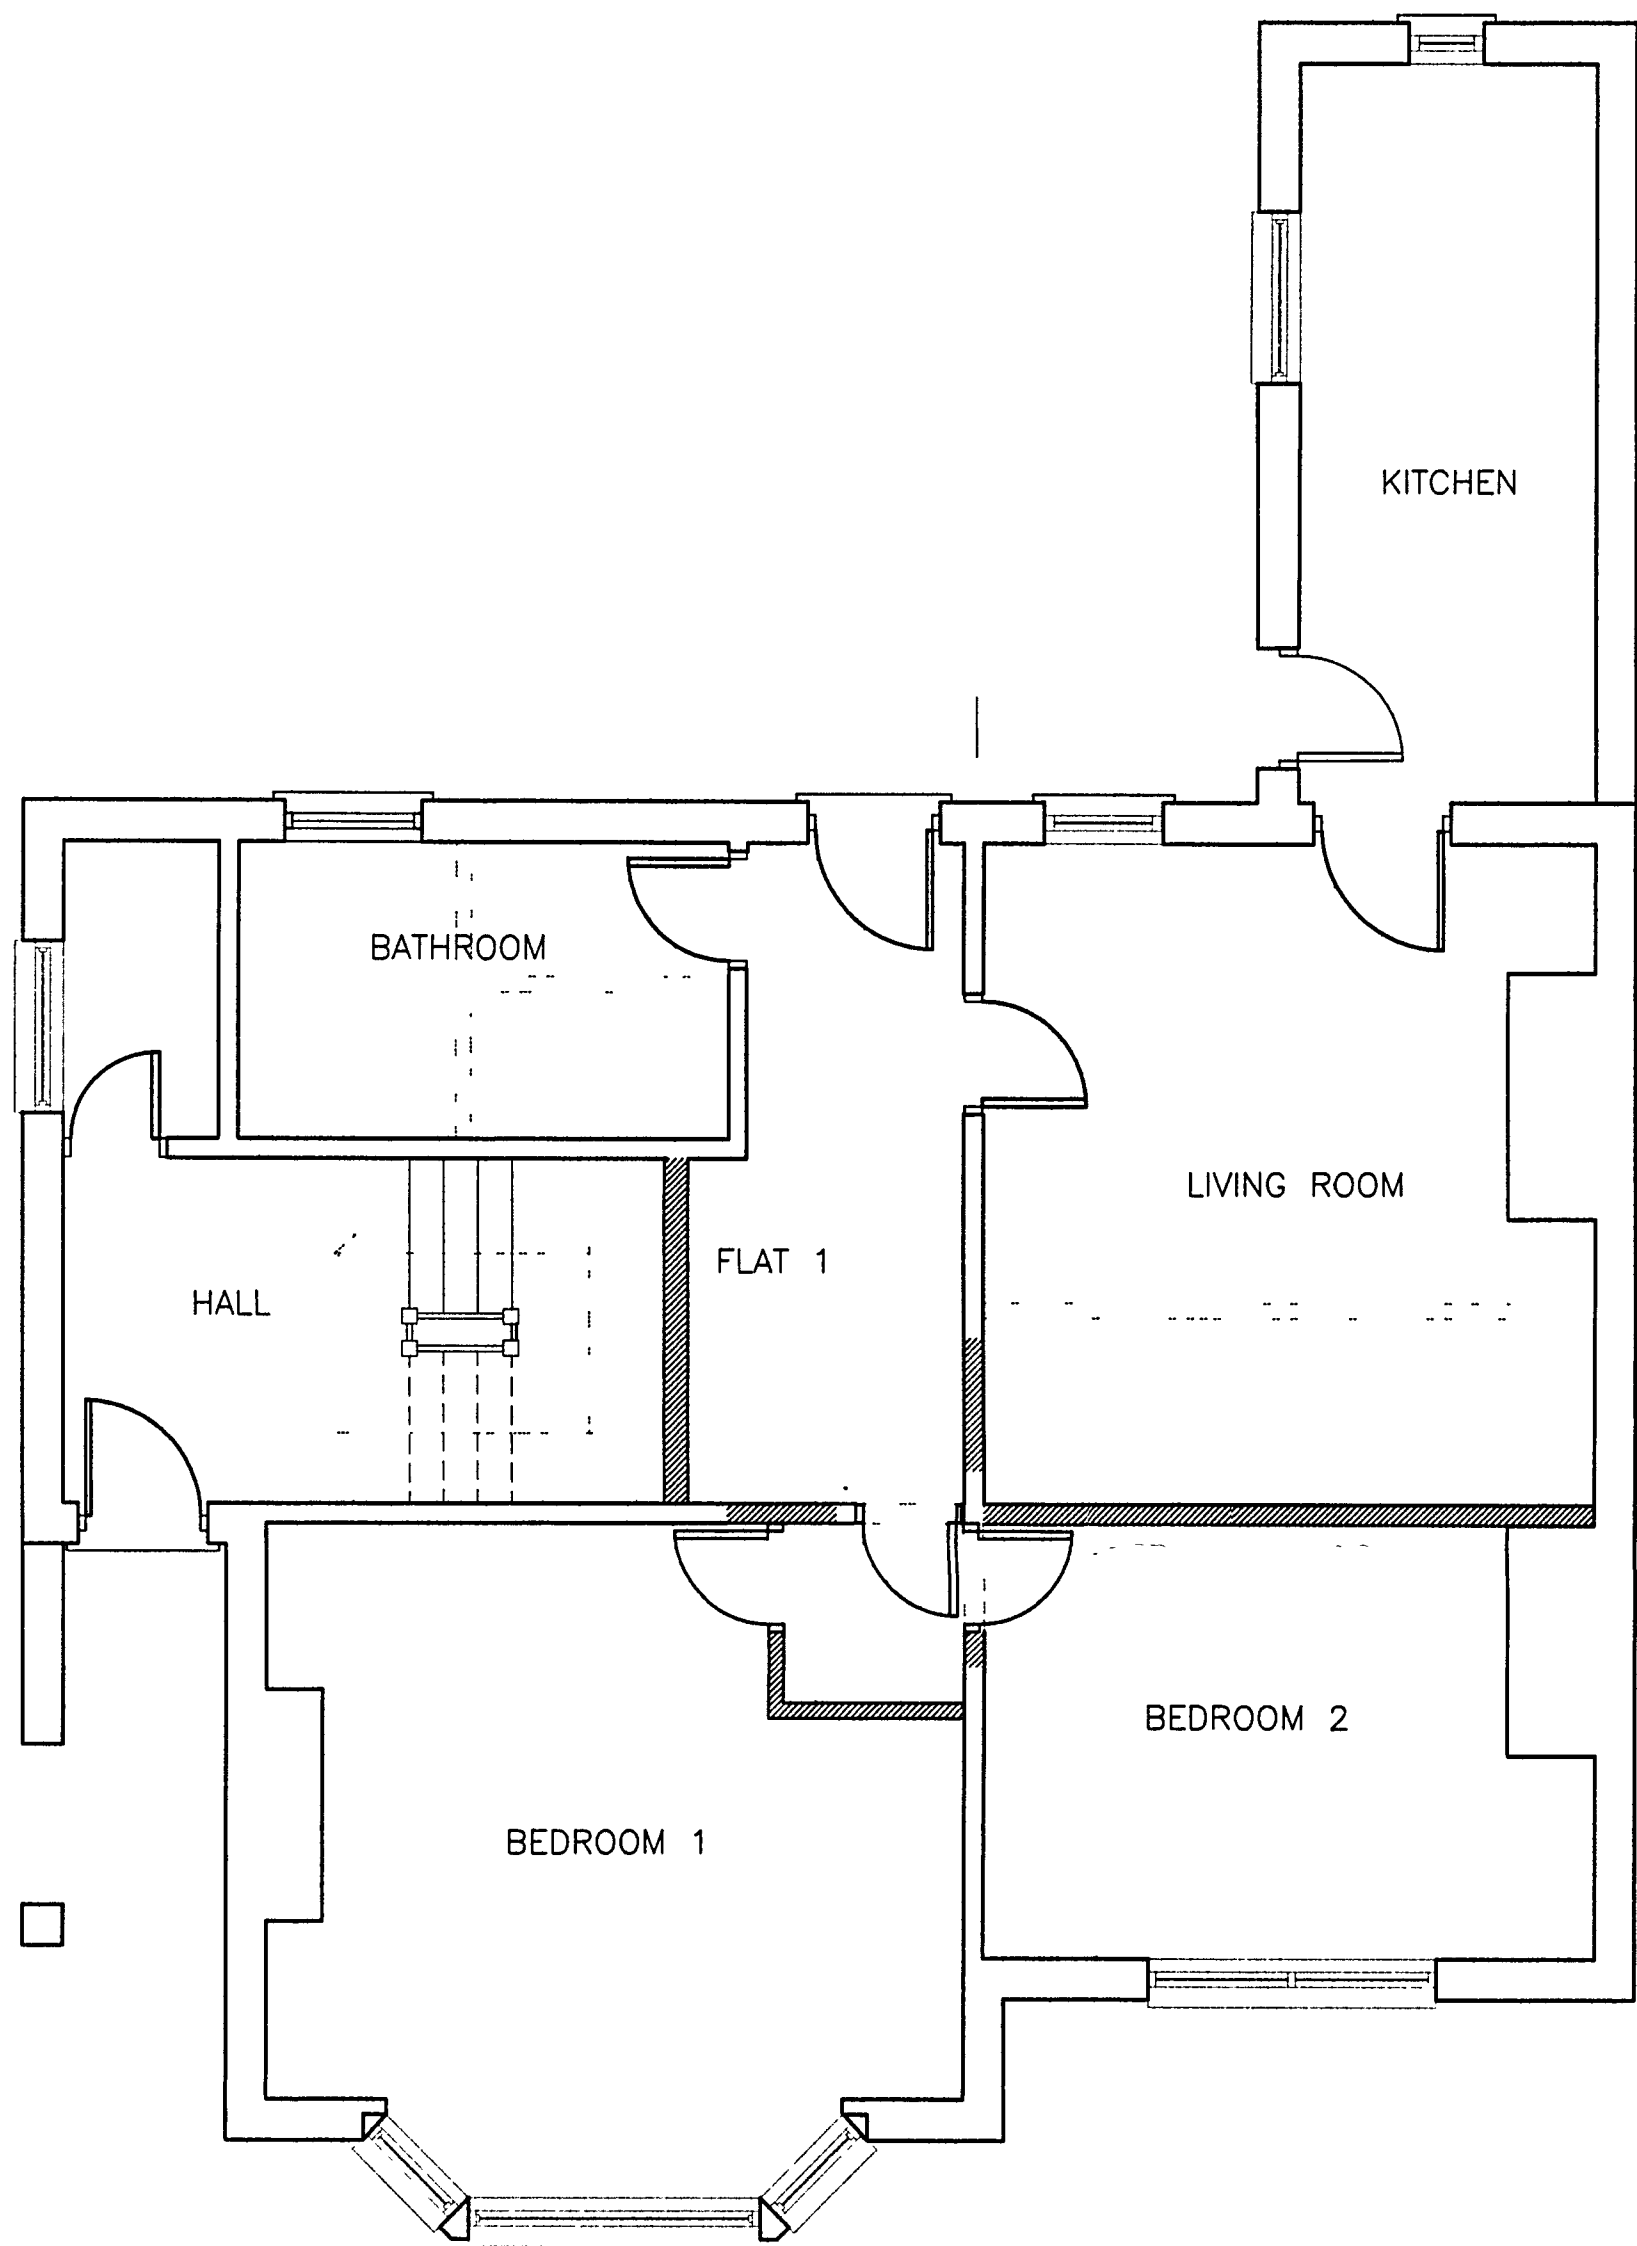





N0. 21 PROPOSED
GROUND FLOOR PLANS

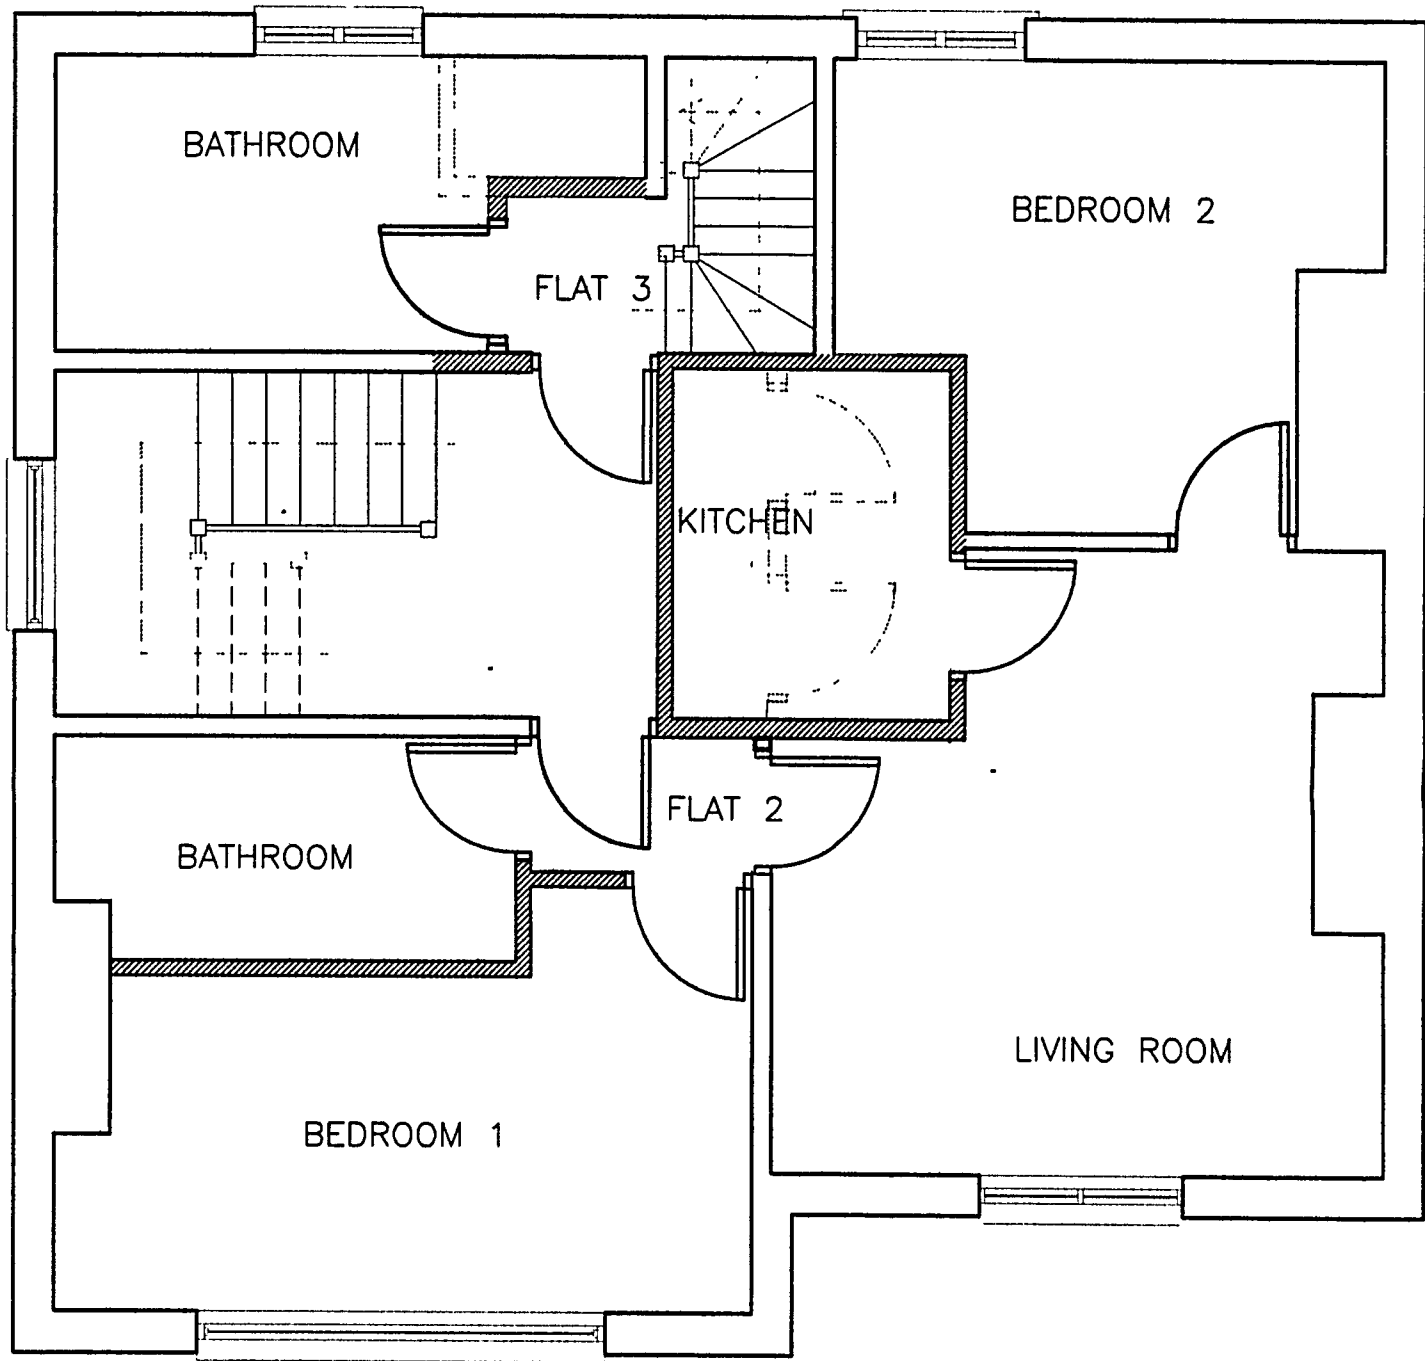

N0. 21 PROPOSED
FIRST FLOOR PLANS

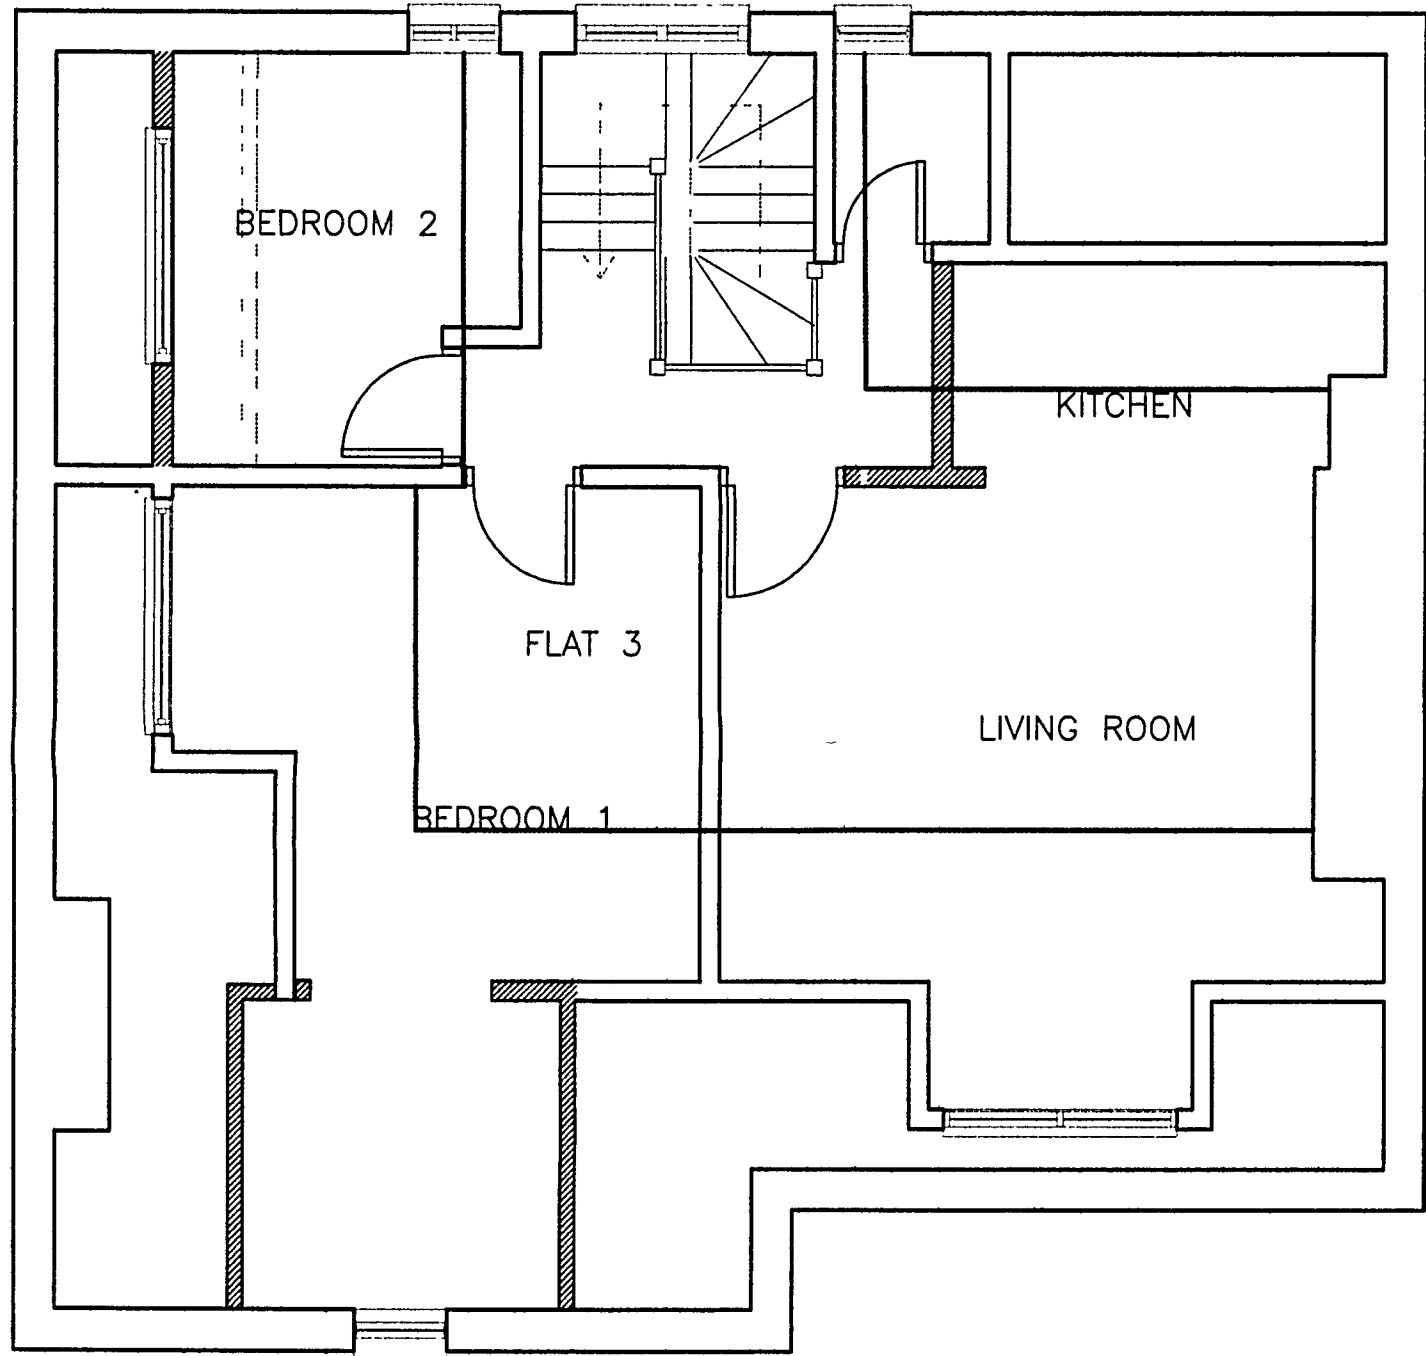

N0. 21 PROPOSED
SECOND FLOOR PLANS

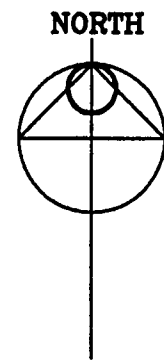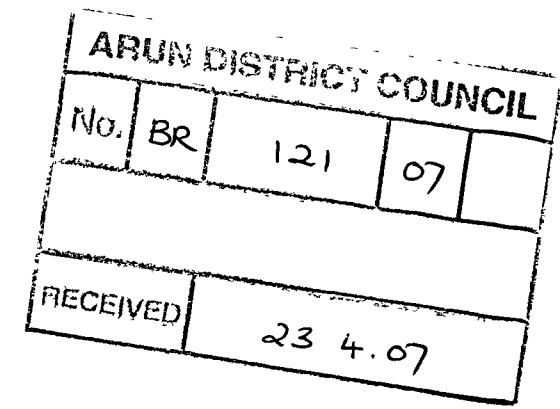  

ARCHITECTS, DESIGNERS &
PLANNING CONSULTANTS
81 SOUTH STREET, HAVANT
HAMPSHIRE, PO9 1BZ
TELEPHONE : 023 9248 2484
FACSIMILE : 023 9248 1152
E-m : design@pwp-architects.com
Website : www.pwparchitects.com

PROJECT
RESIDENTIAL DEVELOPMENT,
21- 23 UPPER BOGNOR RD.,
WEST SUSSEX

CLIENT
MR. A. SYMONDS

TITLE
PROPOSED FLOOR PLANS

STATUS
FOR PLANNING

SCALES DATE DRAWN
1:50 APR '07 KGM

JOB NO. DRAWING NO. REVISION
4323 14 -