




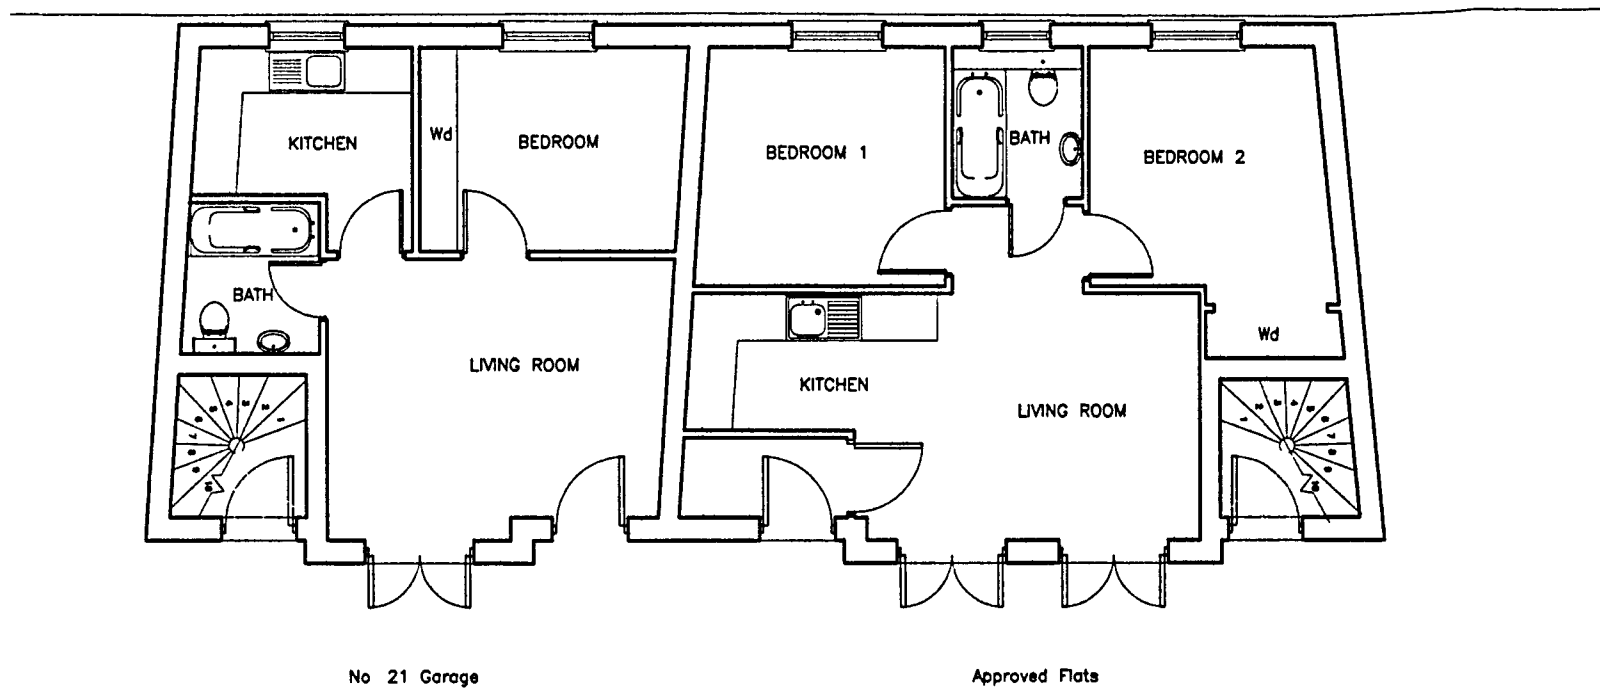



Ground Floor Plan

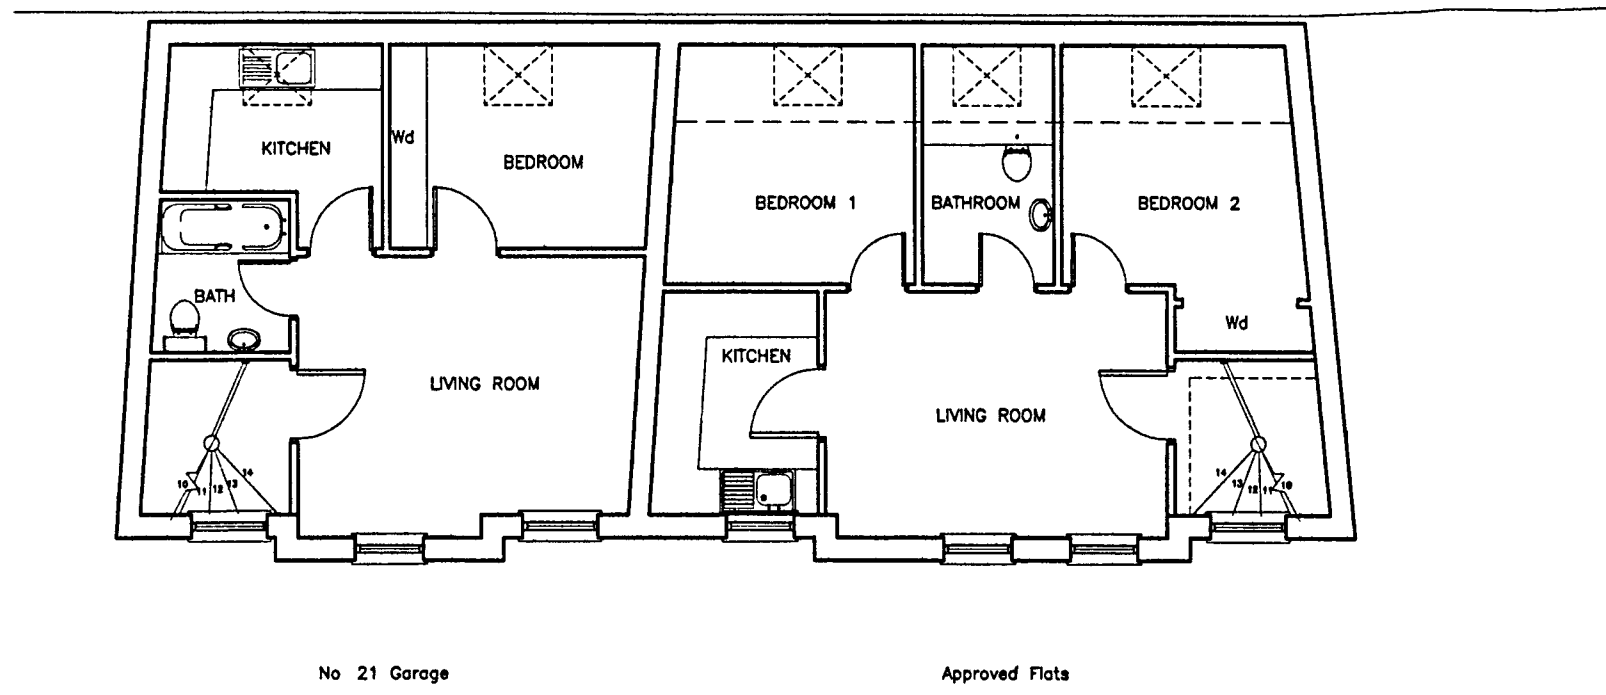


First Floor Plan

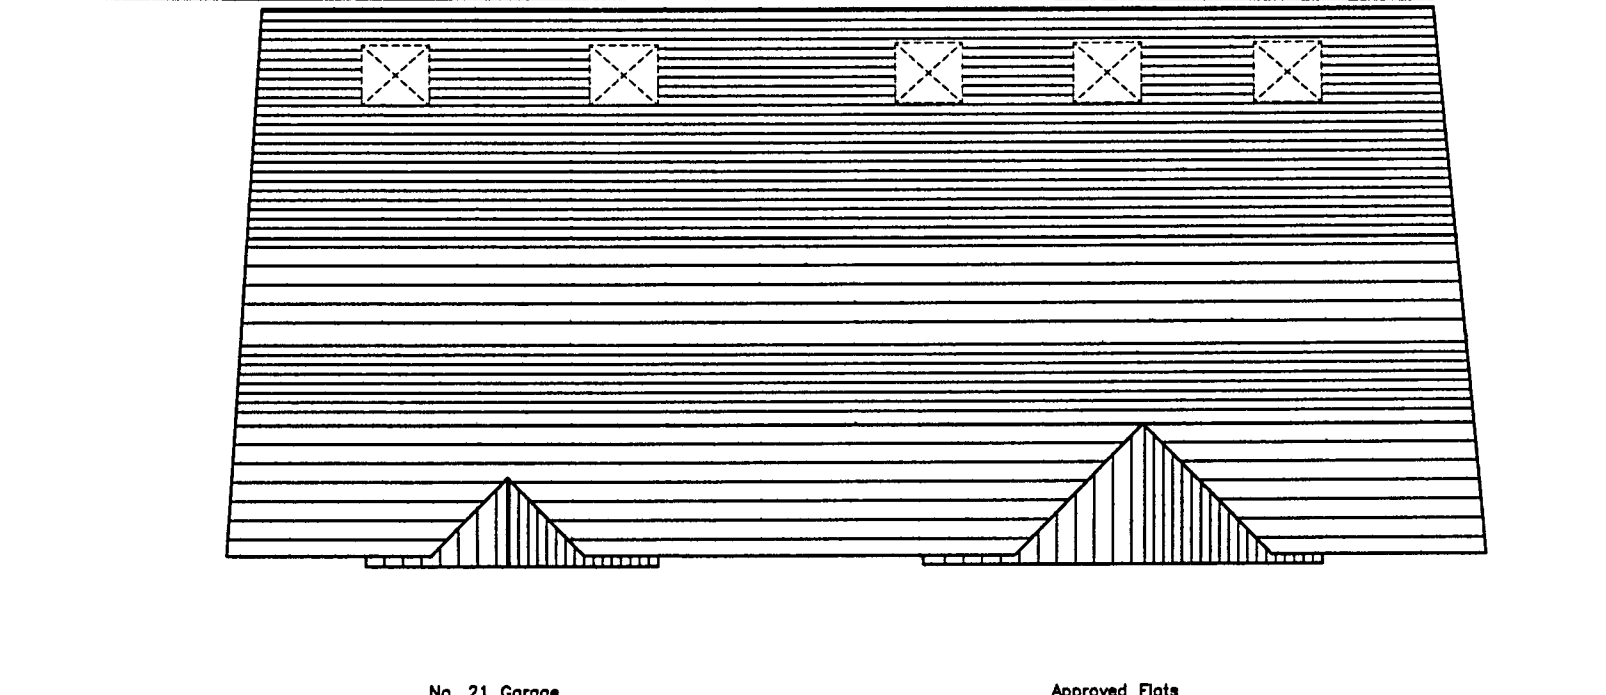


Roof Plan

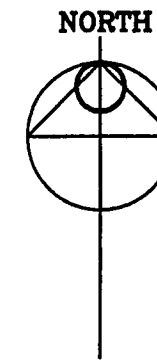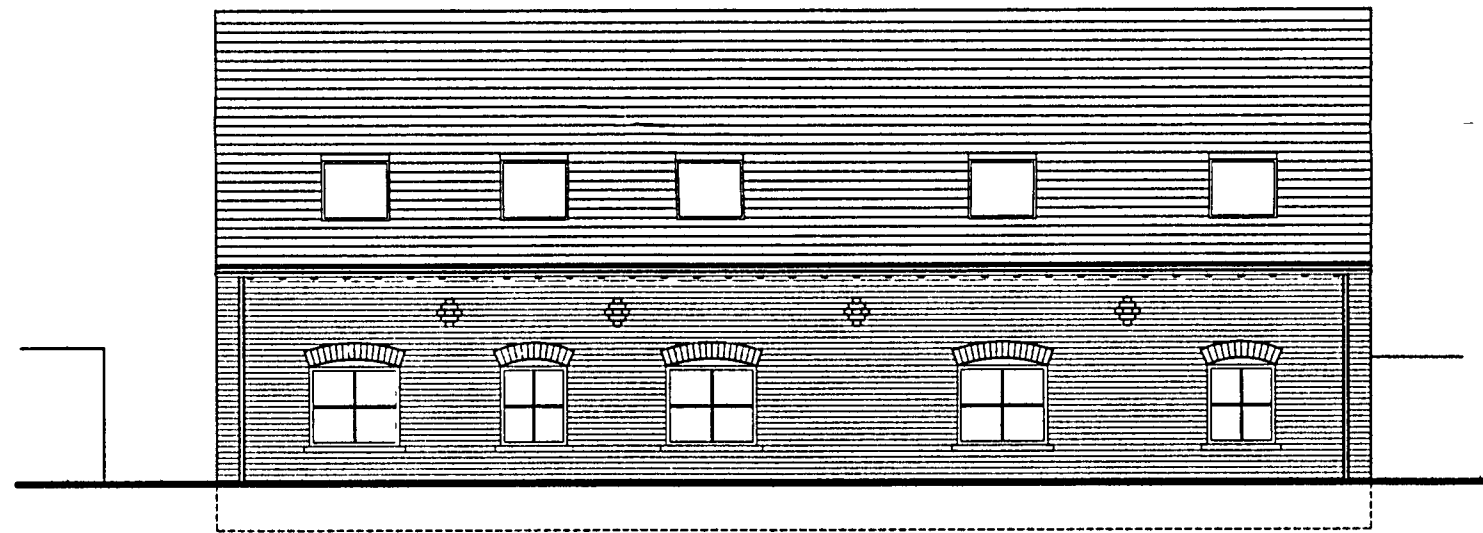


North Elevation

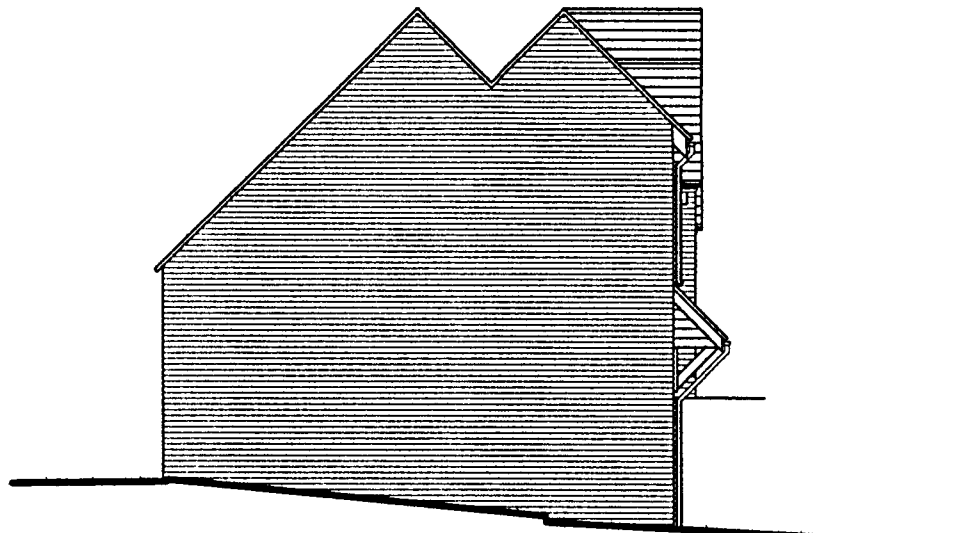


West Elevation

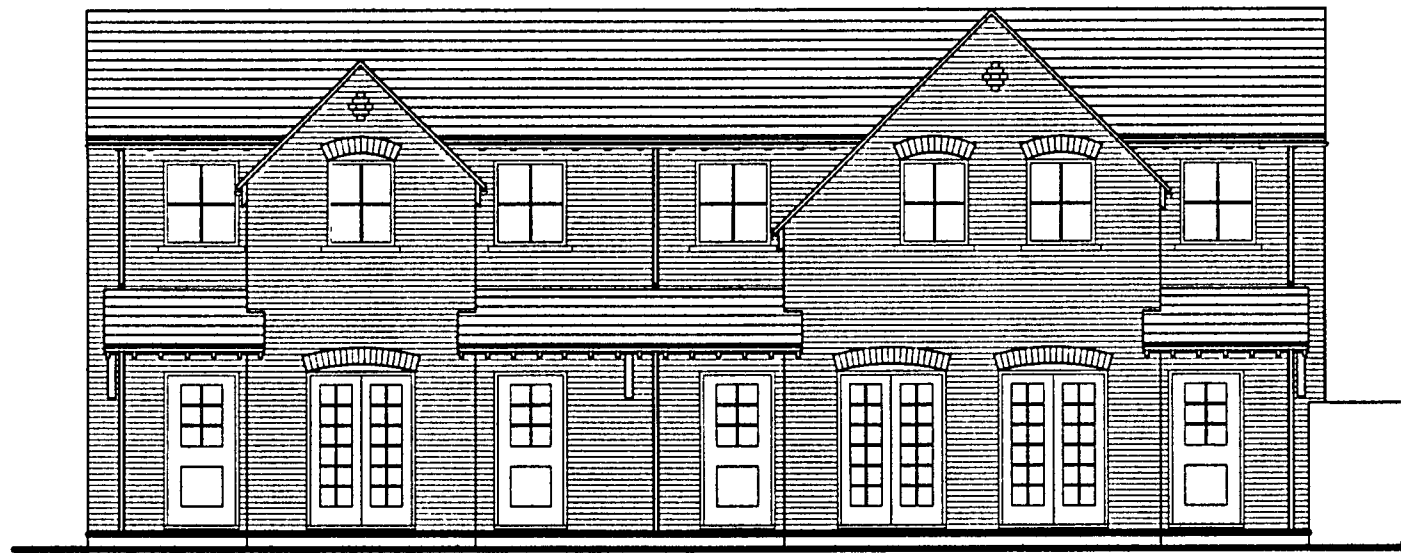

South Elevation

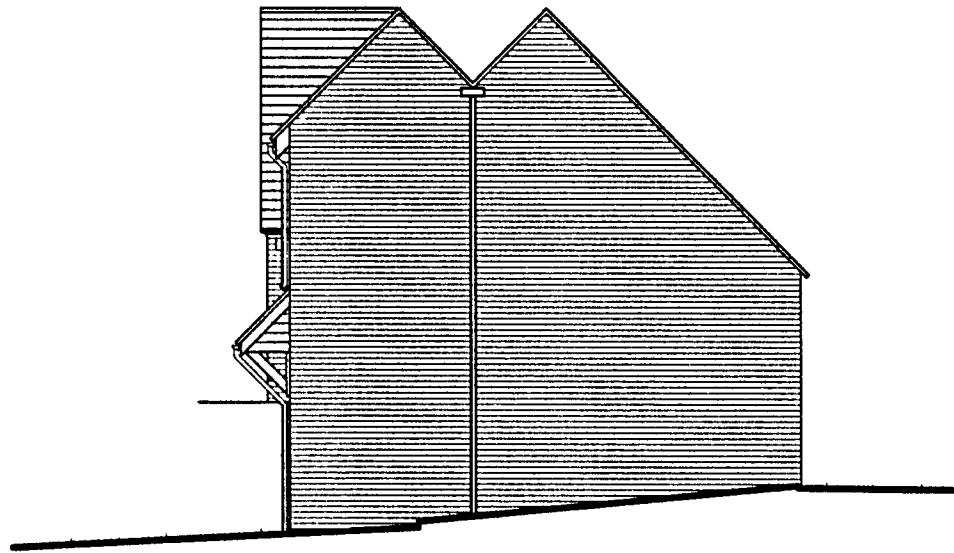

East Elevation

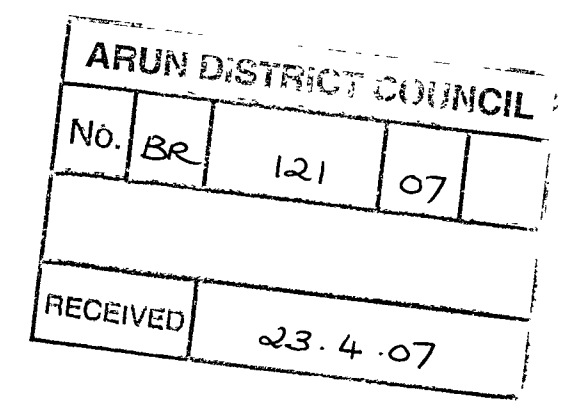

A 20-04-07 Amendments to layout KGM		
<div><div><div>PWPARCHITECTS</div></div><div><div>ARCHITECTS, DESIGNERS & PLANNING CONSULTANTS</div><div>81 SOUTH STREET, HAVANT HAMPSHIRE, PO9 1BZ</div><div>TELEPHONE : 023 9248 2494 FACSIMILE : 023 9248 1152 E-m : design@pwp-architects.com Website : www.pwparchitects.com</div></div></div>		
PROJECT		
RESIDENTIAL DEVELOPMENT, 21-23 UPPER BOGNOR RD., WEST SUSSEX		
CLIENT		
MR. A. SYMONDS		
TITLE		
PROPOSED GARAGE CONVERSION GROUND FIRST & ROOF PLANS & ELEVATIONS		
STATUS		
PLANNING		
SCALES	DATE	DRAWN
1:100	APR '07	KGM
JOB NO	DRAWING NO	REVISION
4323	15	-