

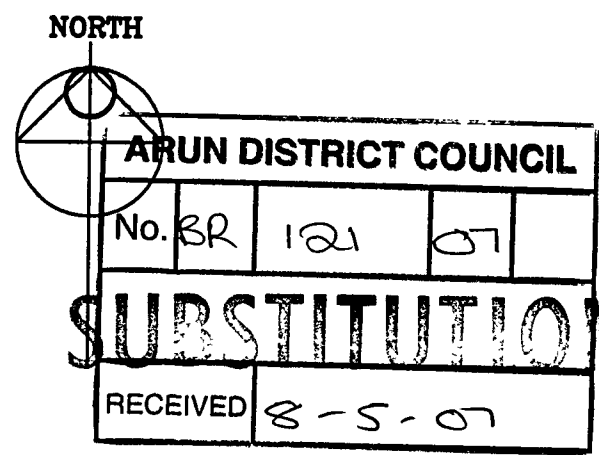



NOTES
ALL DIMENSIONS TO BE CHECKED ON SITE BY THE CONTRACTOR
BEFORE FABRICATION AND ERECTION.
FIGURED DIMENSIONS TO BE TAKEN IN PREFERENCE TO SCALED
DIMENSIONS.
THIS DRAWING IS THE COPYRIGHT OF THE ARCHITECTS AND MUST
NOT BE REPRODUCED OR USED WITHOUT THEIR EXPRESS CONSENT
EXCEPT FOR THE PURPOSES OF A PLANNING APPLICATION
ELECTRONIC ISSUE OF THIS DRAWING TO BE CONFIRMED BY PAPER
HARD COPY ONLY.

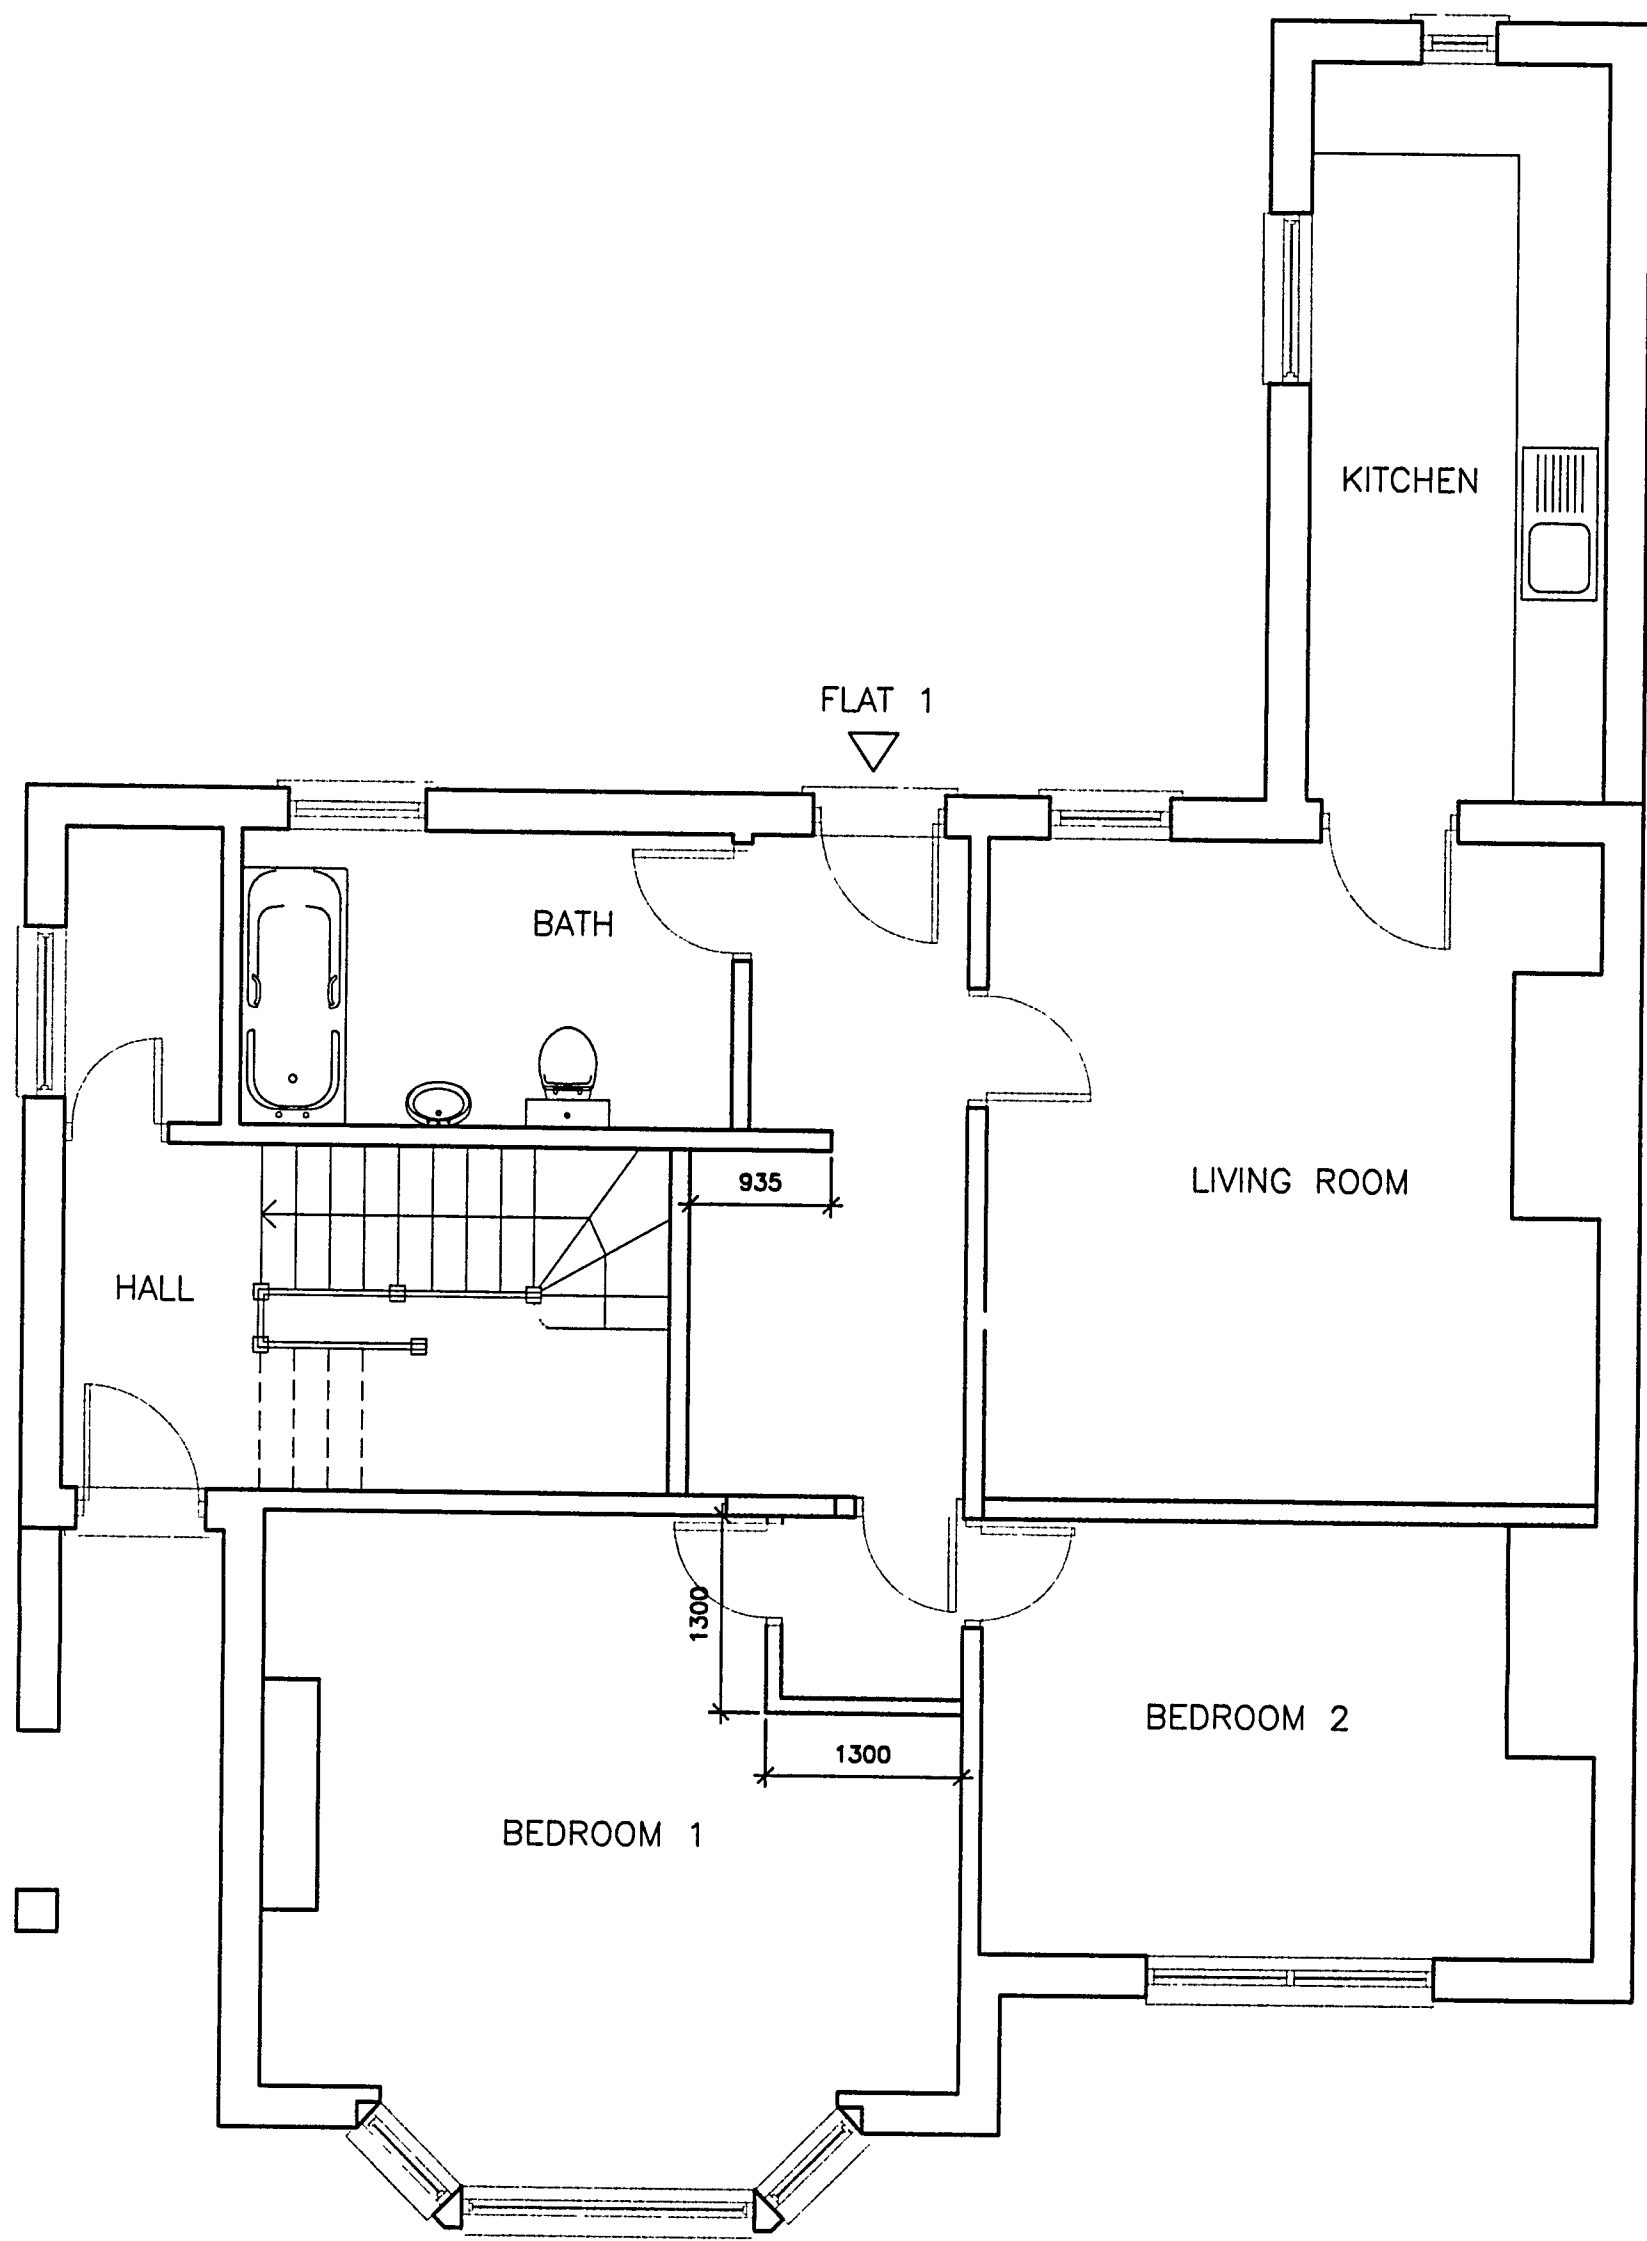

NO. 21 PROPOSED
GROUND FLOOR PLANS

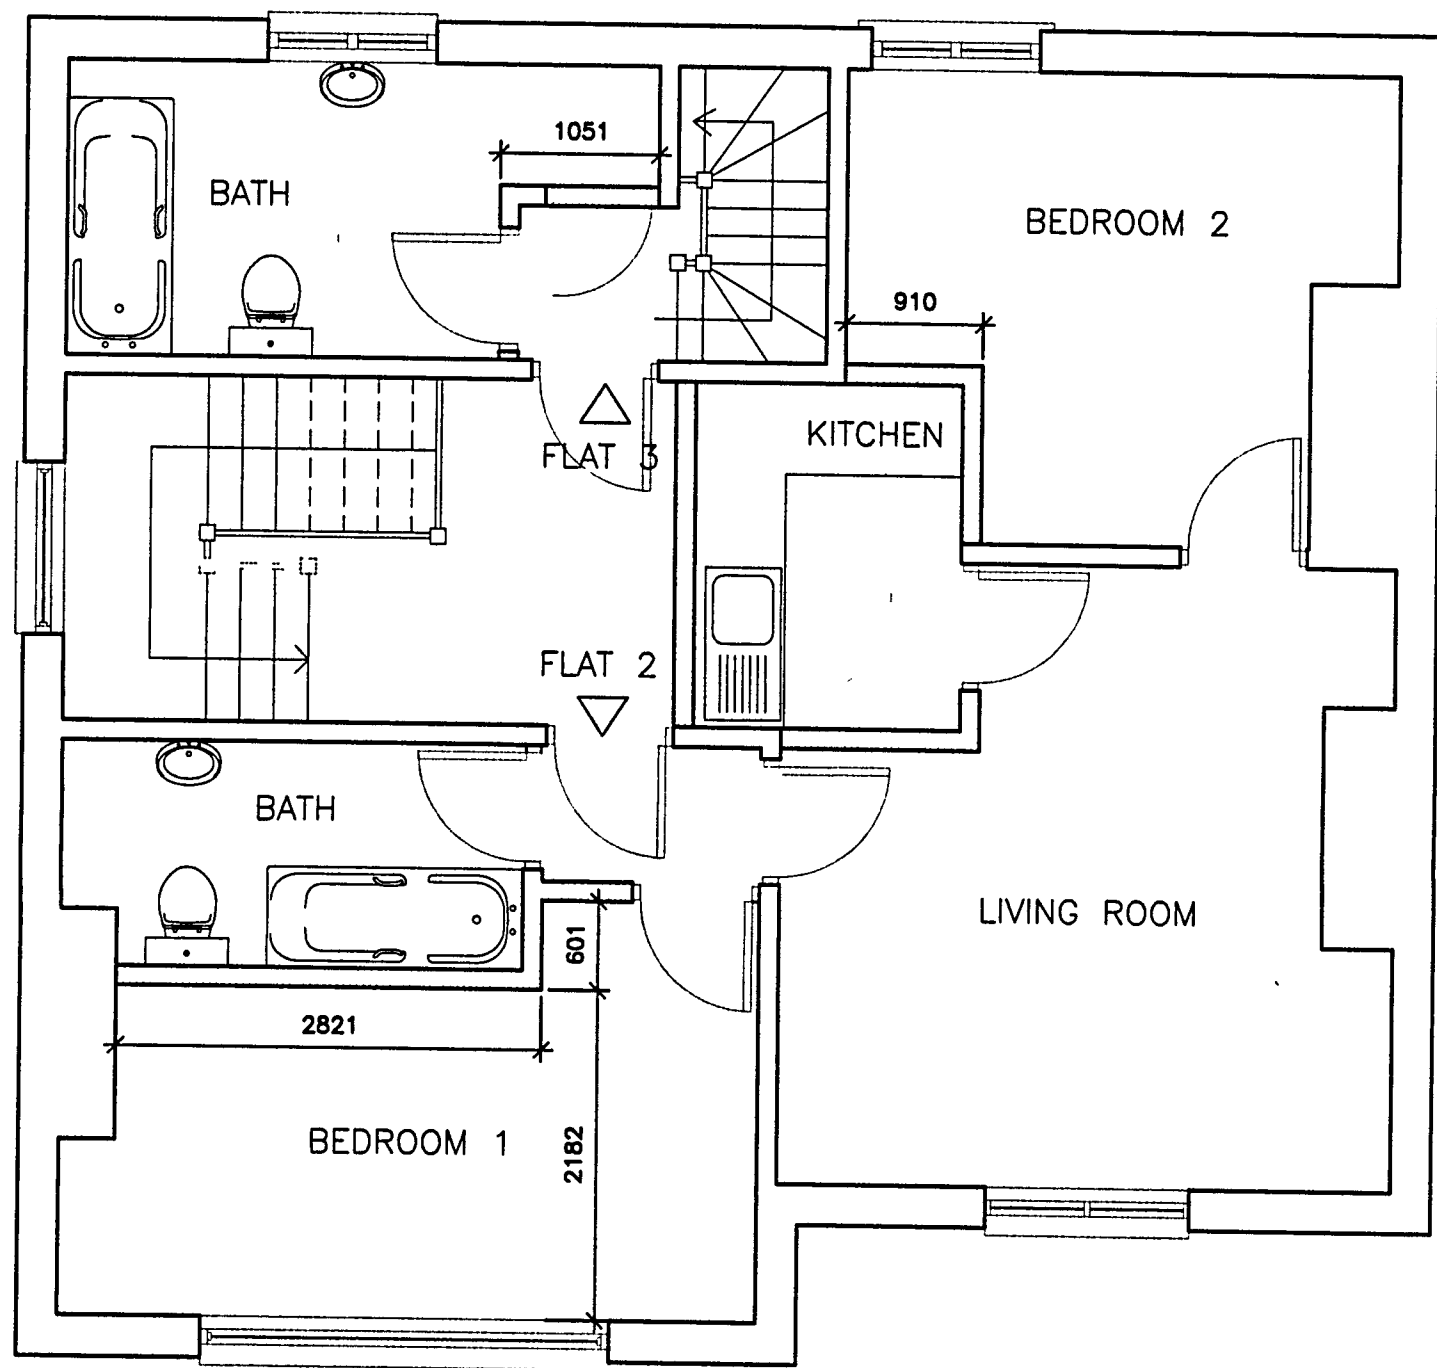

NO. 21 PROPOSED
FIRST FLOOR PLANS

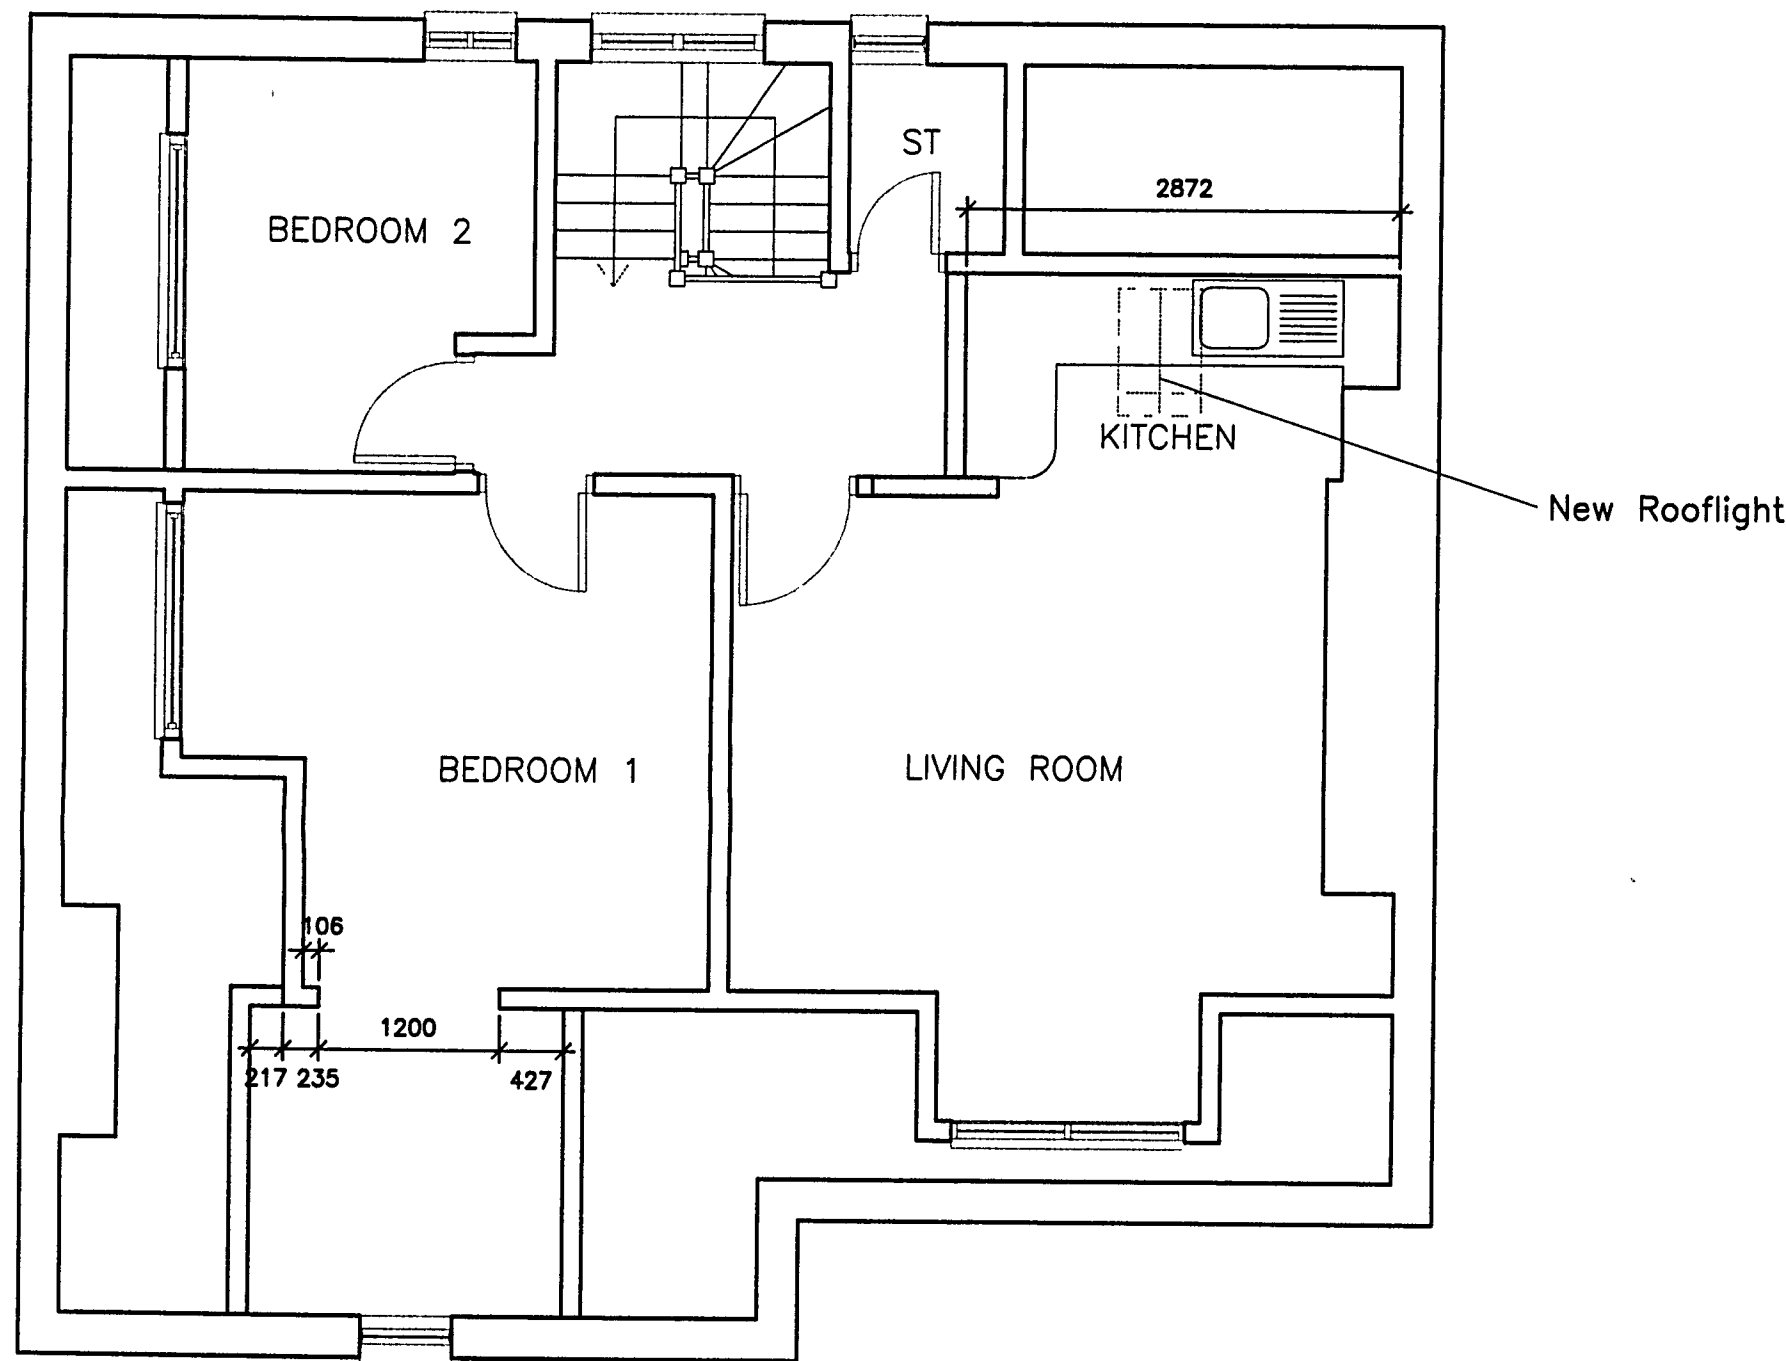

NO. 21 PROPOSED
SECOND FLOOR PLANS

C	04/05/07	2nd Floor roof light added	KGM
B	24/04/07	Minor amendments & Status amended	TD
A	20/04/07	Amended Drawings	KGM

PWP
ARCHITECTS

ARCHITECTS, DESIGNERS &
PLANNING CONSULTANTS

81 SOUTH STREET, HAVANT
HAMPSHIRE, PO9 1BZ

TELEPHONE : 023 9248 2494
FACSIMILE : 023 9248 1152
E-m : design@pwp-architects.com
Website : www.pwparchitects.com

PROJECT		
RESIDENTIAL DEVELOPMENT, 21- 23 UPPER BOGNOR RD., WEST SUSSEX		
CLIENT		
MR. A. SYMONDS		
TITLE		
PROPOSED FLOOR PLANS		
STATUS		
BUILDING REGULATIONS		
SCALES	DATE	DRAWN
1:50	APR '07	KGM
JOB NO	DRAWING NO	REVISION
4323	14	C