


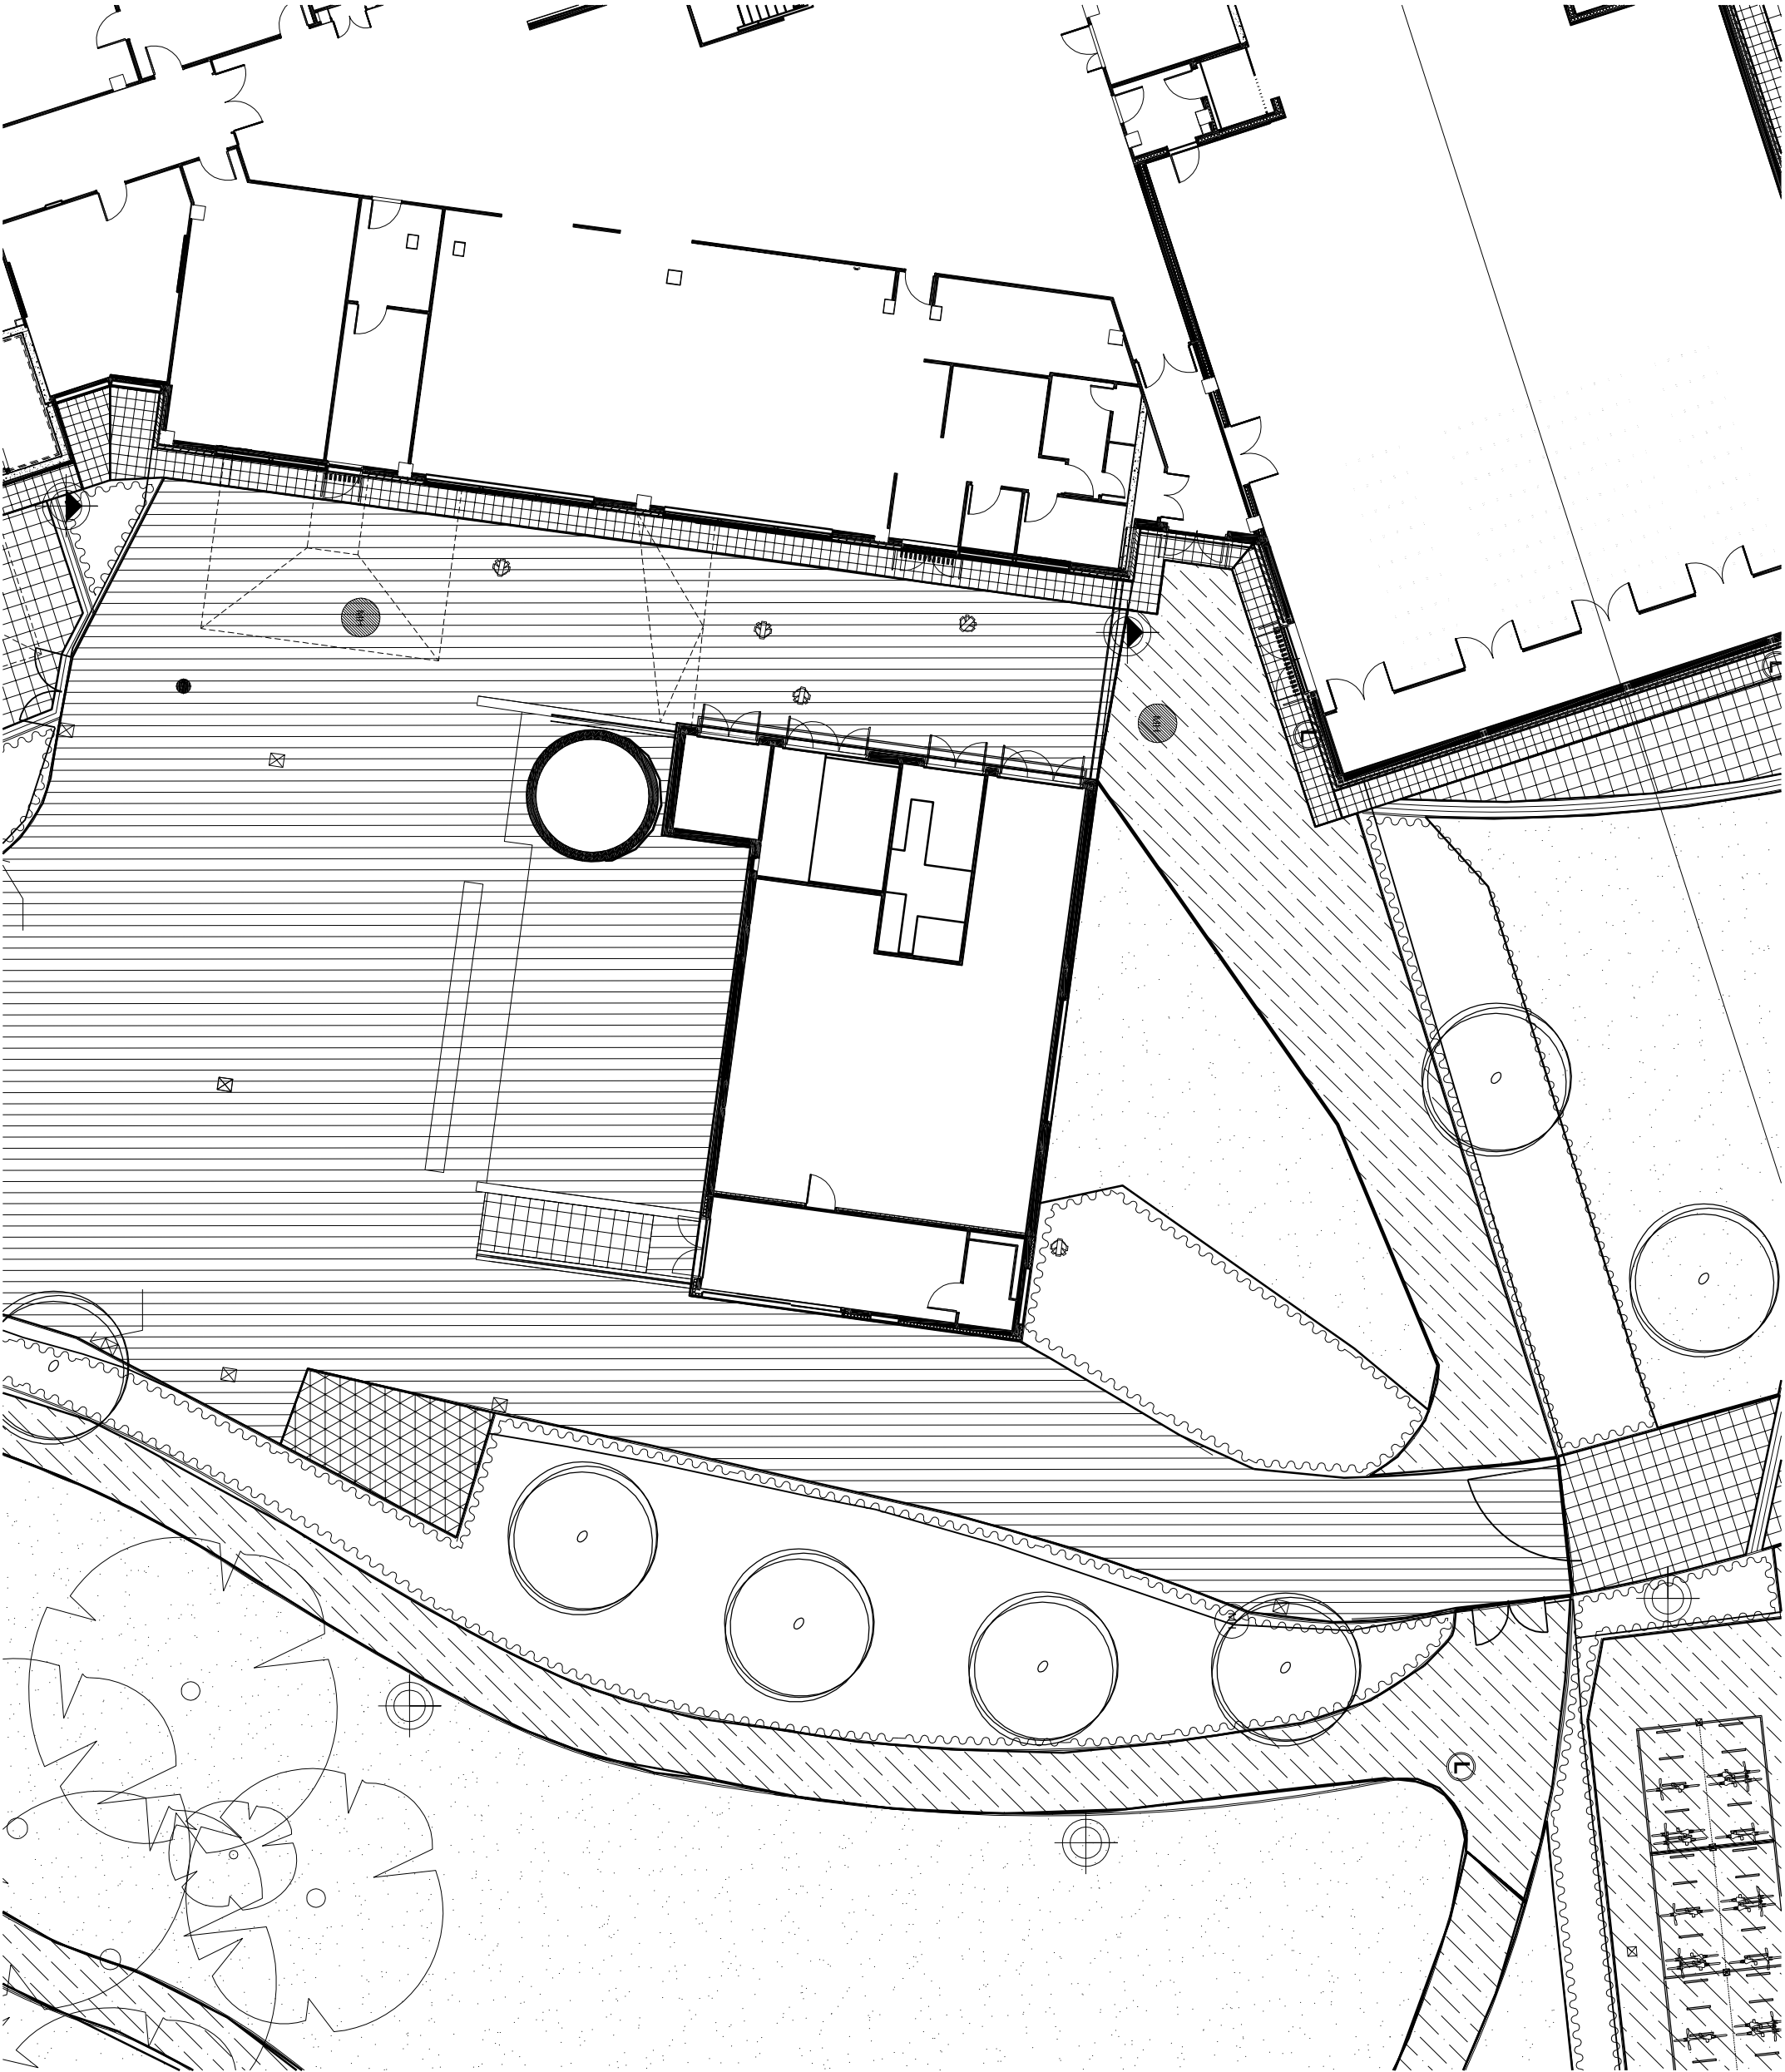


Responsibility is not accepted for errors made by others in scaling from this drawing. All construction information should be taken from figured dimensions only.

0mm 50mm

A3
Original Sheet
Size

NORTH

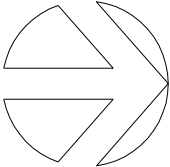

date	rev	name	chk	note

 **Stride Treglown**

Architecture Town Planning Interior Design Building Surveying Landscape Architecture Graphic Design
Promenade House, The Promenade, Clifton Down, Bristol BS8 3NE
T 0117 974 3271 F 0117 974 5207 www.strideoglown.co.uk

PROJECT
**The Regis School
Boiler Flue**

DRAWING TITLE				
Existing Site Plan				
STATUS				
SCALE	DATE	DRAWN BY	CHECKED BY	
1:200	25.02.14	JJD	LD	
DRAWING NUMBER	REVISION			
15173_P004	-			