
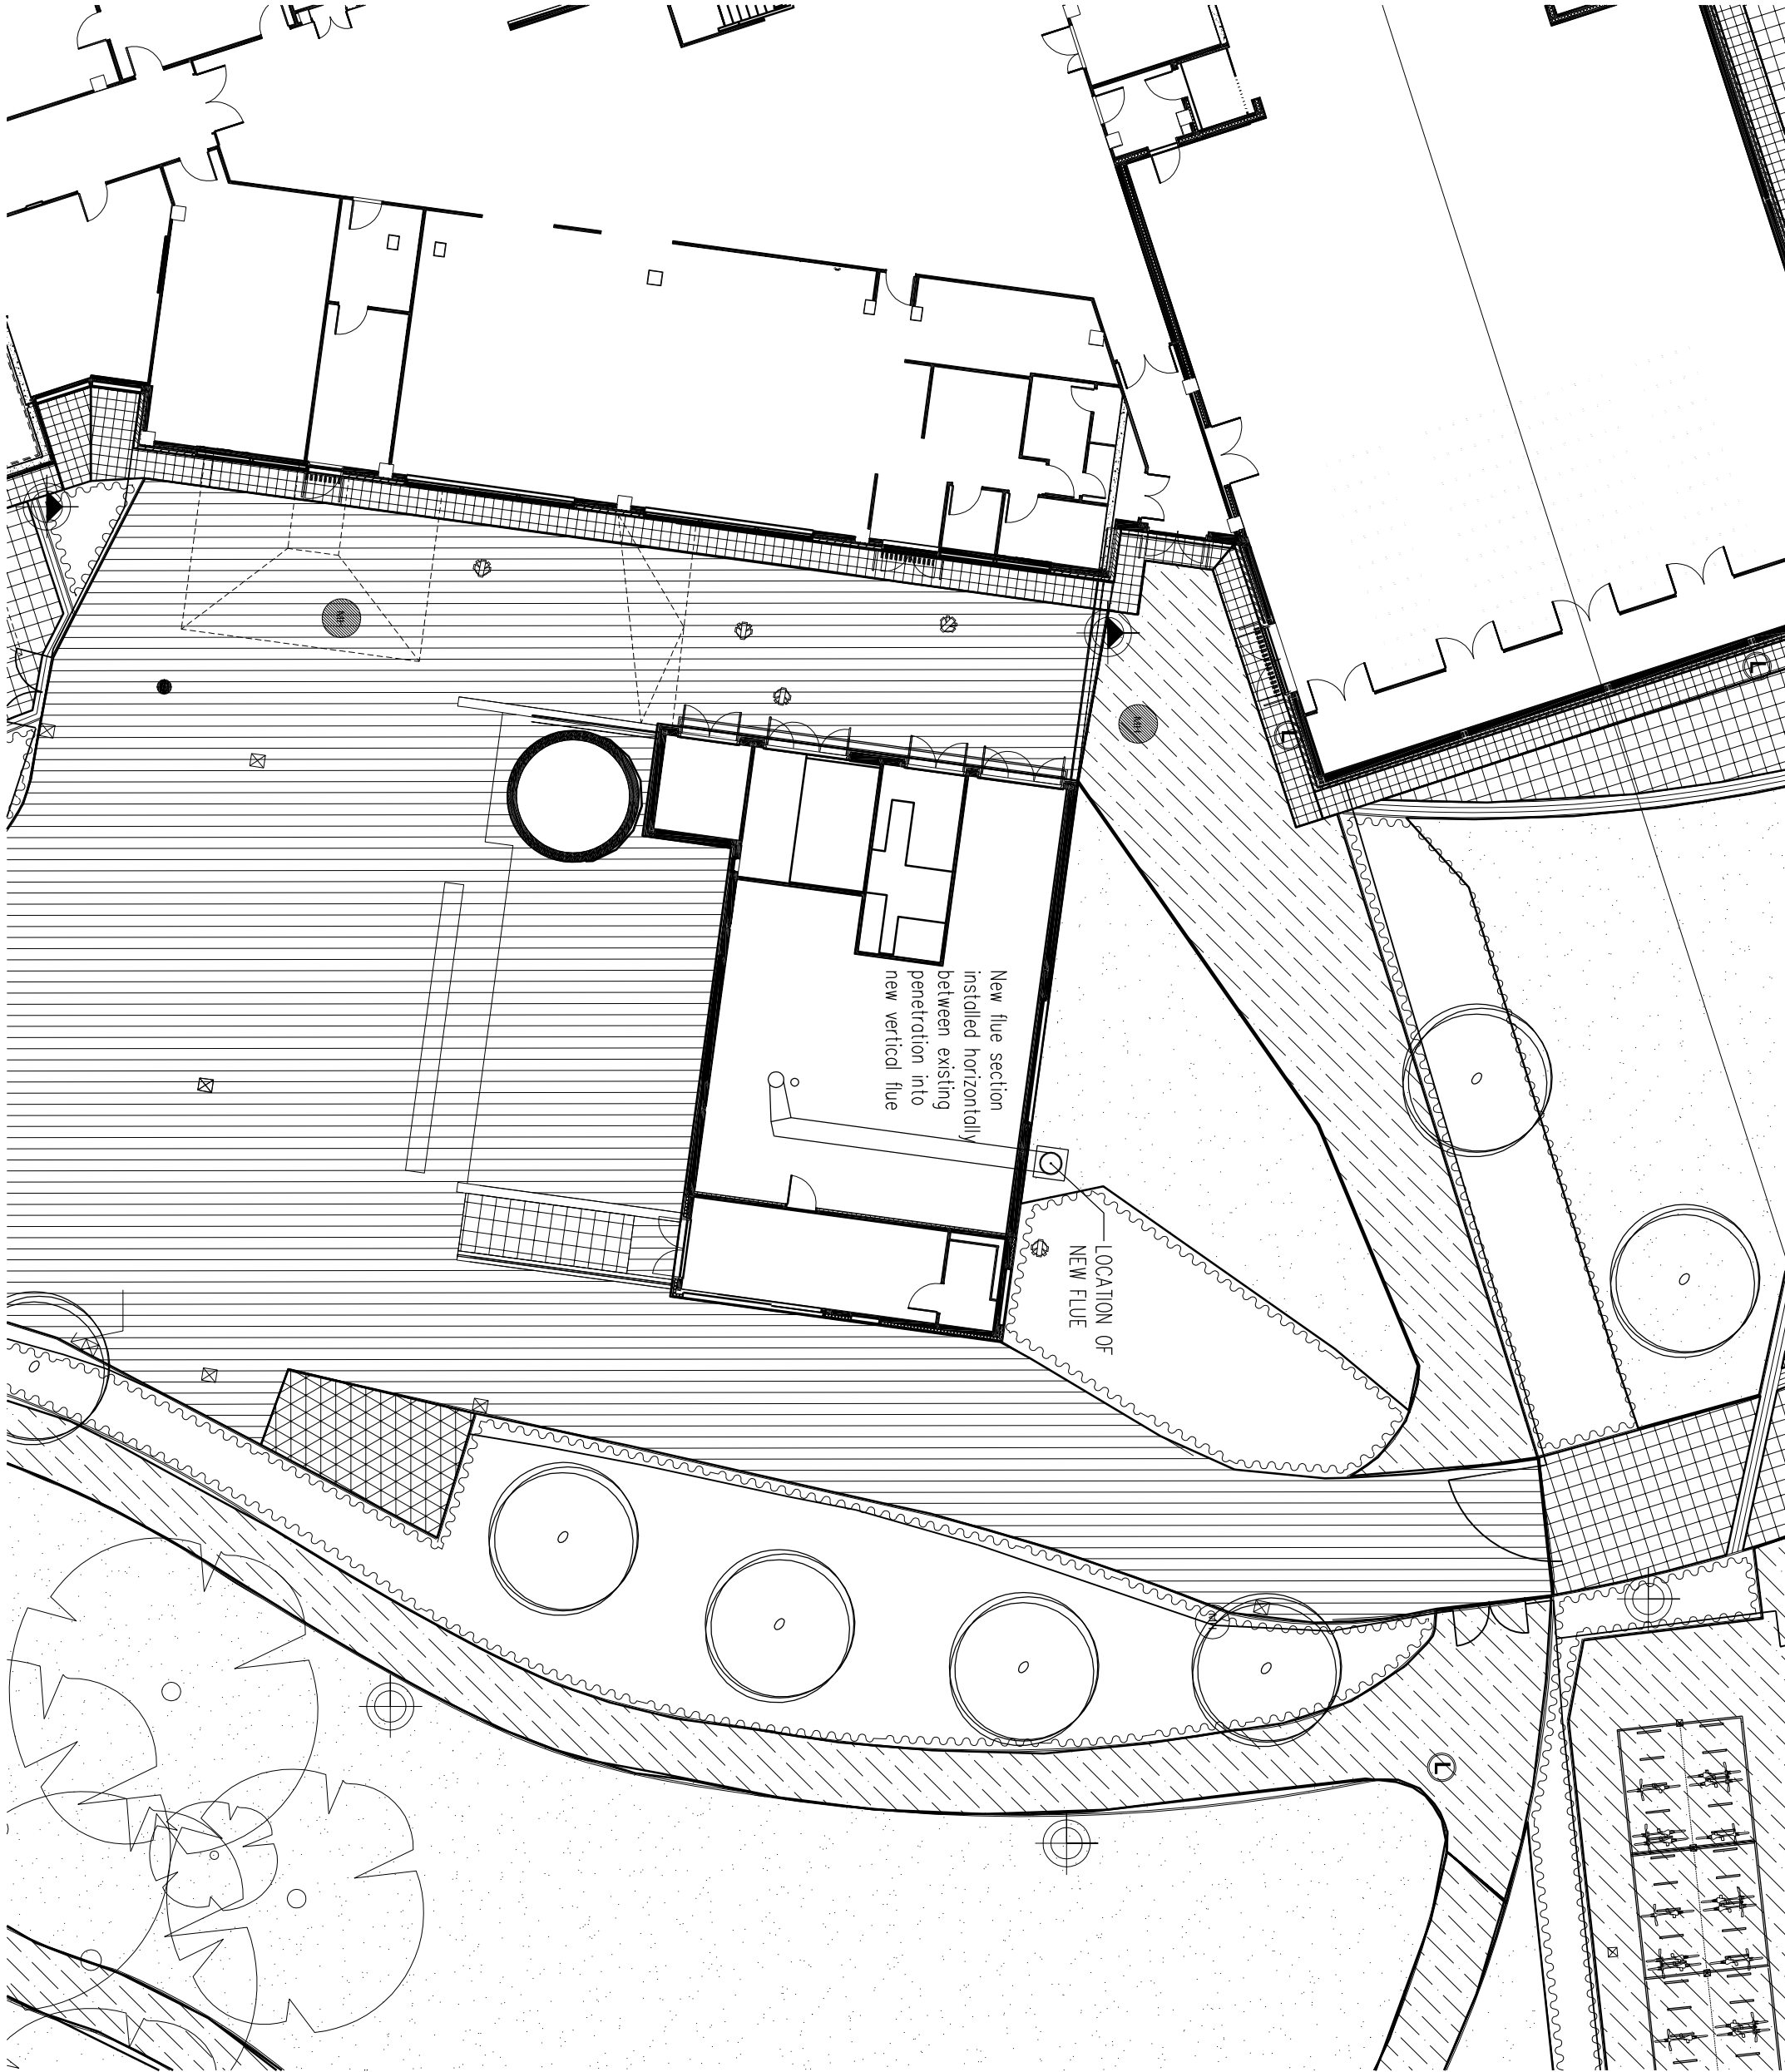


Responsibility is not accepted for errors made by others in scaling from this drawing. All construction information should be taken from figured dimensions only.

0mm 50mm

A3
Original Sheet
Size

NORTH

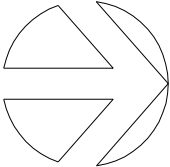

date	rev	name	chk	note

Stride Treglown

Architecture Town Planning Interior Design Building Surveying Landscape Architecture Graphic Design
Promenade House, The Promenade, Clifton Down, Bristol BS8 3NE
T 0117 974 3271 F 0117 974 5207
www.strideoglwn.co.uk

PROJECT
The Regis School
Boiler Flue

DRAWING TITLE			
Proposed Site Plan			
STATUS			
SCALE	DATE	DRAWN BY	CHECKED BY
1:200	25.02.14	JJD	LD
DRAWING NUMBER		REVISION	
15173_P002		-	