



NOTES
WRITTEN DIMENSIONS TO BE TAKEN IN PREFERENCE TO SCALE, AND
ANY DISCREPANCIES ARE TO BE REFERRED IMMEDIATELY TO THE
PROJECT DESIGNER.
THIS DRAWING IS COPYRIGHT, AND SHOULD NOT BE USED OR
REPRODUCED WITHOUT PERMISSION.
IT IS THE CONTRACTOR'S RESPONSIBILITY TO ENSURE COMPLIANCE
WITH THE BUILDING REGULATIONS.


Scale bar (m)

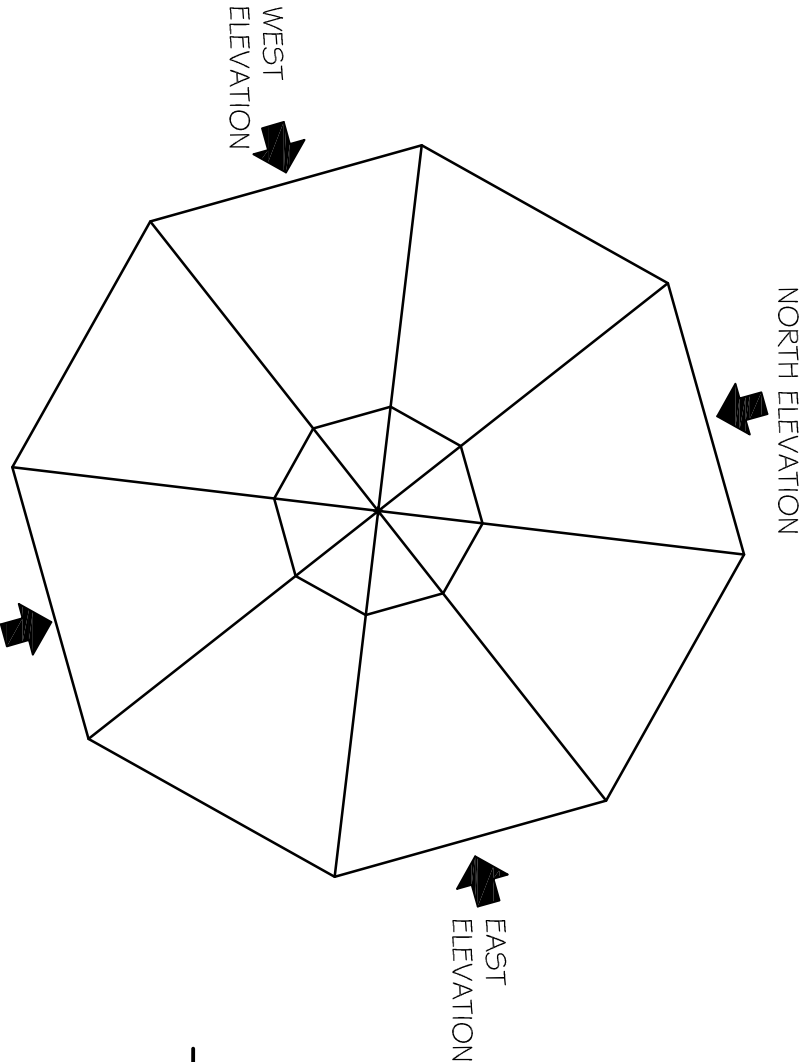


EXISTING ROOF PLAN

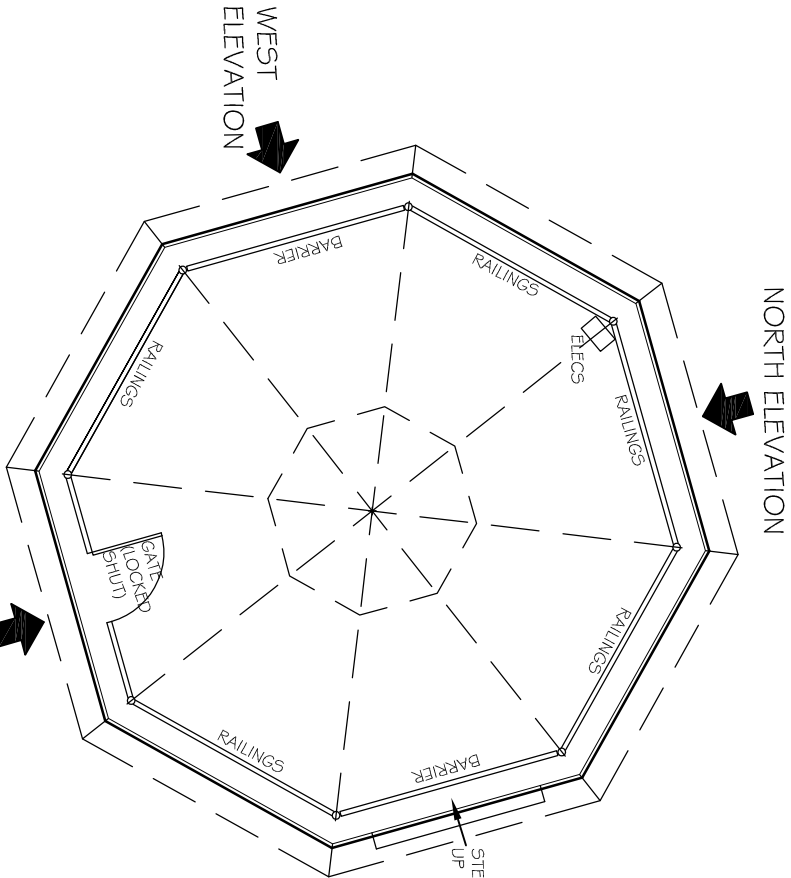


EXISTING FLOOR PLAN

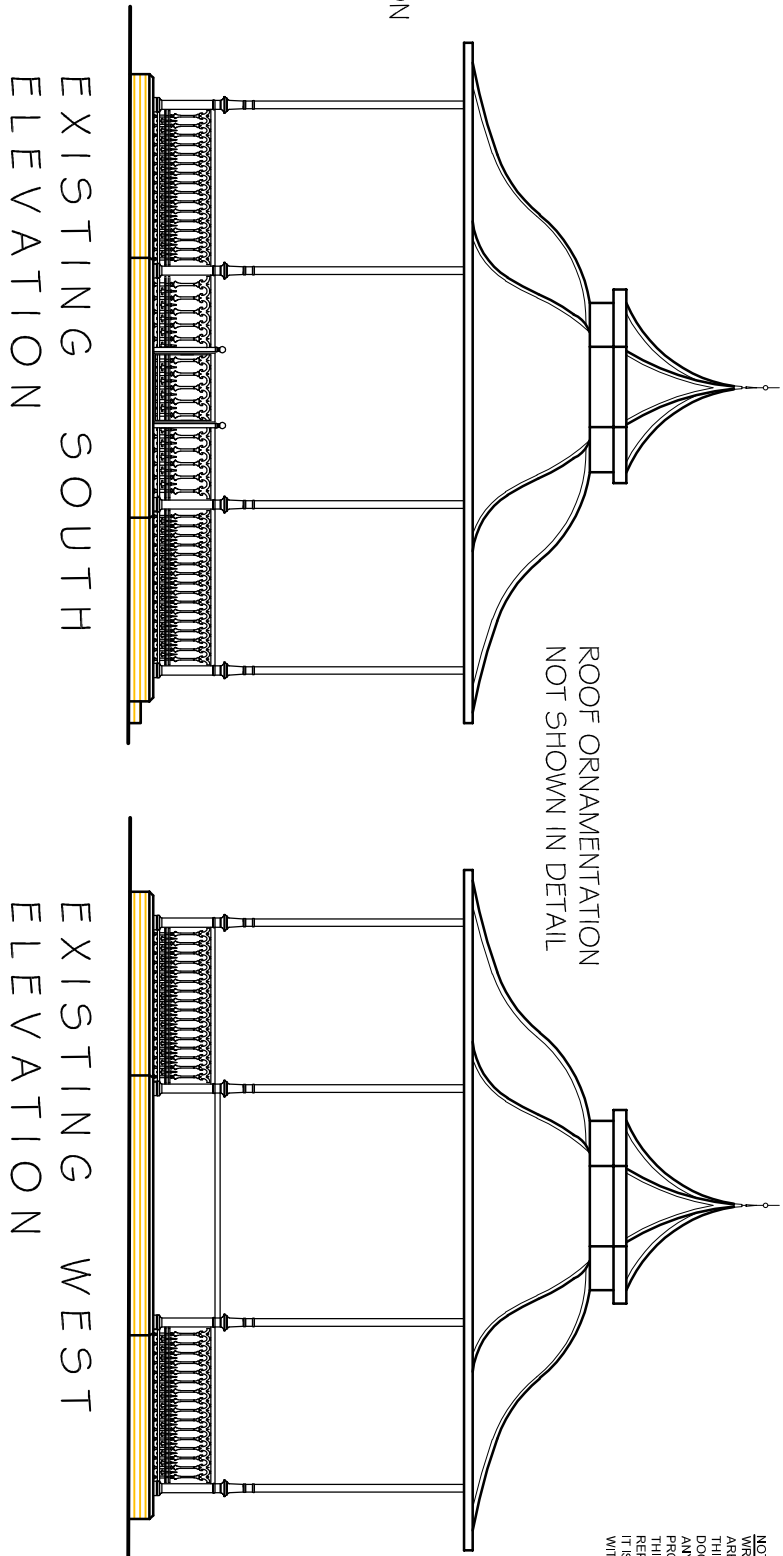

EXISTING SOUTH ELEVATION

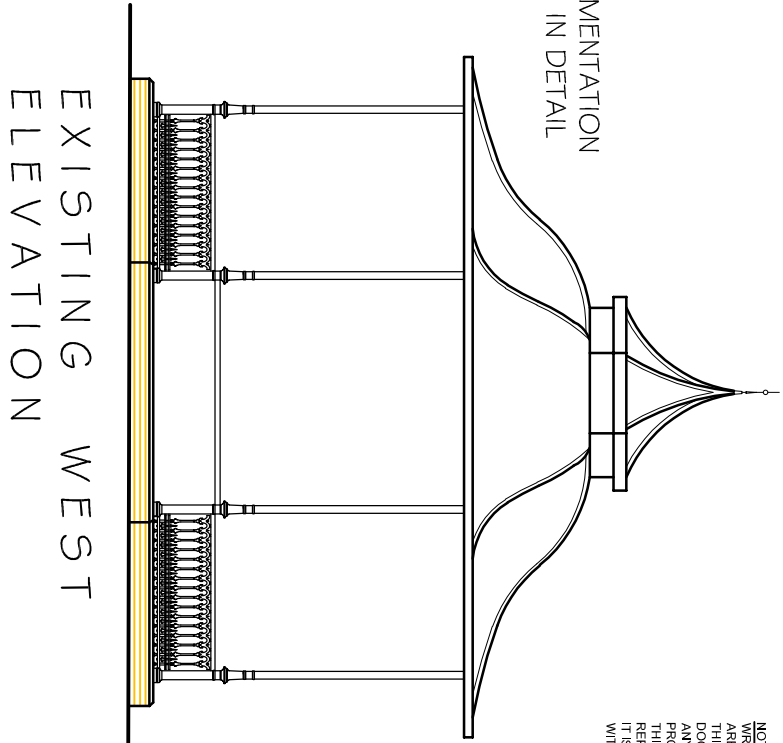

EXISTING WEST ELEVATION

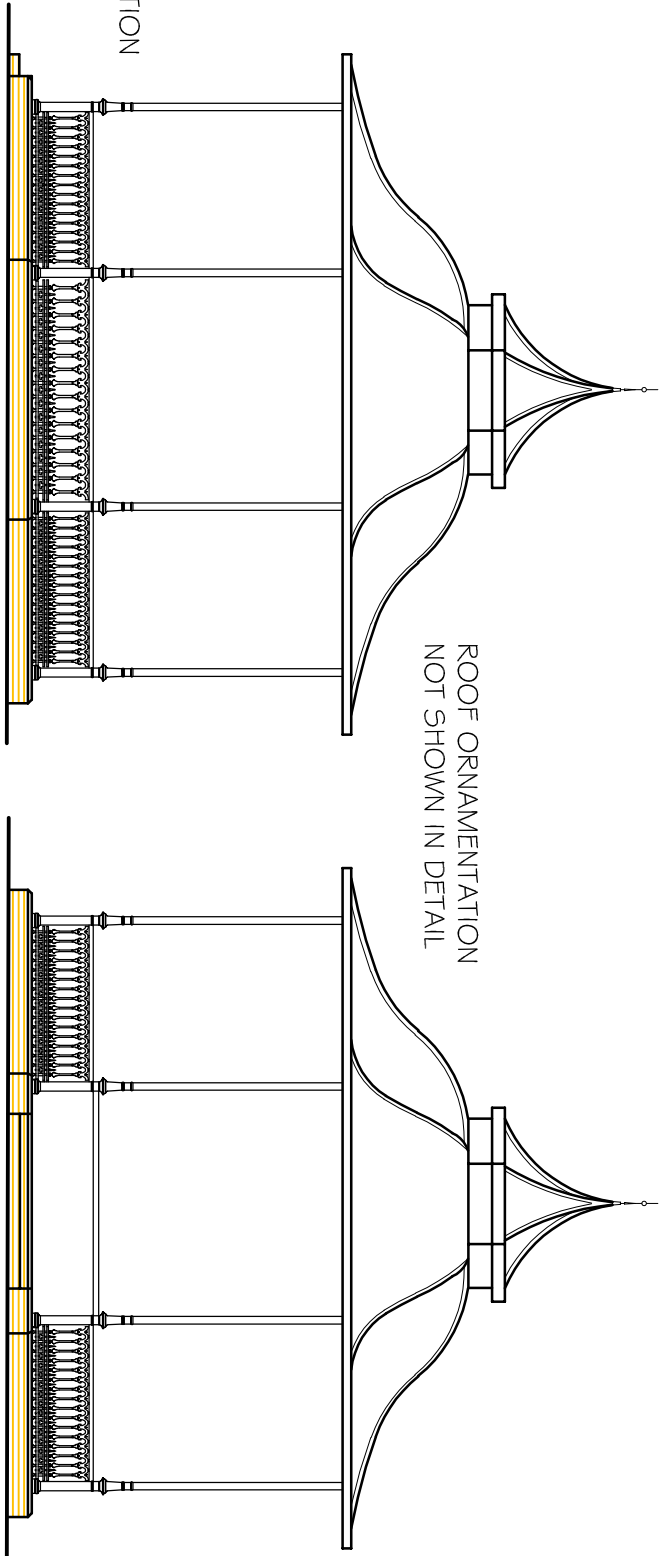

EXISTING NORTH ELEVATION

EXISTING EAST ELEVATION



Unit 3b Woodhorn Business Centre
Woodhorn Lane
Oving Chichester
West Sussex PO20 2BX
Tel 01243 774764
www.sloaneandbrown.co.uk

CLIENT
ARUN DISTRICT COUNCIL

PROJECT
BOGNOR REGIS BANDSTAND
THE ESPLANADE
BOGNOR REGIS
WEST SUSSEX
DRAWING TITLE
EXISTING ELEVATIONS, FLOOR
PLAN AND ROOF PLAN

REV DESCRIPTION DATE

SCALE 1:100@A3
DRAWN BY PLB
DATE NOV 18
DWG NO 824/02
REV.-