




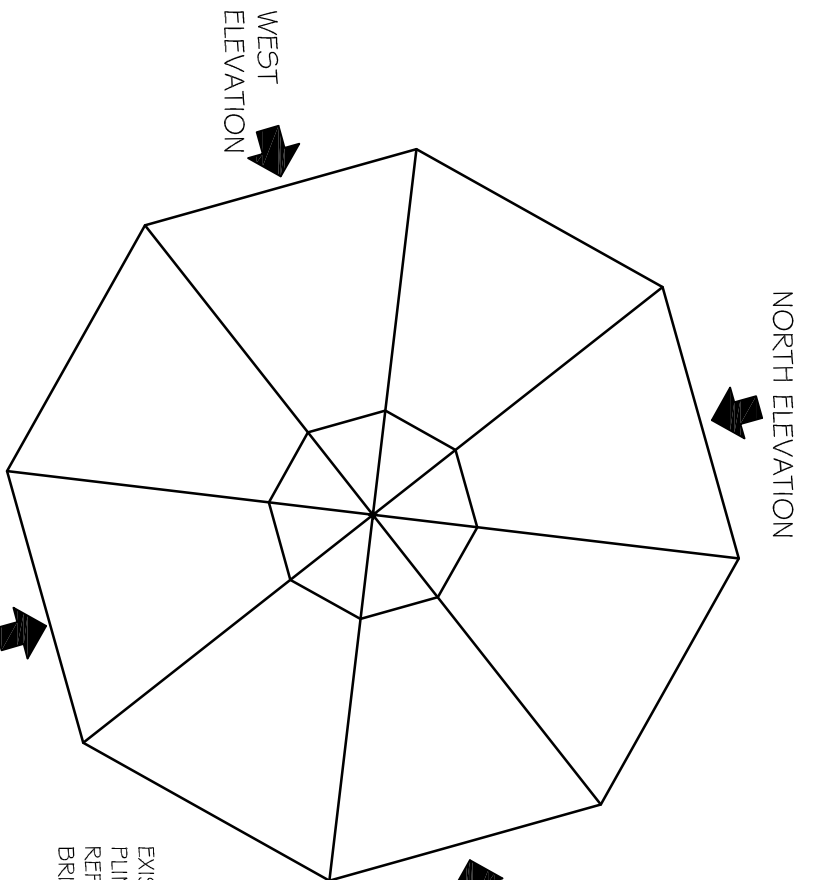


PROPOSED ROOF PLAN

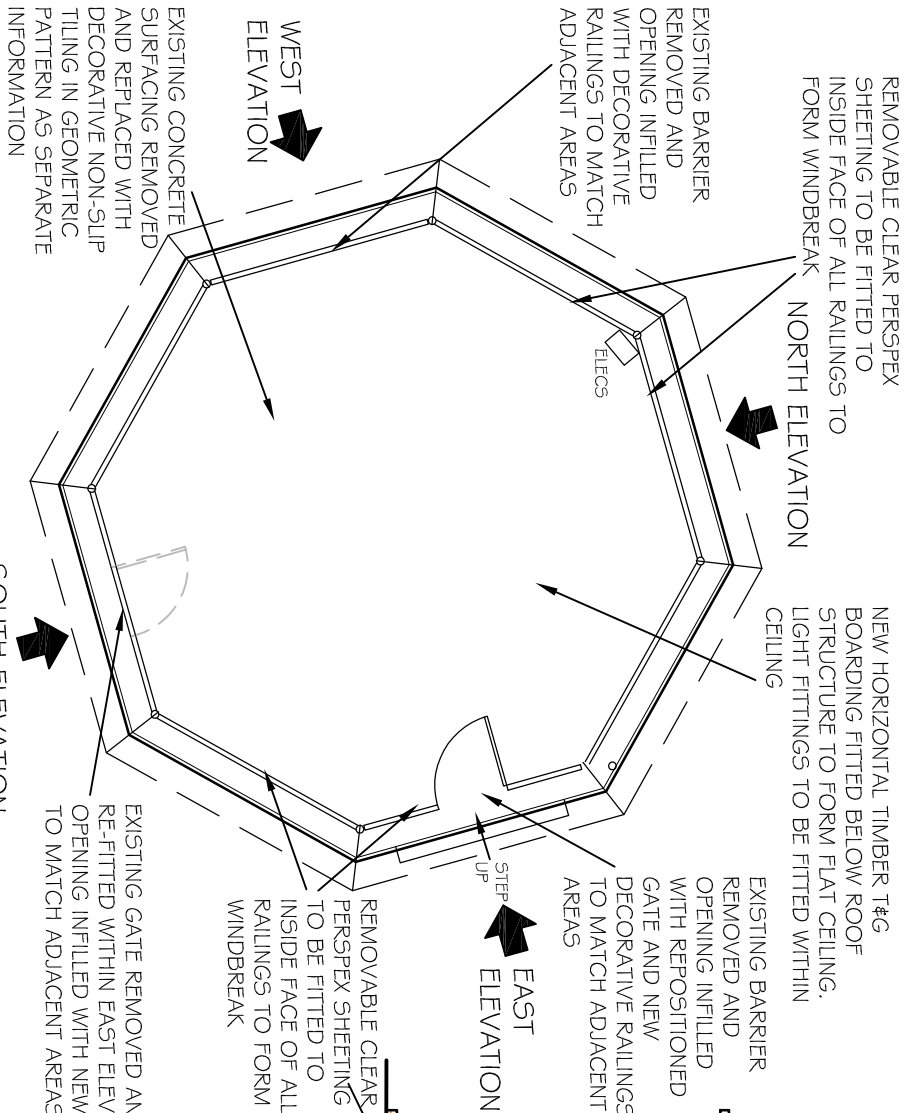

PROPOSED FLOOR PLAN

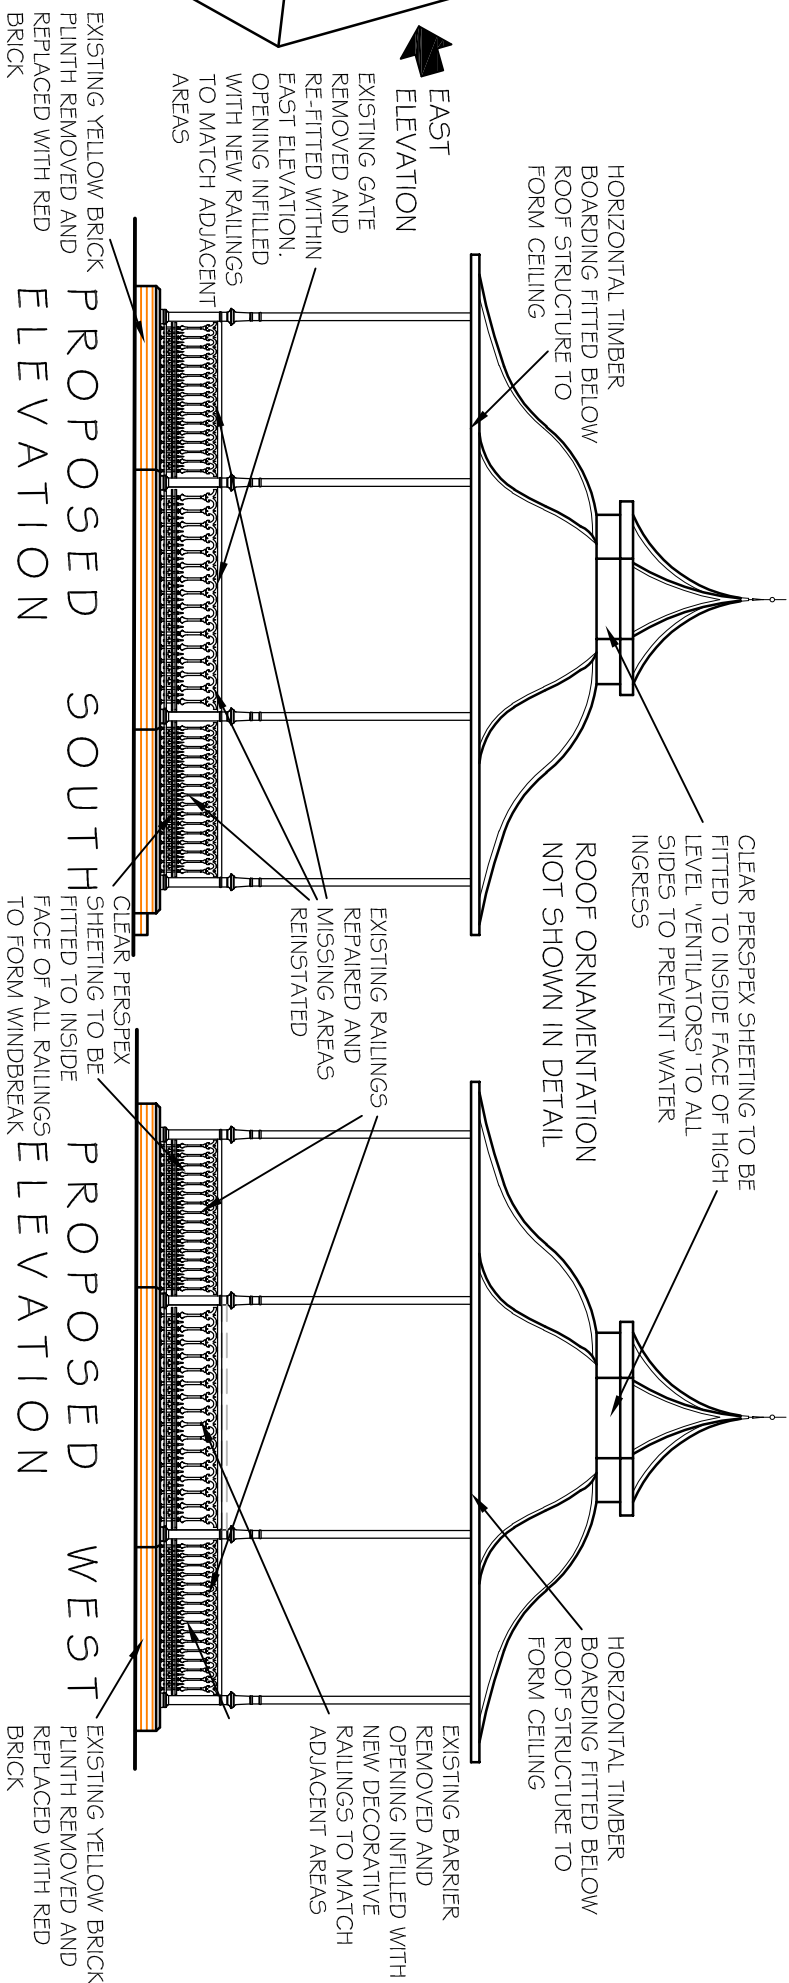

ALL EXISTING METALWORK TO BE CAREFULLY GRIT BLASTED TO REMOVE ALL EXISTING PAINT COVERINGS. METALWORK TO BE PREPARED AND REDECORATED. COLOURS TO BE AGREED.

 

PROPOSED NORTH ELEVATION

PROPOSED EAST ELEVATION

A	MINOR AMENDMENT	16.04.19
REV	DESCRIPTION	DATE
PROJECT	BOGNOR REGIS BANDSTAND	
	THE ESPLANADE	
	BOGNOR REGIS	
	WEST SUSSEX	
DRAWING TITLE	PROPOSED ELEVATIONS, FLOOR PLAN AND ROOF PLAN	

CLIENT

ARUN DISTRICT COUNCIL



Unit 3b Woodhorn Business Centre
Woodhorn Lane
Oving Chichester
West Sussex PO20 2BX
Tel 01243 774764
www.sloaneandbrown.co.uk

SCALE

1:100@A3

DRAWN BY

FLB

DATE

NOV 18

DWG NO

824/04

REV. A

NOTES
WRITTEN DIMENSIONS TO BE TAKEN IN PREFERENCE TO SCALE, AND ARE TO BE CHECKED ON SITE PRIOR TO COMMENCING WORK.
THIS DRAWING IS A PRELIMINARY DESIGN AND SHOULD NOT BE USED FOR ANY DISCREPANCIES ARE TO BE REFERRED IMMEDIATELY TO THE PROJECT DESIGNER.
THIS DRAWING IS COPYRIGHT, AND SHOULD NOT BE USED OR REPRODUCED WITHOUT PERMISSION.
IT IS THE CONTRACTOR'S RESPONSIBILITY TO ENSURE COMPLIANCE WITH THE BUILDING REGULATIONS.