
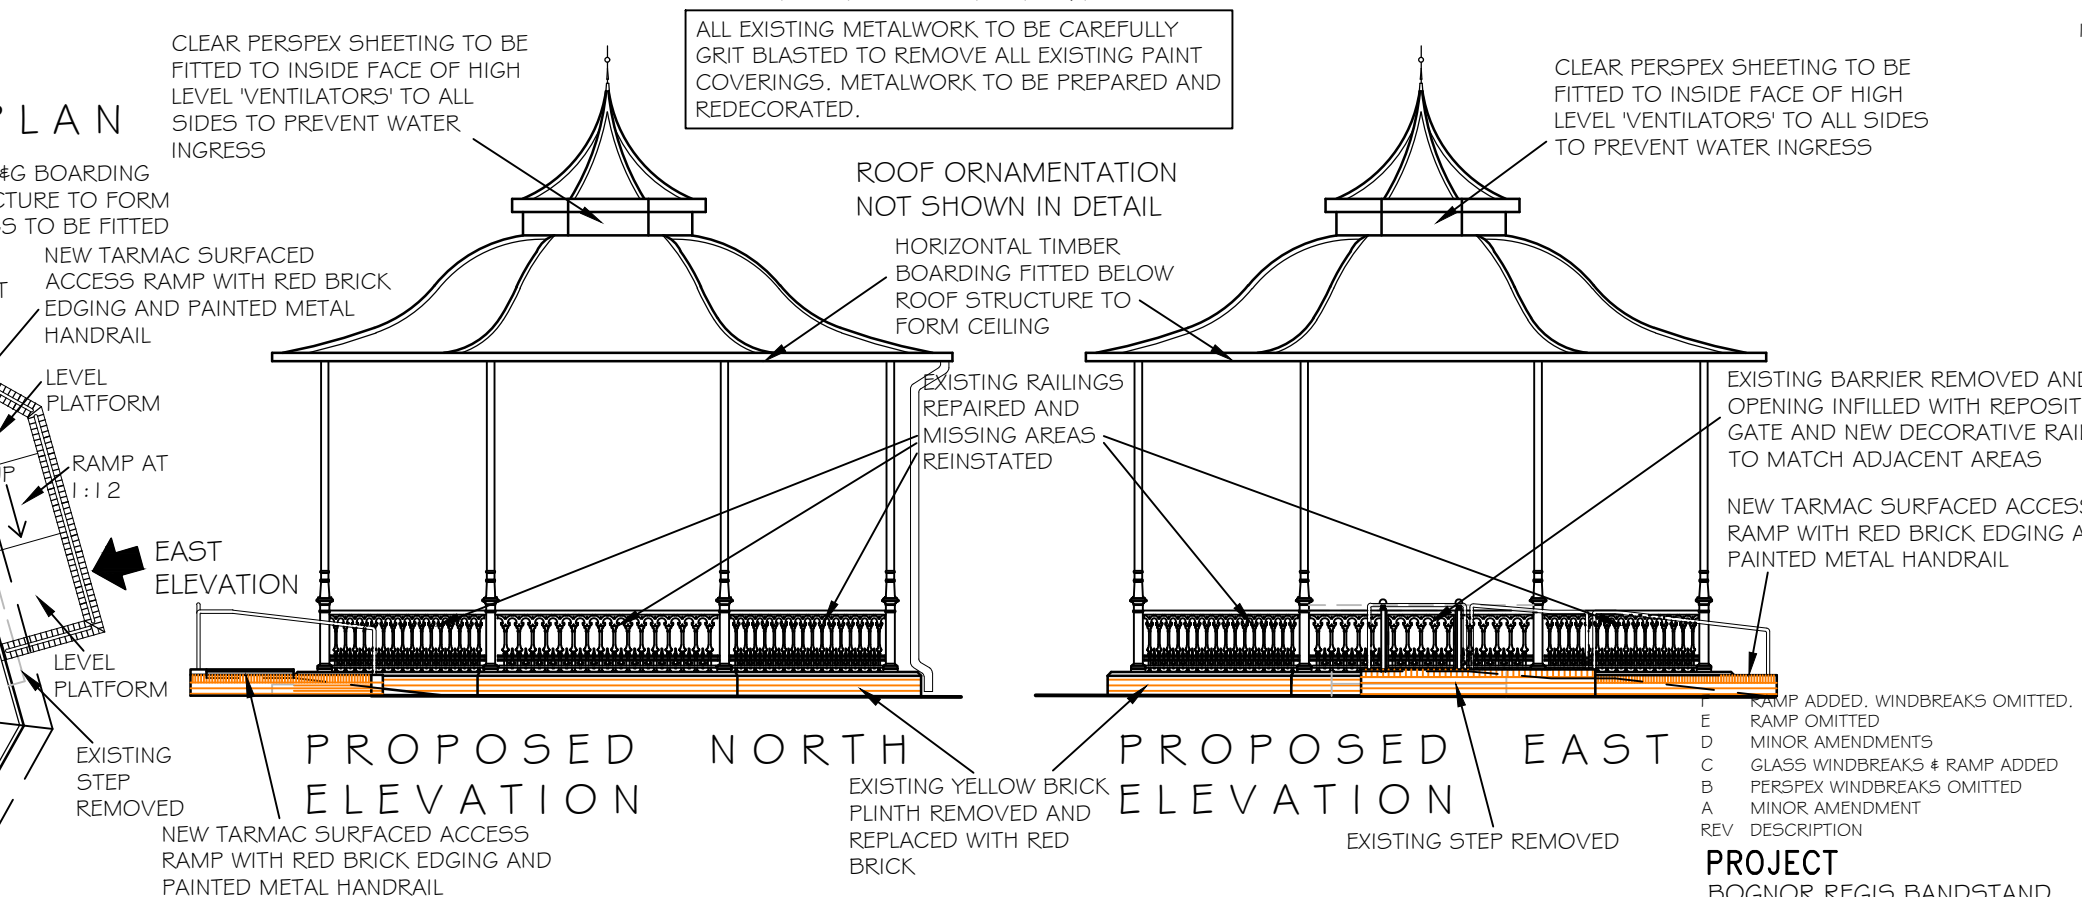


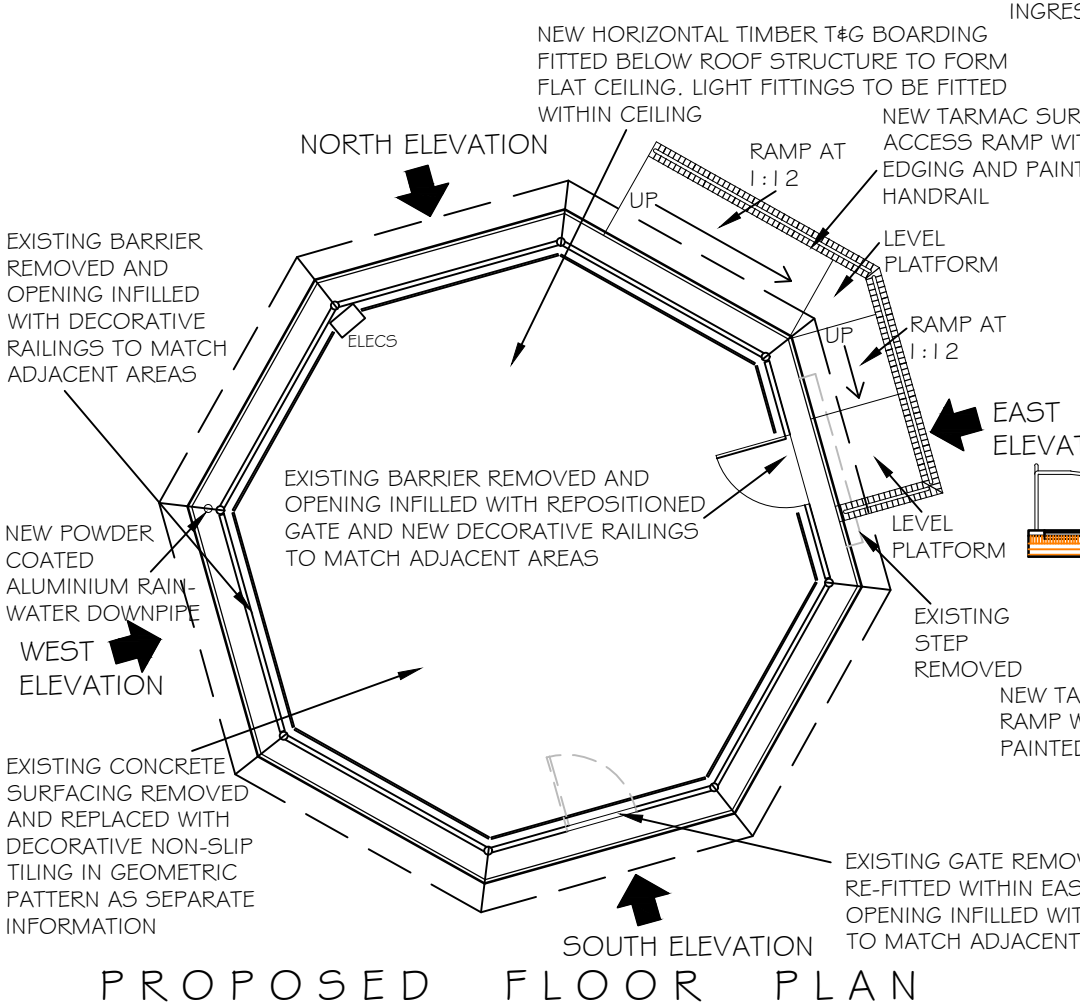

T	RAMP ADDED. WINDBREAKS OMITTED.	18.12.19
E	RAMP OMITTED	12.12.19
D	MINOR AMENDMENTS	29.11.19
C	GLASS WINDBREAKS & RAMP ADDED	25.11.19
B	PERSPEX WINDBREAKS OMITTED	26.09.19
A	MINOR AMENDMENT	16.04.19
REV	DESCRIPTION	DATE

PROJECT
BOGNOR REGIS BANDSTAND
THE ESPLANADE
BOGNOR REGIS
WEST SUSSEX

DRAWING TITLE
PROPOSED ELEVATIONS, FLOOR
PLAN AND ROOF PLAN

CLIENT
ARUN DISTRICT COUNCIL

SCALE 1:100@A3

DRAWN BY PLB

DWG NO 824/04

CHARTERED BUILDING SURVEYORS

SLOANE
&
BROWN

ARCHITECTURAL SERVICES

Unit 3b Woodhorn Business Centre
Woodhorn Lane
Oving Chichester
West Sussex PO20 2BX
Tel 01243 774764
www.sloaneandbrown.co.uk

NOTES
WRITTEN DIMENSIONS TO BE TAKEN IN PREFERENCE TO SCALE, AND
ARE TO BE CHECKED ON SITE PRIOR TO COMMENCING WORK.
THIS DRAWING IS TO BE READ IN CONJUNCTION WITH ALL OTHER
DOCUMENTS RELATING TO THIS PROJECT.
ANY DISCREPANCIES ARE TO BE REFERRED IMMEDIATELY TO THE
PROJECT DESIGNER.
THIS DRAWING IS COPYRIGHT, AND SHOULD NOT BE USED OR
REPRODUCED WITHOUT PERMISSION.
IT IS THE CONTRACTOR'S RESPONSIBILITY TO ENSURE COMPLIANCE
WITH THE BUILDING REGULATIONS.