




This drawing and its contents are the strict copyright of Architectura Design. No reproduction without permission. Do not scale. Written dimensions to be used where given. All dimensions and details to be checked on site. FOR PLANNING PURPOSES ONLY

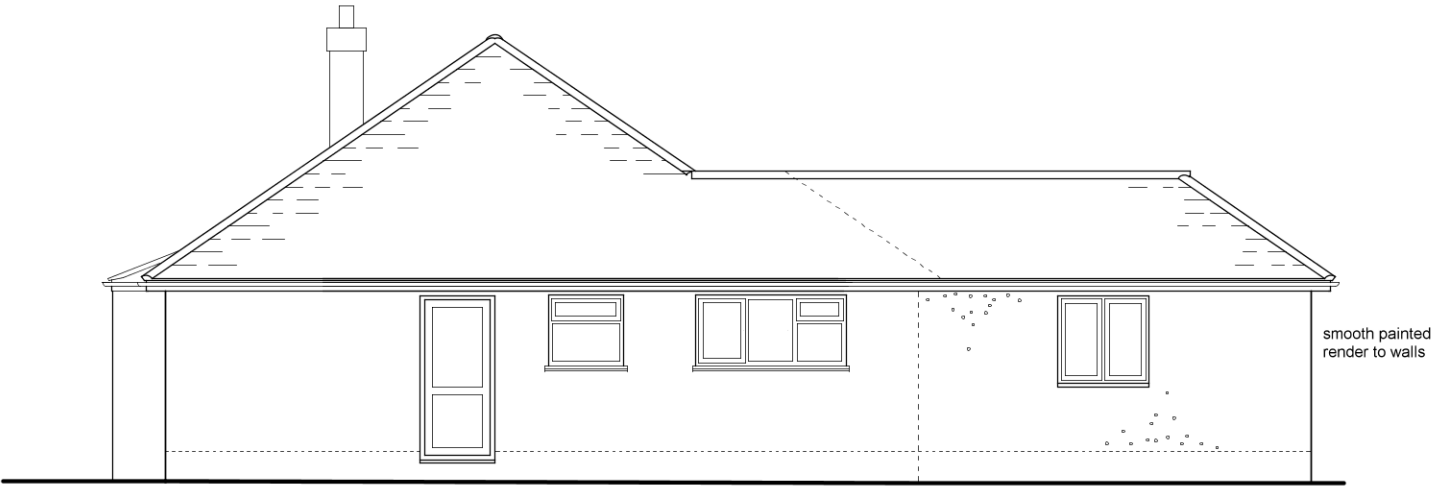


North Elevation
Proposed

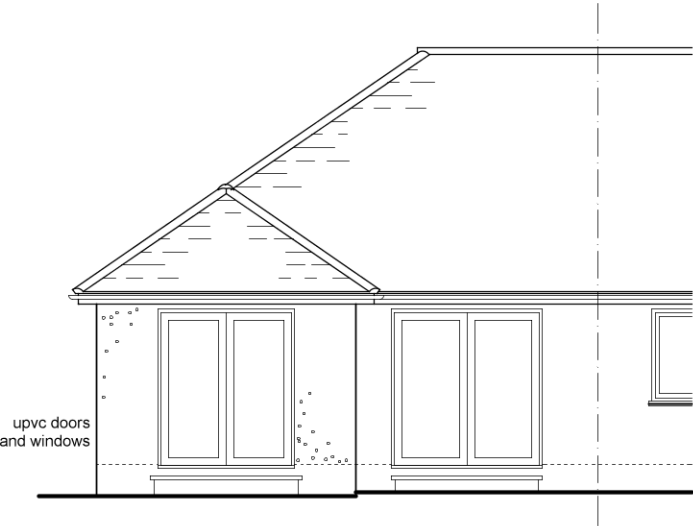


West Elevation
Proposed

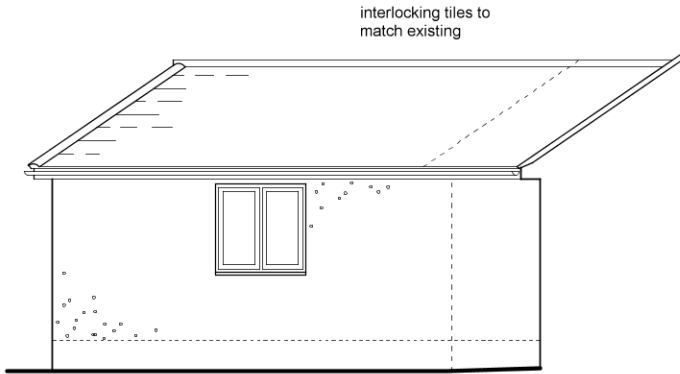

South Elevation
Proposed

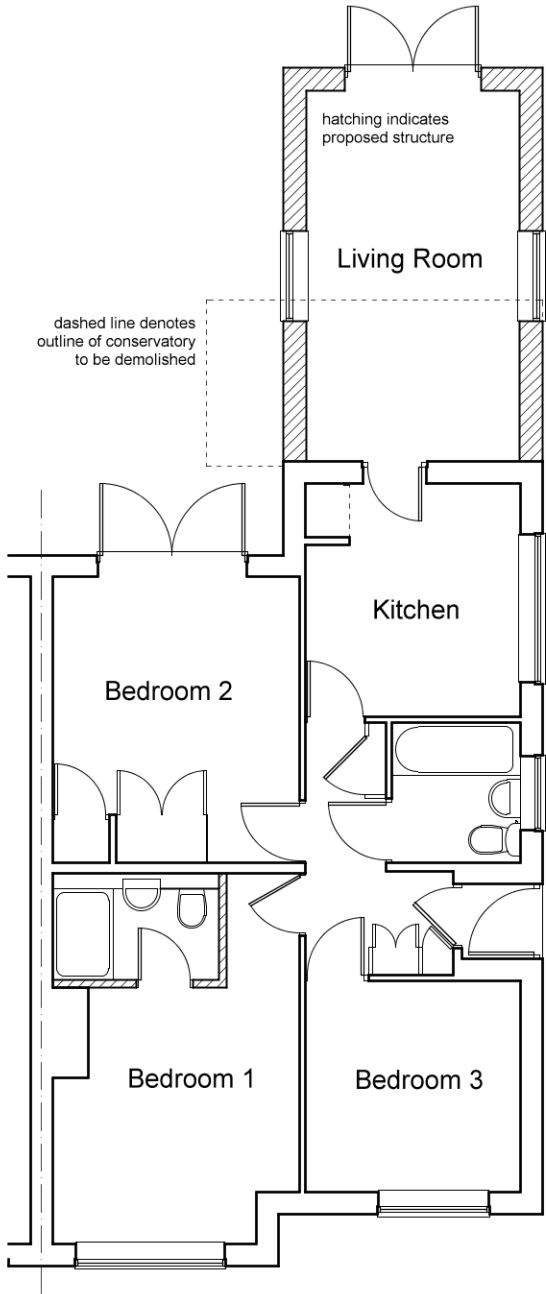

Ground Floor Plan
Proposed

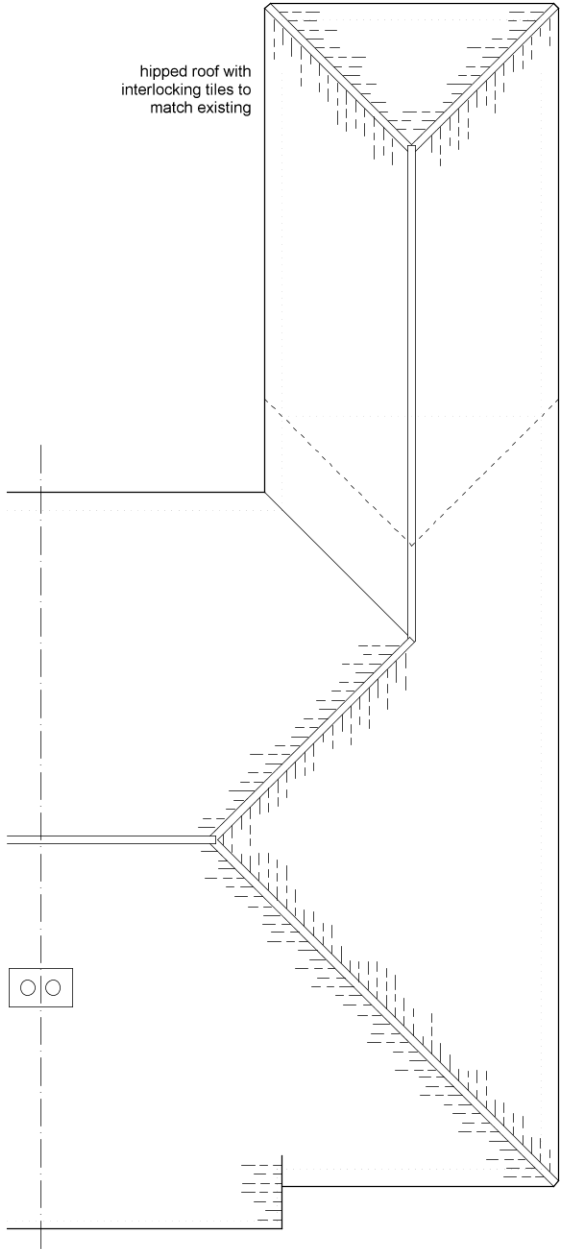

Roof Plan
Proposed



Block Plan
Scale 1:500

0 5 10 metres



0 1 2 3 4 metres

Architectura
Architectural Design & Drawing Service

Proposed Extension and Alterations
at 4 Sandymount Close, Bognor Regis
for Mr R Bish

Drawing P01 July 2020 Scale 1:100 & 1:500 @ A3
Planning Drawing - Proposed Plans & Elevations & Block Plan