


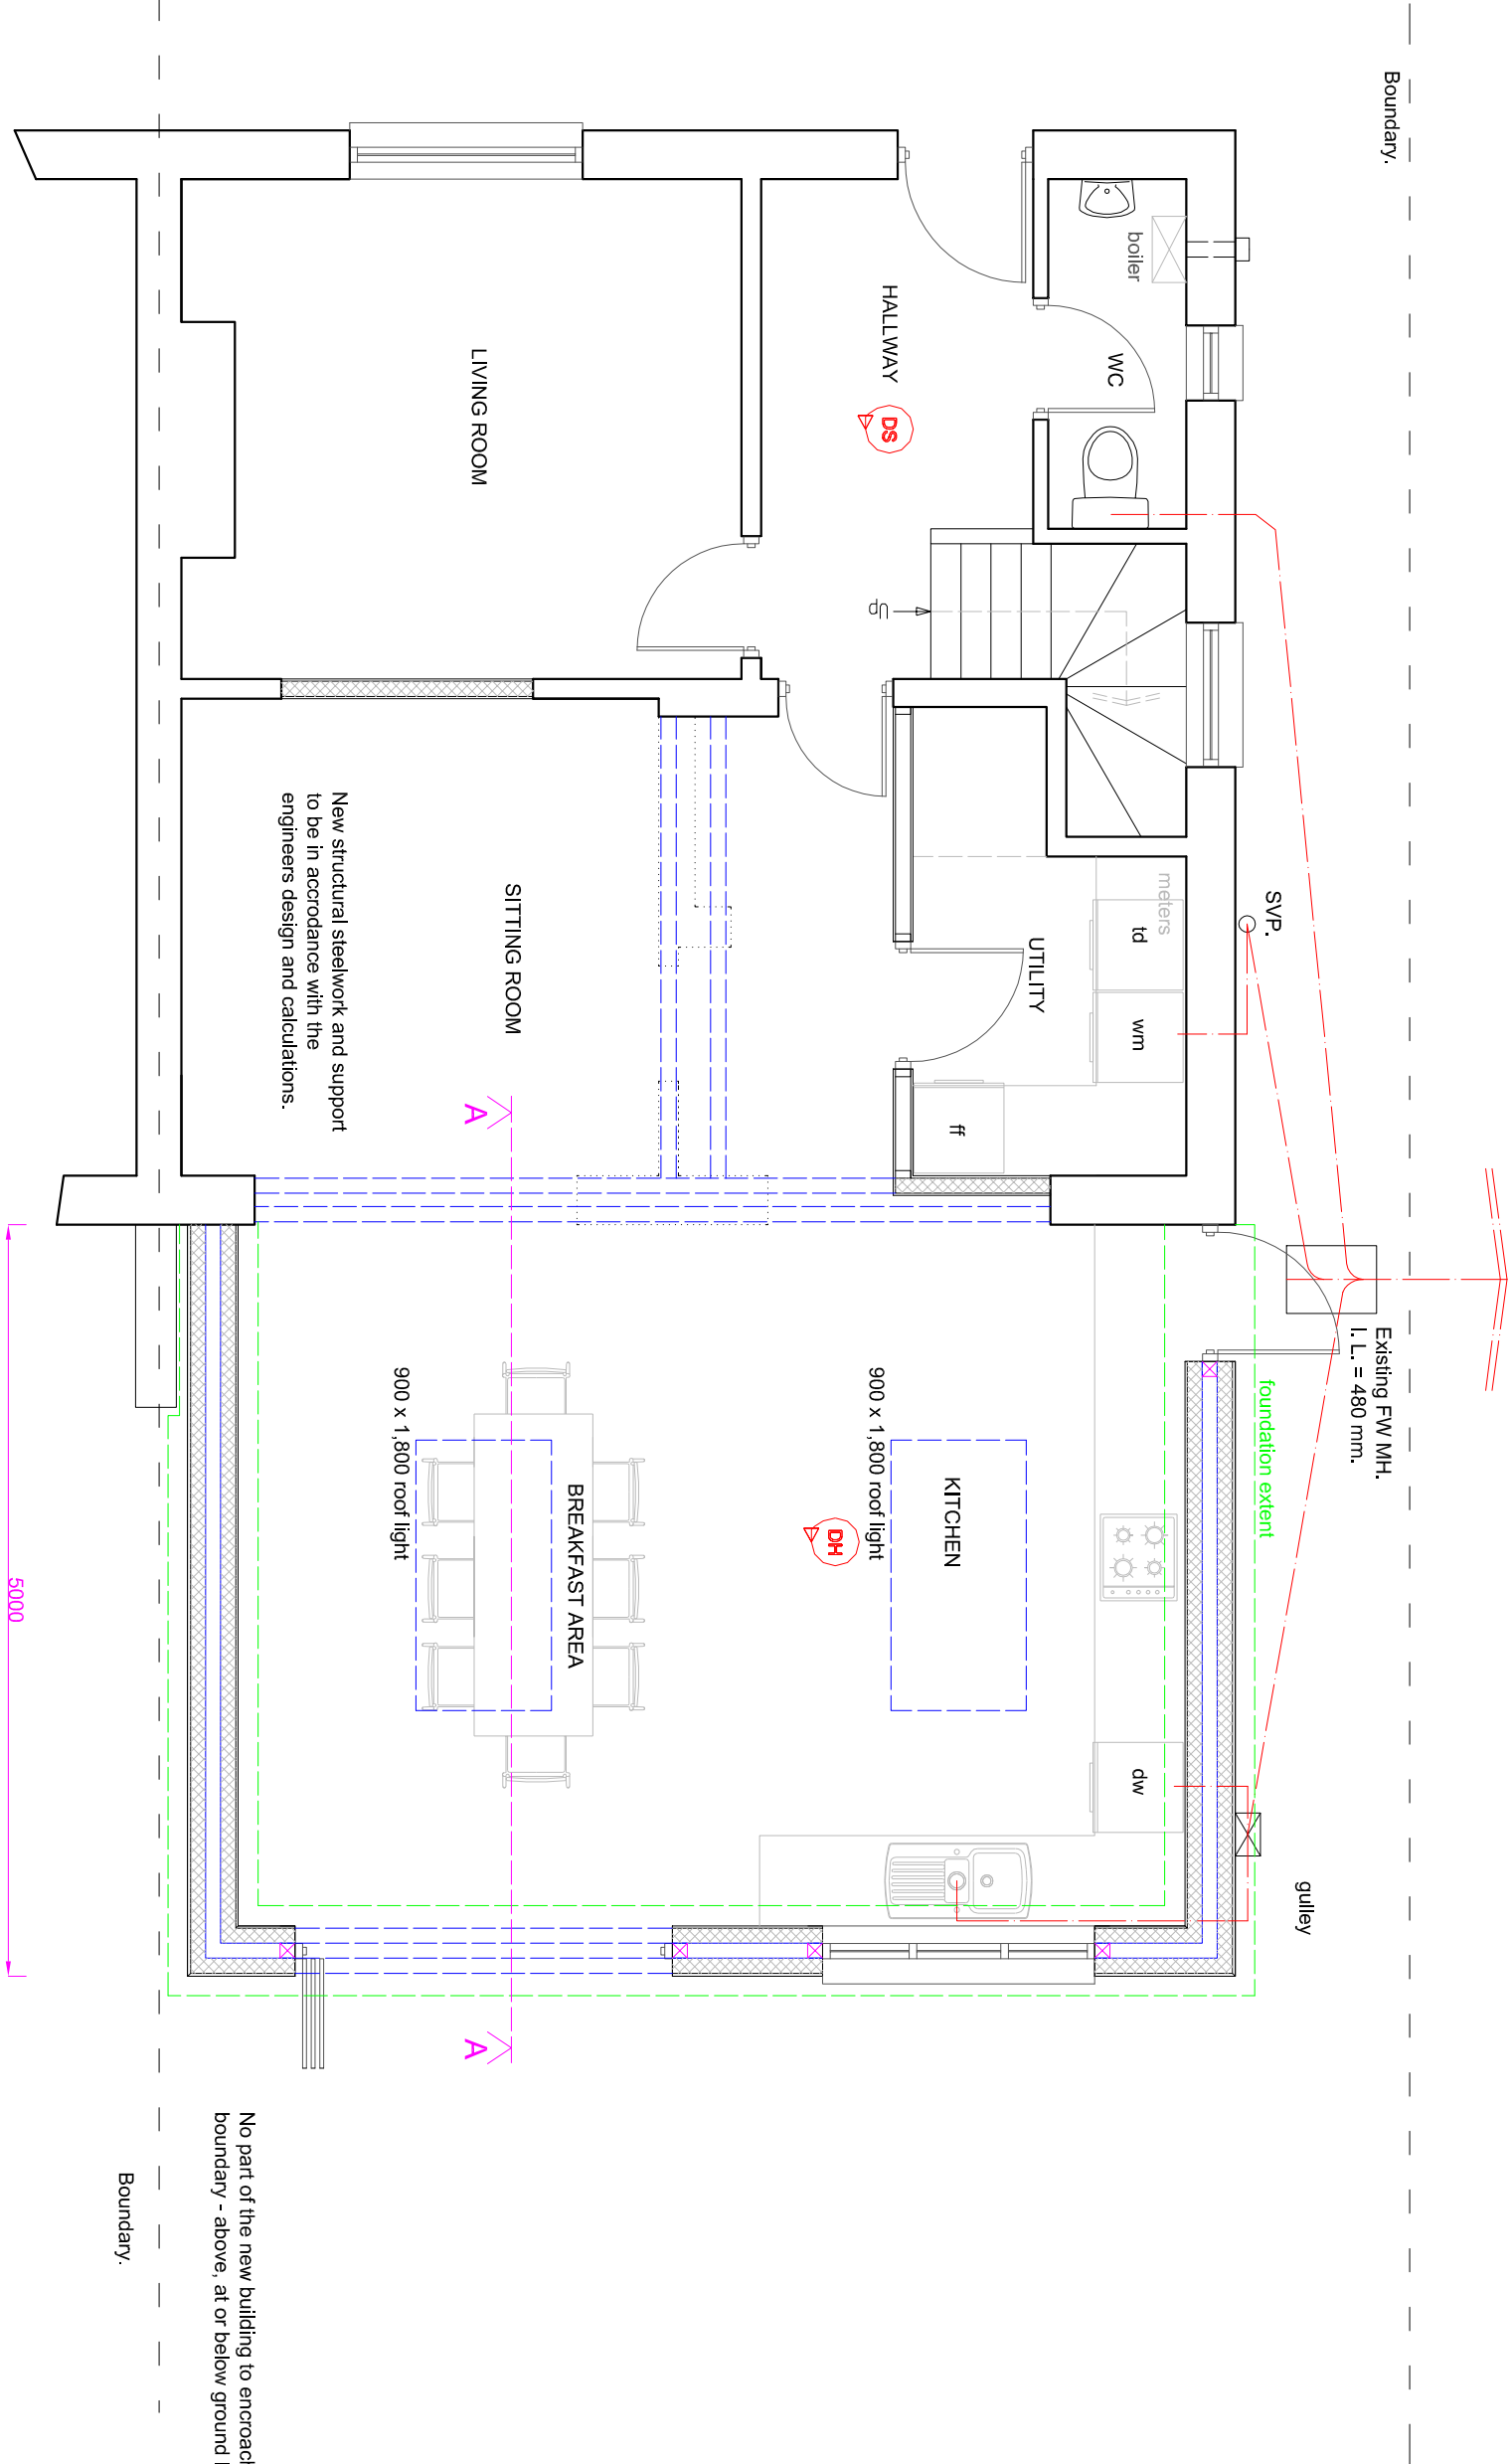

PROPOSED GROUND FLOOR PLAN

Scale 1:50 on A3

SUSSEX BUILDING CONSULTANCY LIMITED

5 ARNHEM ROAD,
BOGNOR REGIS, WEST SUSSEX.

SCALE - 1/50 REV - B DATE - 25/05/2022



LABC
3 NORTHGATE ROAD
BOGNOR REGIS
PO21 5LZ
TEL/FAX - (01243) 861379

