



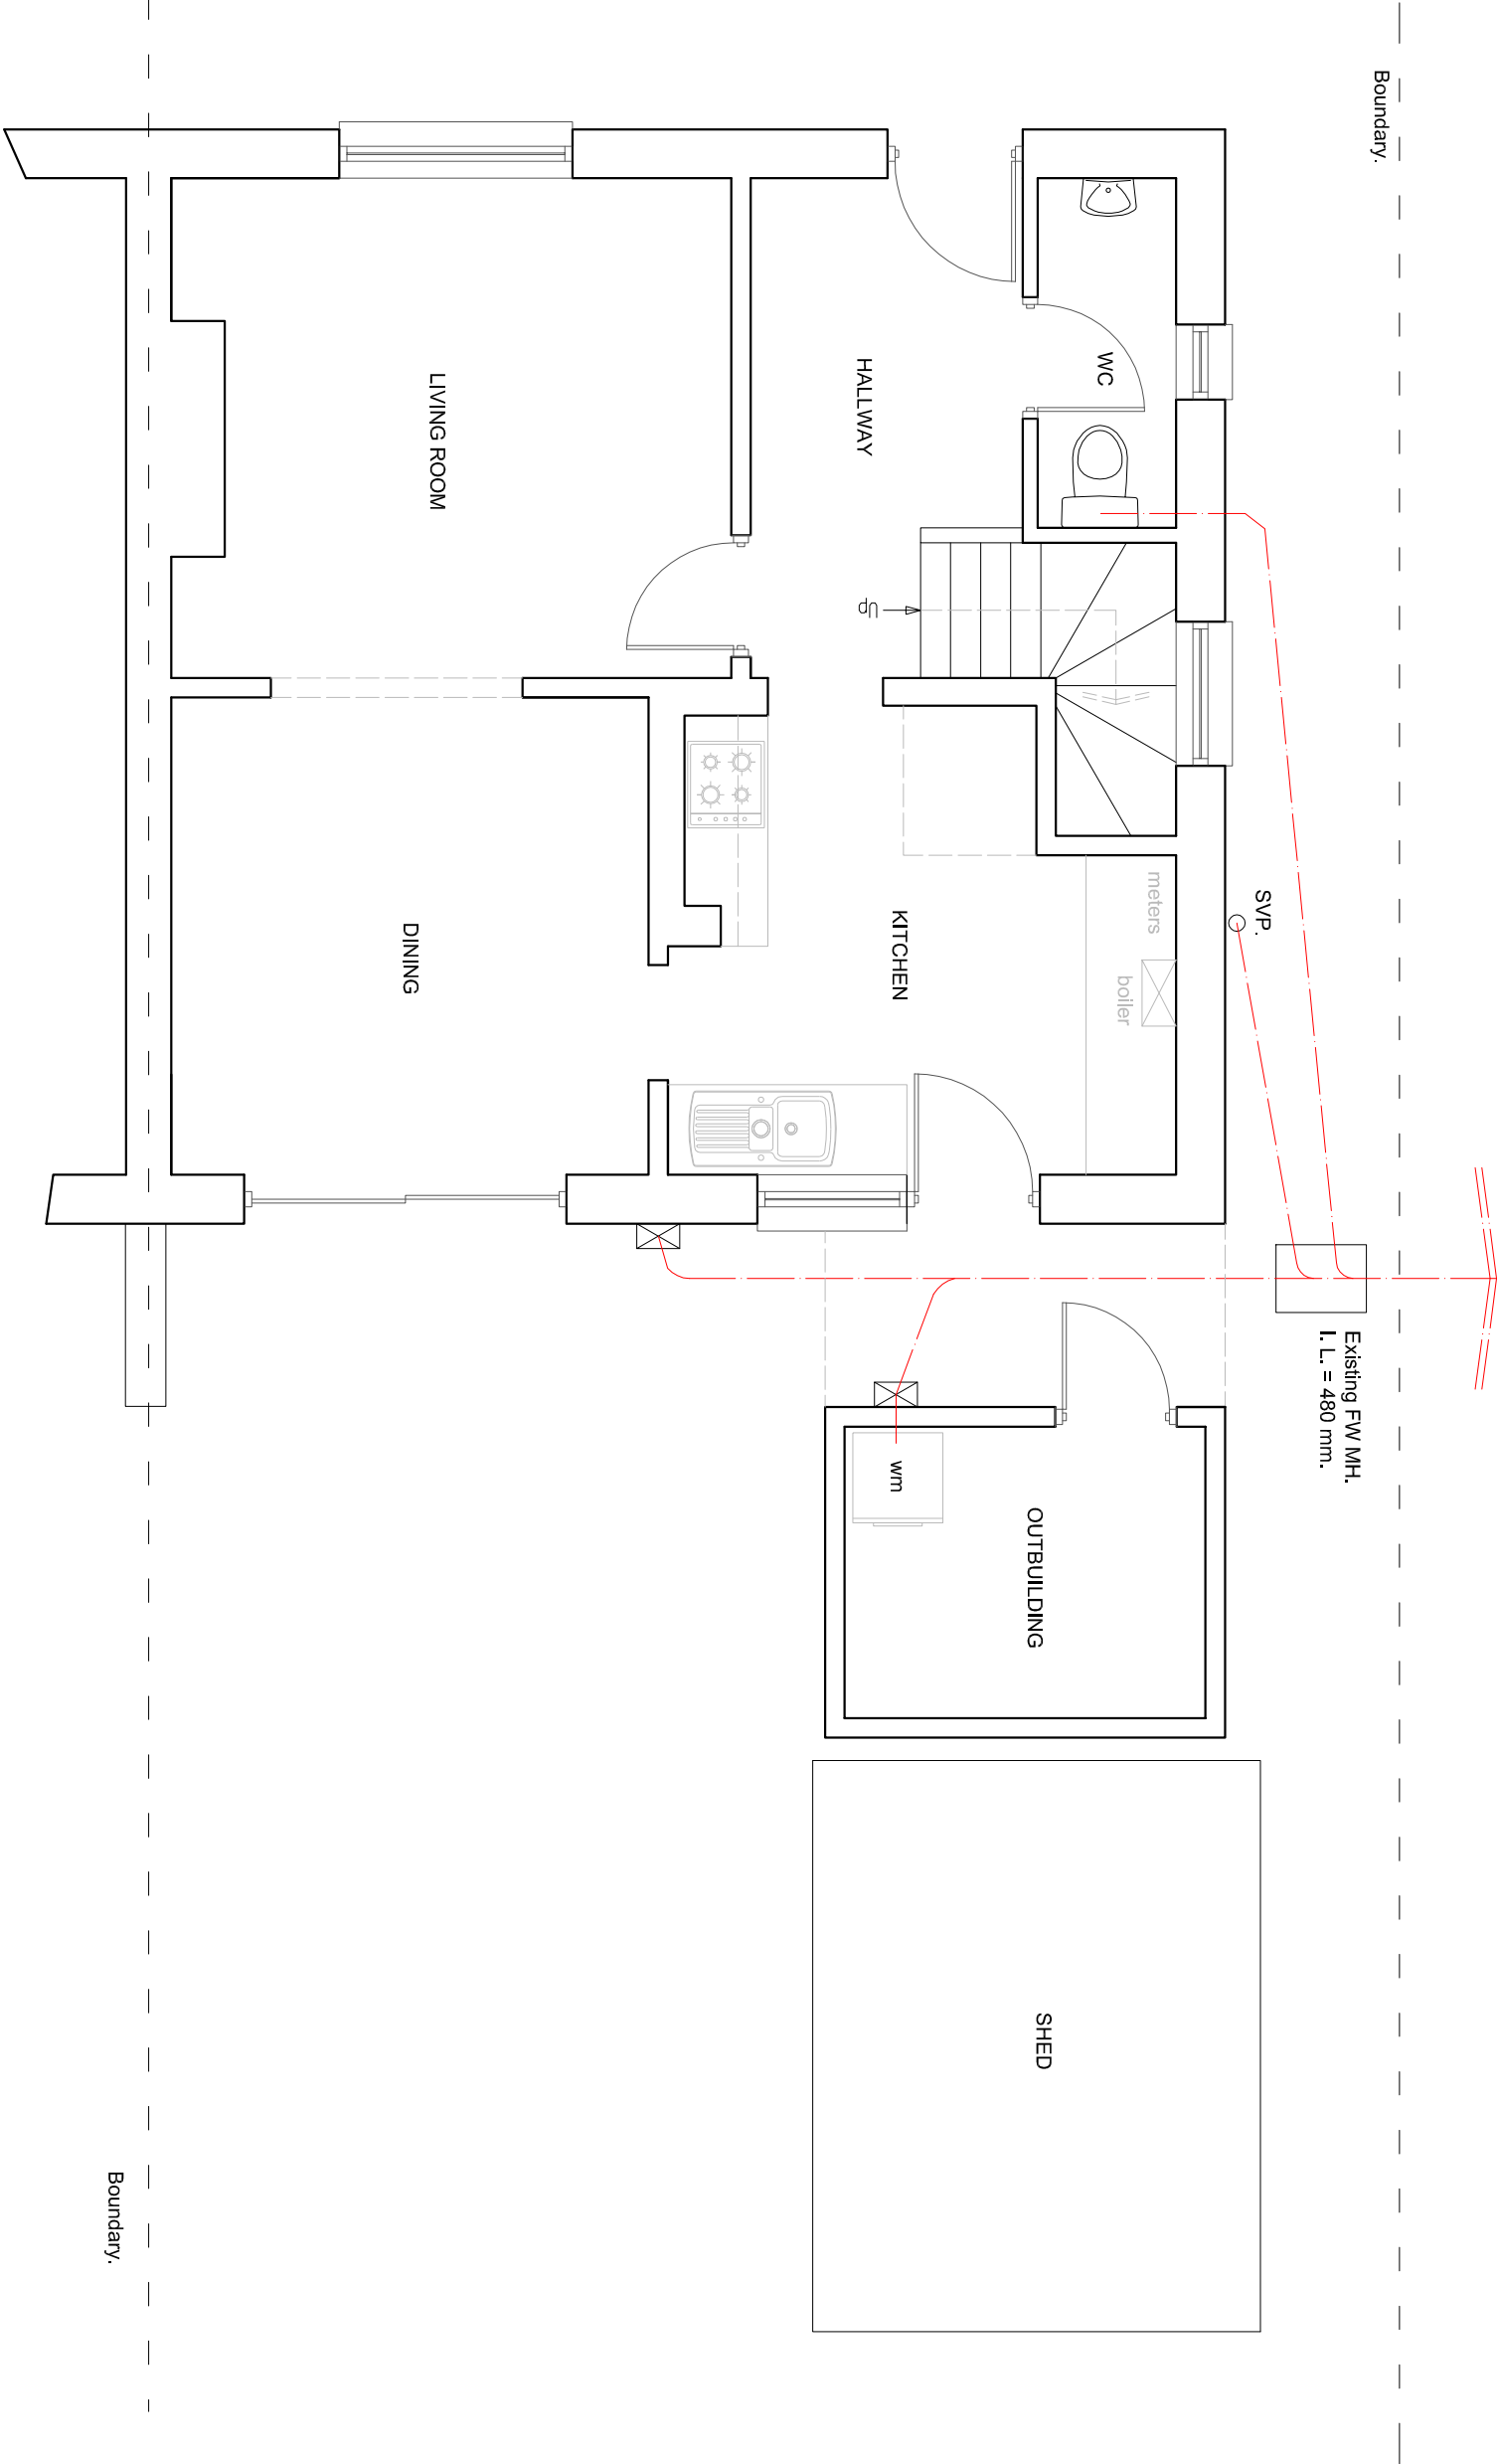

## EXISTING GROUND FLOOR PLAN

 

Scale 1:50 on A3

**SUSSEX BUILDING CONSULTANCY LIMITED**

5 ARNHAM ROAD,  
BOGNOR REGIS, WEST SUSSEX.

SCALE - 1/50 REV - DATE - 05/05/2022



partner

**LABC**

3 NORTHCOTE ROAD  
BOGNOR REGIS  
PO21 5LZ

TEL/FAX - (01243) 861379