


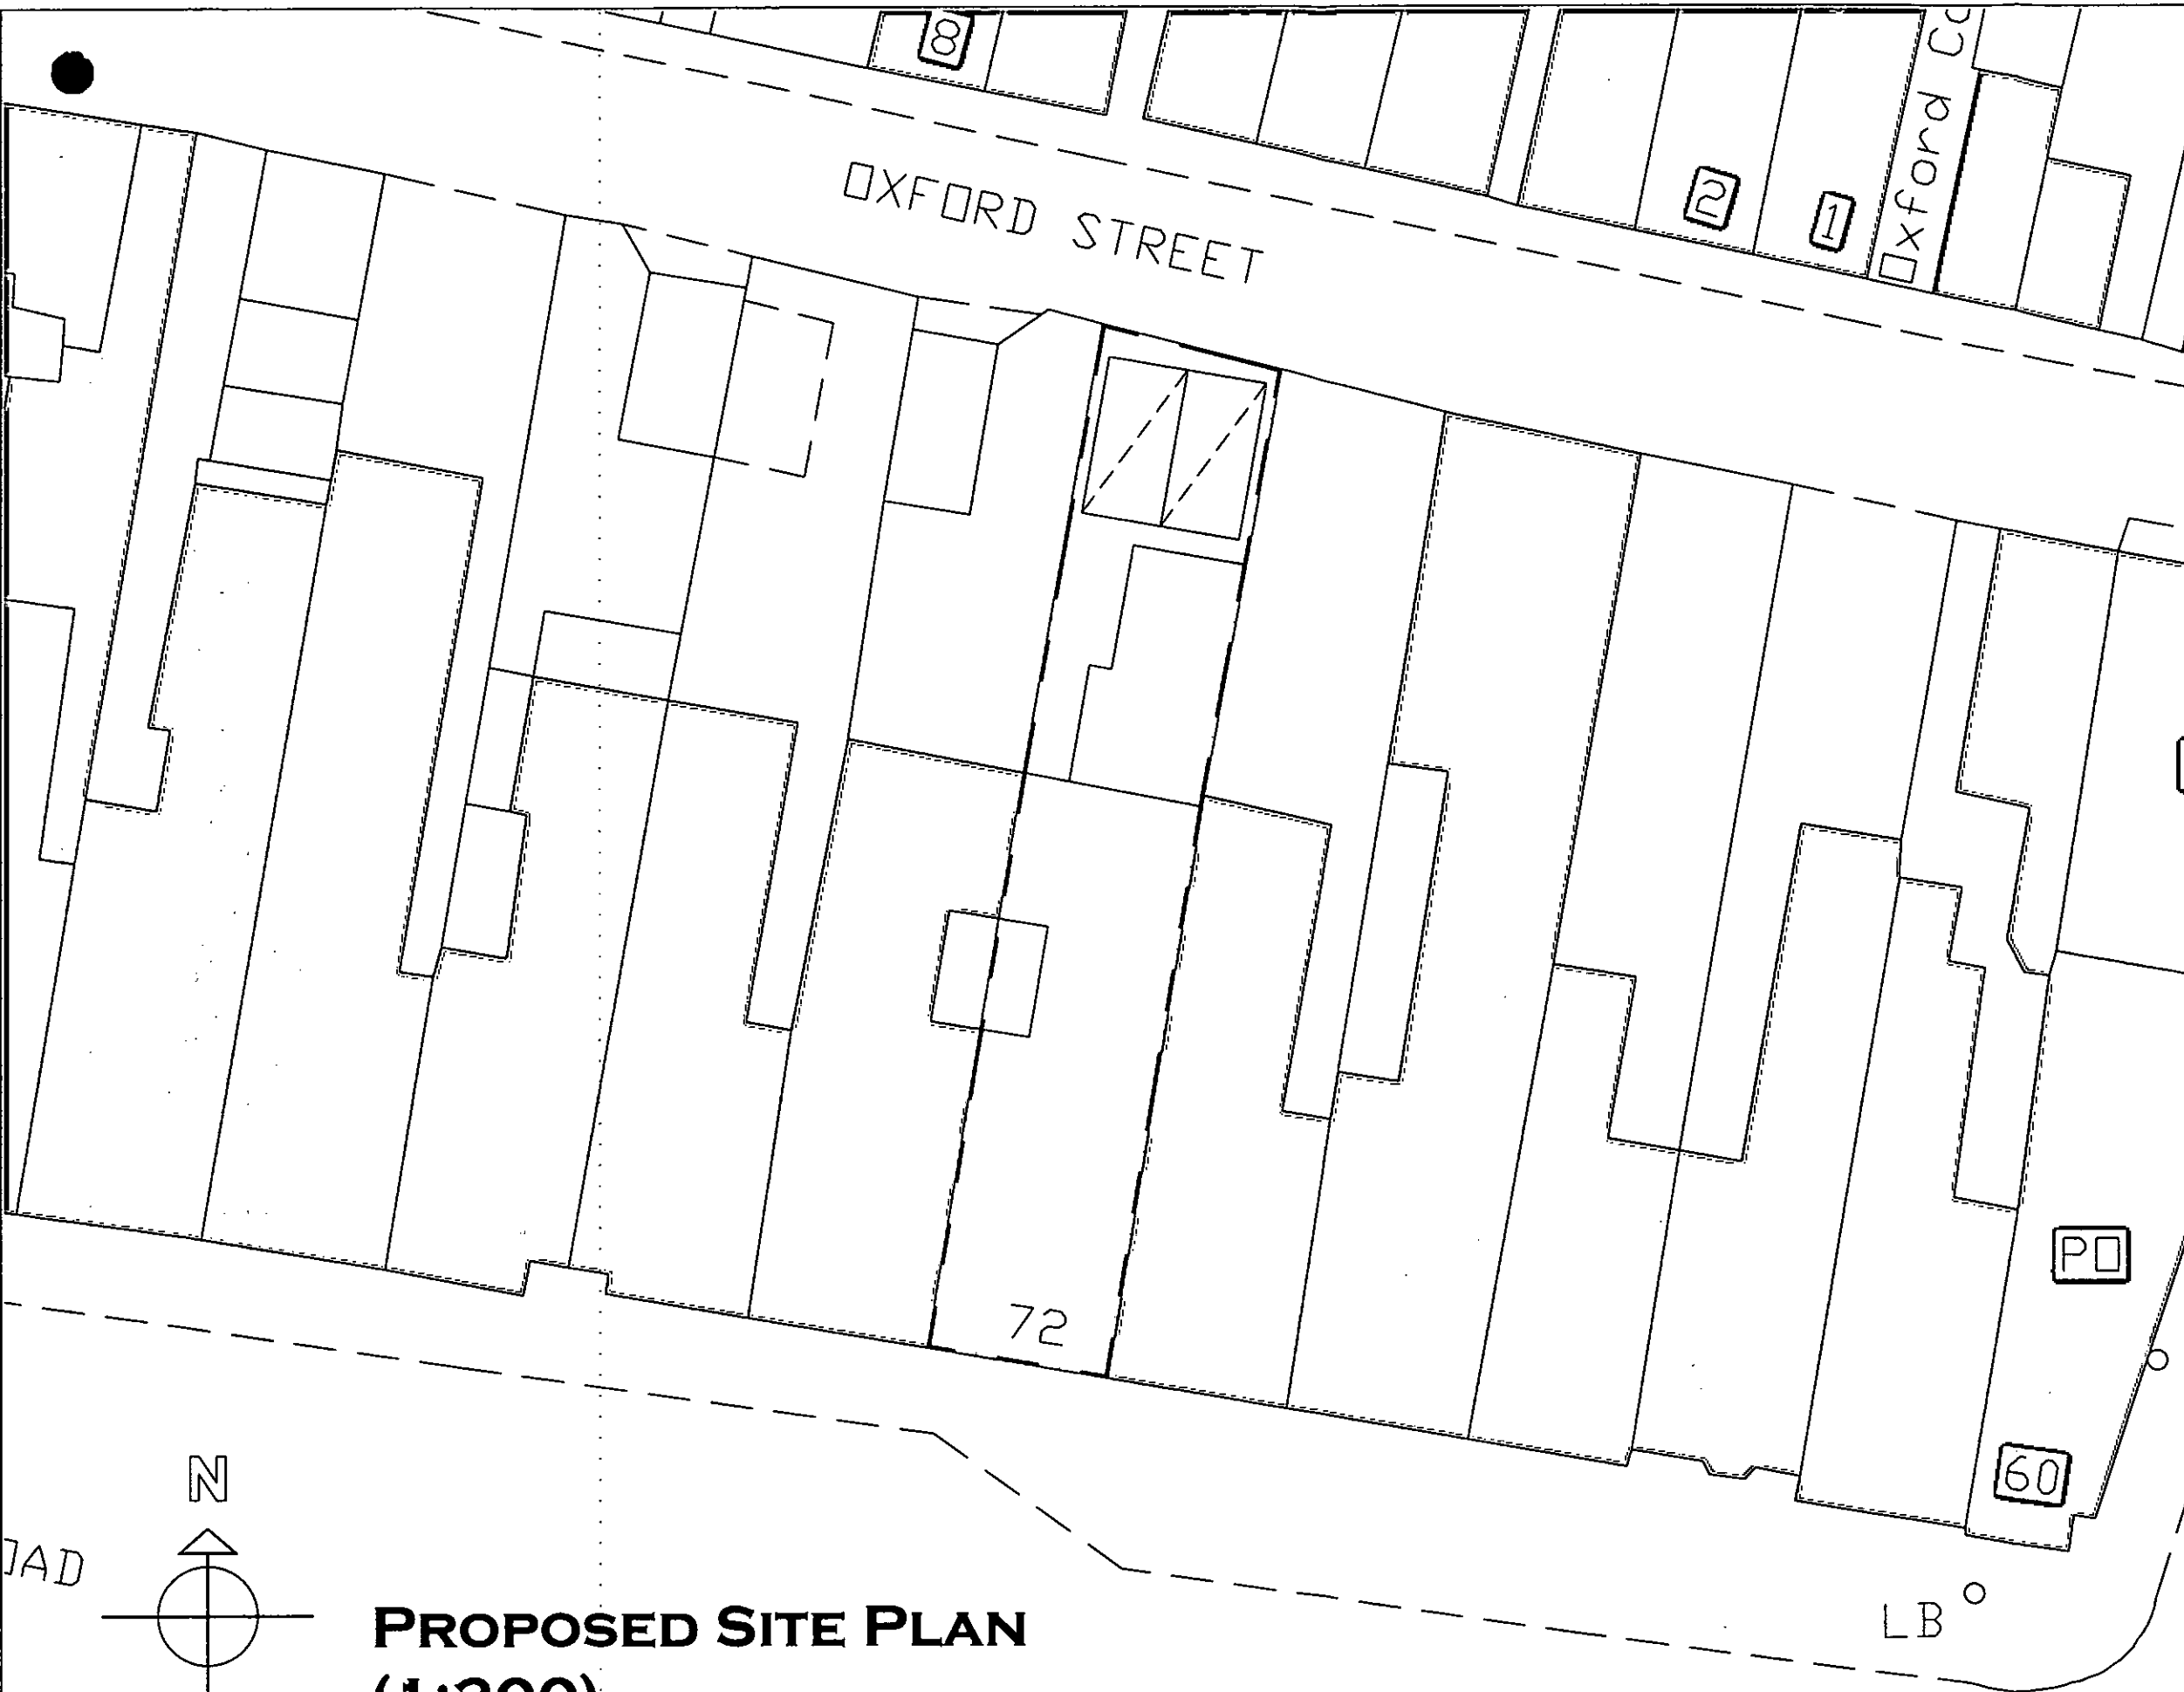

Notes

THIS DRAWING IS THE COPYRIGHT OF VIVID DESIGN STUDIO LTD AND MUST NOT BE COPIED, ALTERED OR REPRODUCED IN ANY WAY NEITHER PASSED TO A THIRD PARTY WITHOUT THEIR WRITTEN PERMISSION.

DIMENSIONS TO BE CHECKED ON SITE BEFORE COMMENCING WORK AND ANY DISCREPANCIES SHALL BE REPORTED TO THE DESIGNER. FIGURED DIMENSIONS MUST BE TAKEN IN PREFERENCE TO SCALED DIMENSIONS.

Rev:-	Description:-	Date:-	Chd by:-



Newborne House, 51-52 West Street, Chichester,
West Sussex, PO19 1RP
Tel: 01243 537552
Fax: 01243 200010
Email: info@vividdesignstudio.co.uk
Website: www.vividdesignstudio.co.uk

Project:-
Proposed Residential Development
72 Aldwick Road
Bognor Regis
West Sussex

Title:-
Proposed Site Plan

Client:-
Mr Peter Fullegar

Scale:-
1:200 (@A3)

Drawn By:- **PJD** Checked By:-

Date:- **18/04/14** Date:-

Job No:- **120039** Dwg No:- **02** Rev:-