




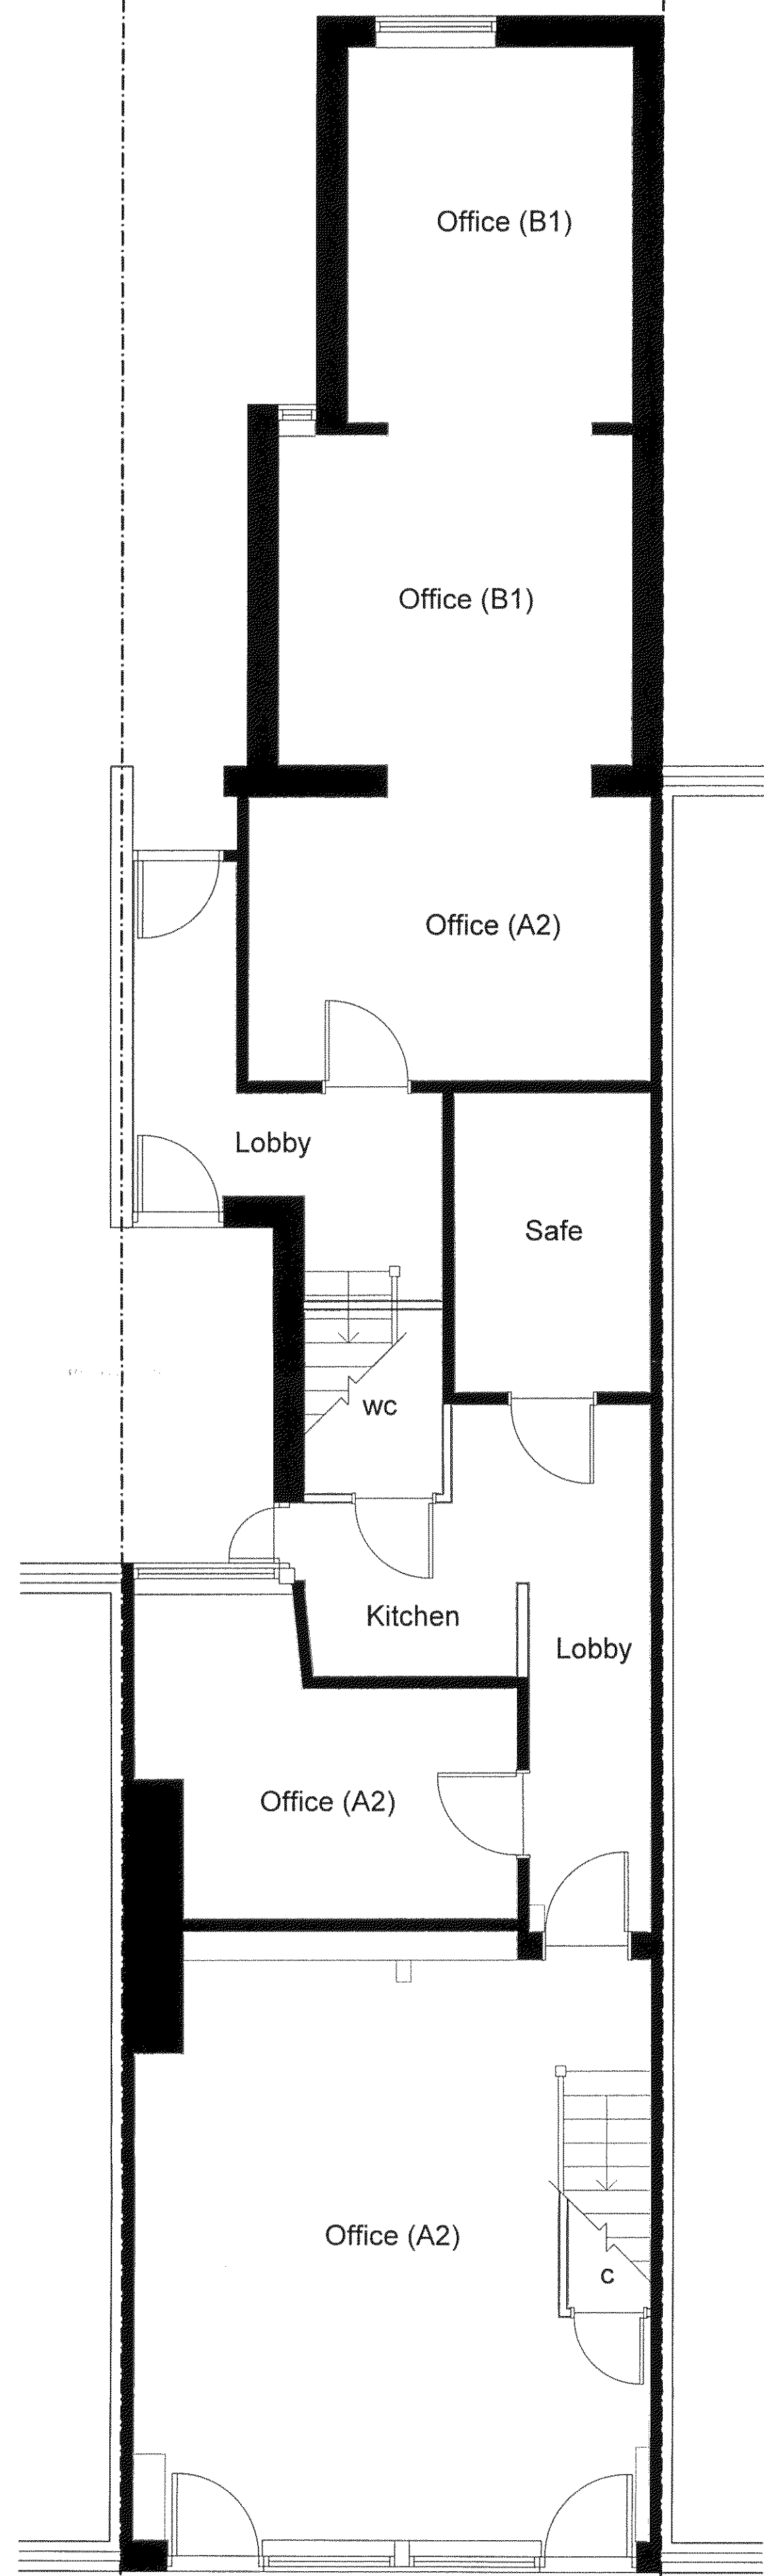

EXISTING GROUND FLOOR
PLAN (1:50)

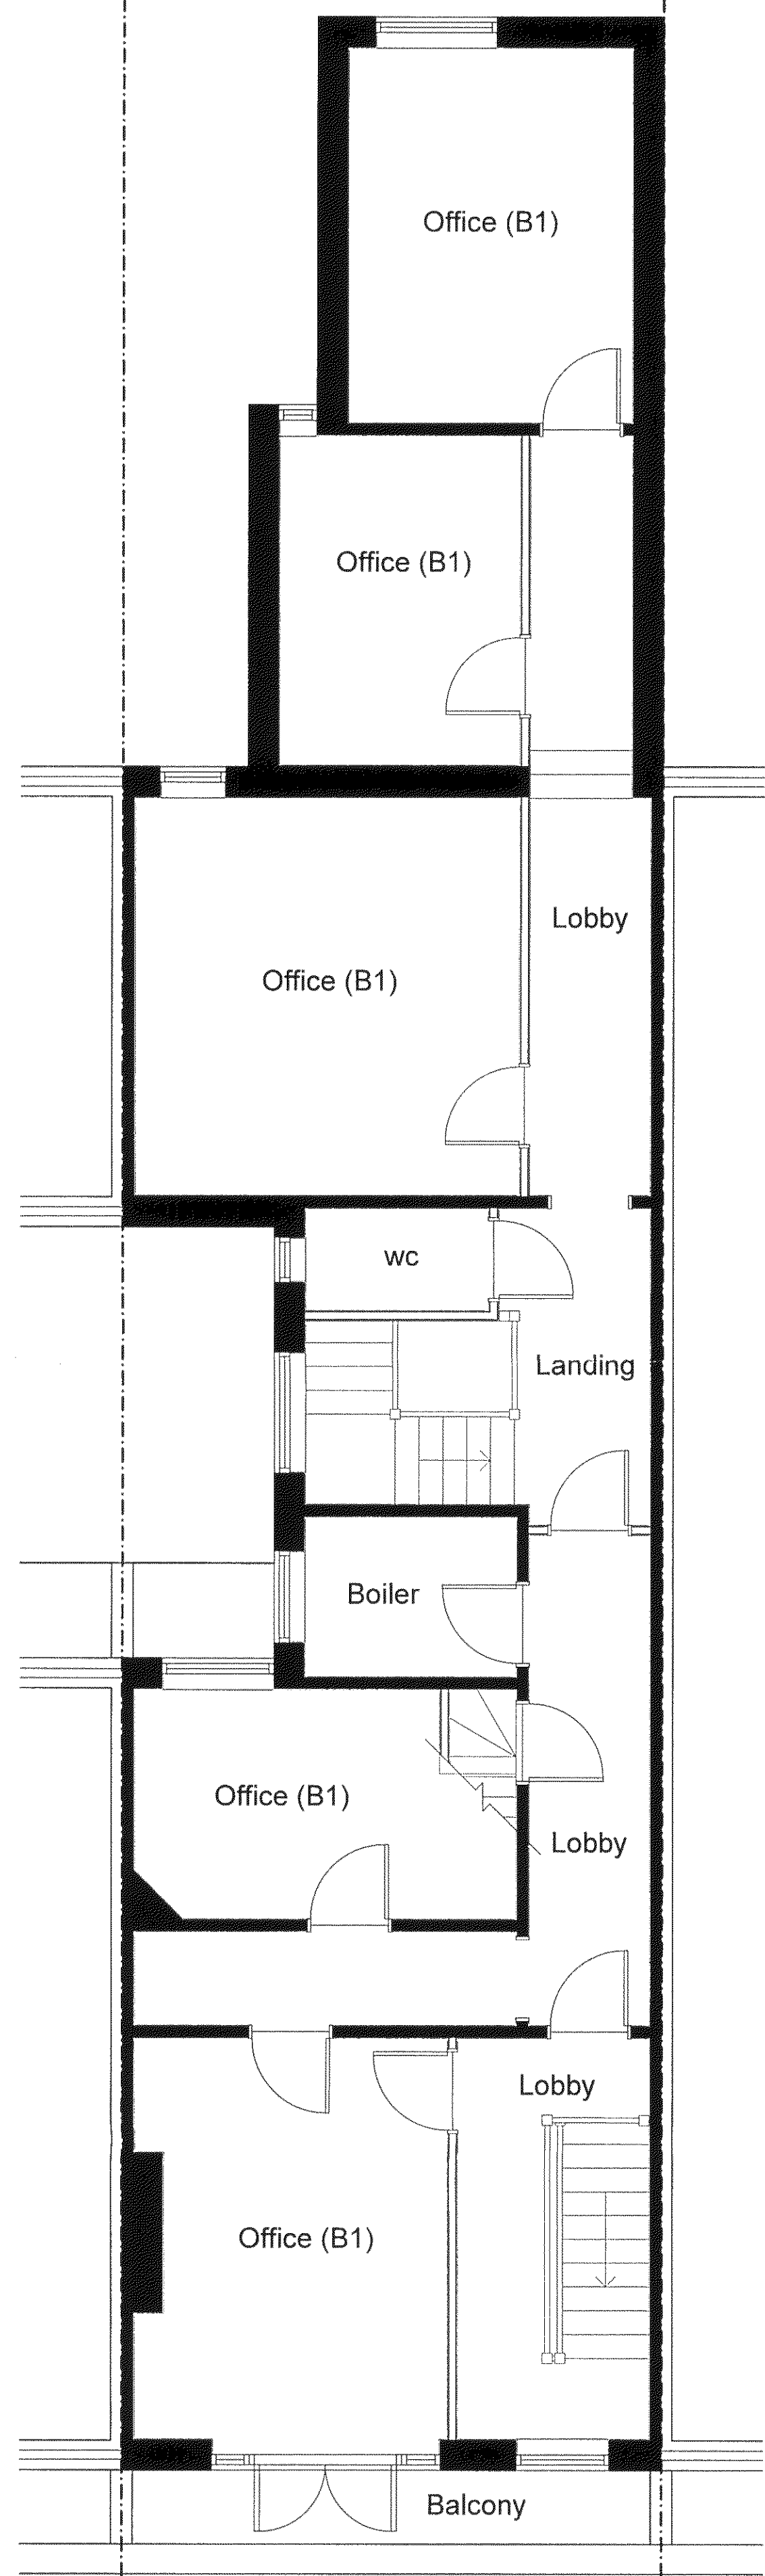

EXISTING FIRST FLOOR
PLAN (1:50)

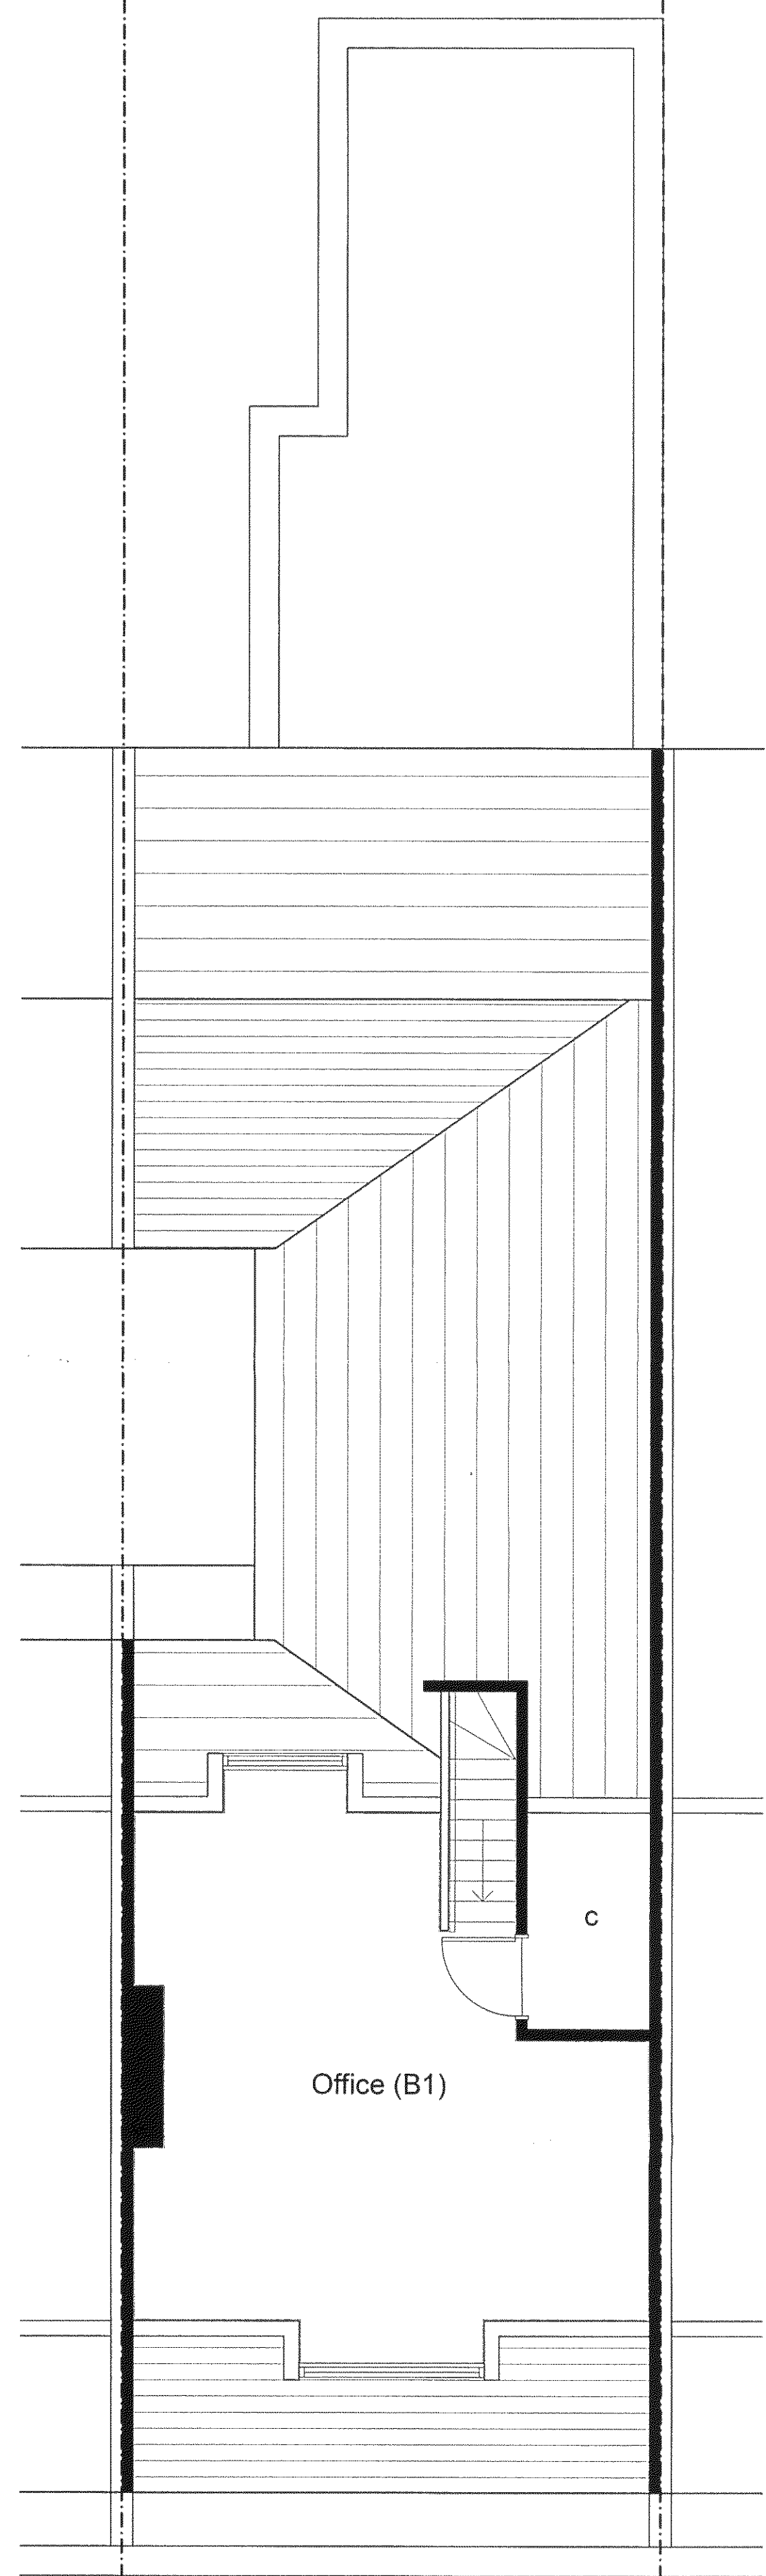

EXISTING SECOND FLOOR
PLAN (1:50)

Notes

THIS DRAWING IS THE COPYRIGHT OF VIVID DESIGN STUDIO LTD AND MUST NOT BE COPIED, ALTERED OR REPRODUCED IN ANY WAY NEITHER PASSED TO A THIRD PARTY WITHOUT THEIR WRITTEN PERMISSION.

DIMENSIONS TO BE CHECKED ON SITE BEFORE COMMENCING WORK AND ANY DISCREPANCIES SHALL BE REPORTED TO THE DESIGNER. FIGURED DIMENSIONS MUST BE TAKEN IN PREFERENCE TO SCALED DIMENSIONS.

Rev:-	Description:-	Date:-	Chkd by:-



Newborne House, 51-52 West Street, Chichester,
West Sussex, PO19 1RP
Tel: 01243 537552
Fax: 01243 200010
Email: info@vividdesignstudio.co.uk
Website: www.vividdesignstudio.co.uk

Project:-		Proposed Residential Development 72 Aldwick Road Bognor Regis West Sussex	
Title:-		Existing Floor Plans	
Client:-		Mr Peter Fullegar	
Scale:-		1:50 (@A1)	
Drawn By:-	PJD	Checked By:-	
Date:-	18/04/14	Date:-	
Job.No:-	120039	Drg.No:-	03