




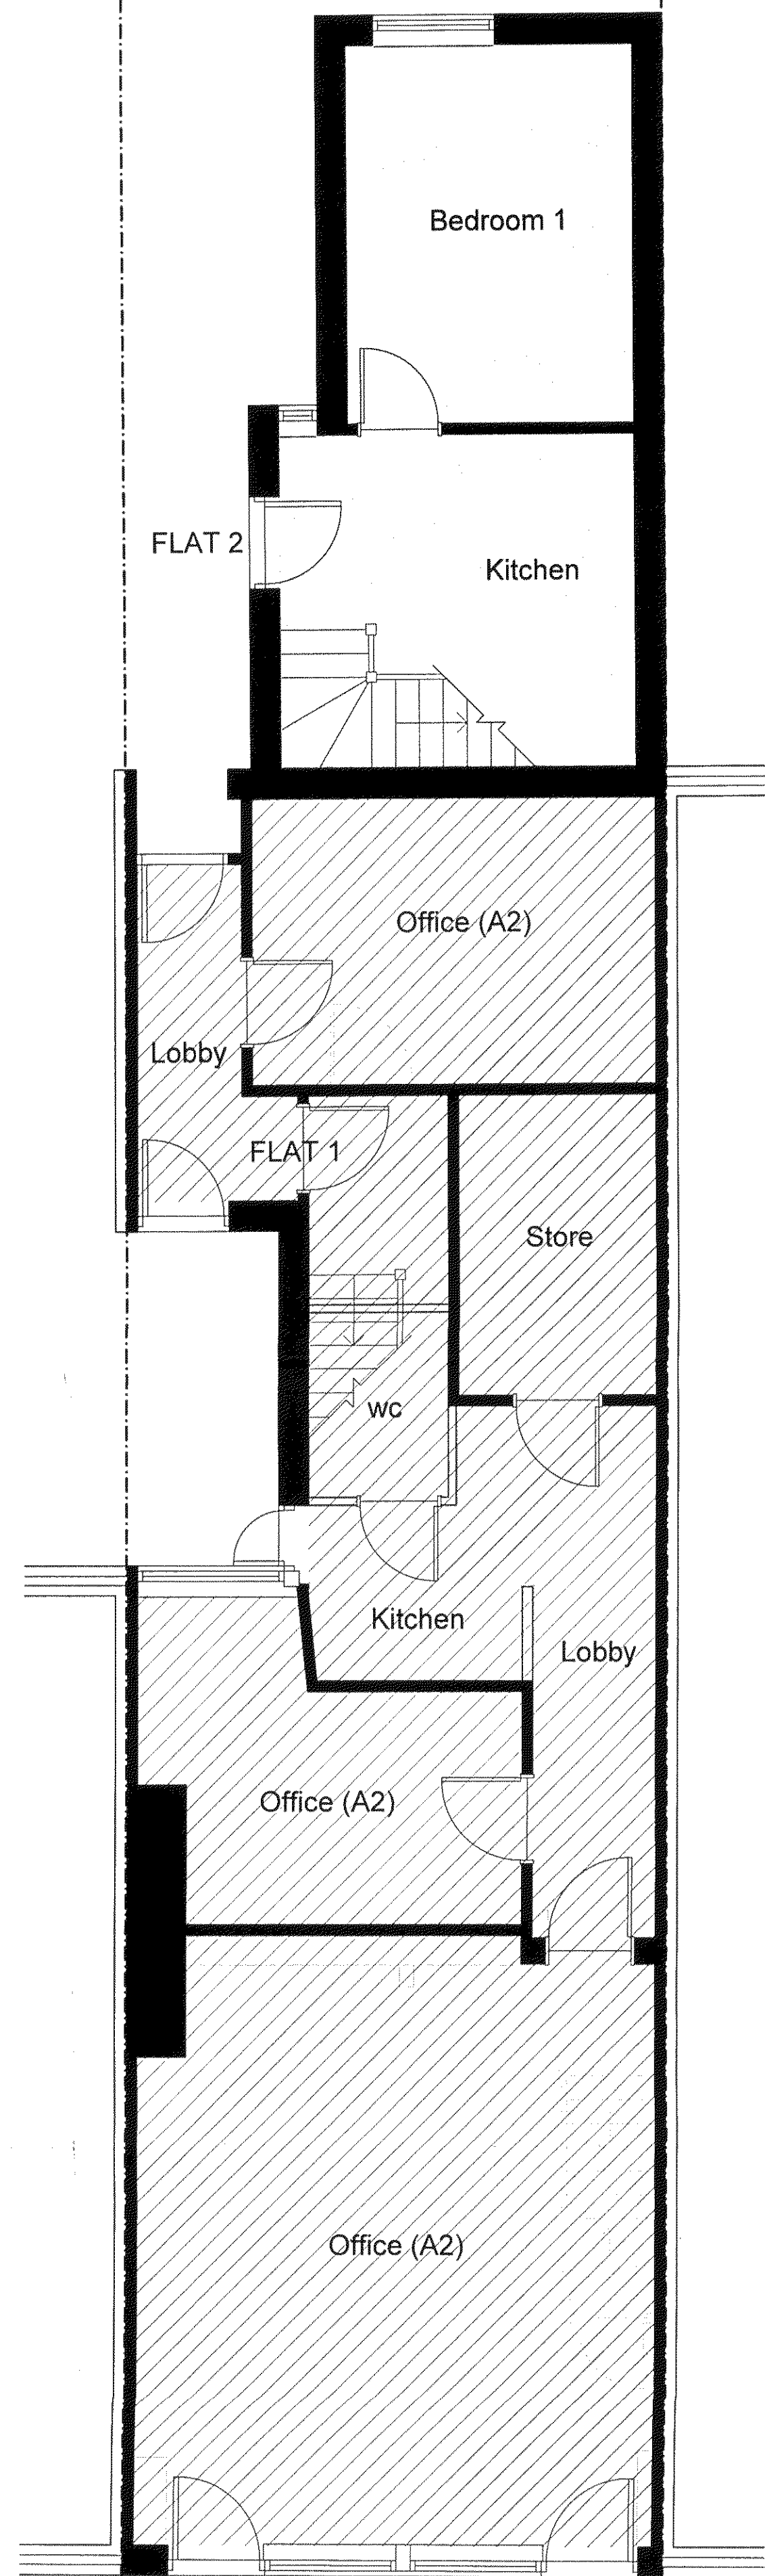

**PROPOSED GROUND FLOOR
PLAN (1:50)**

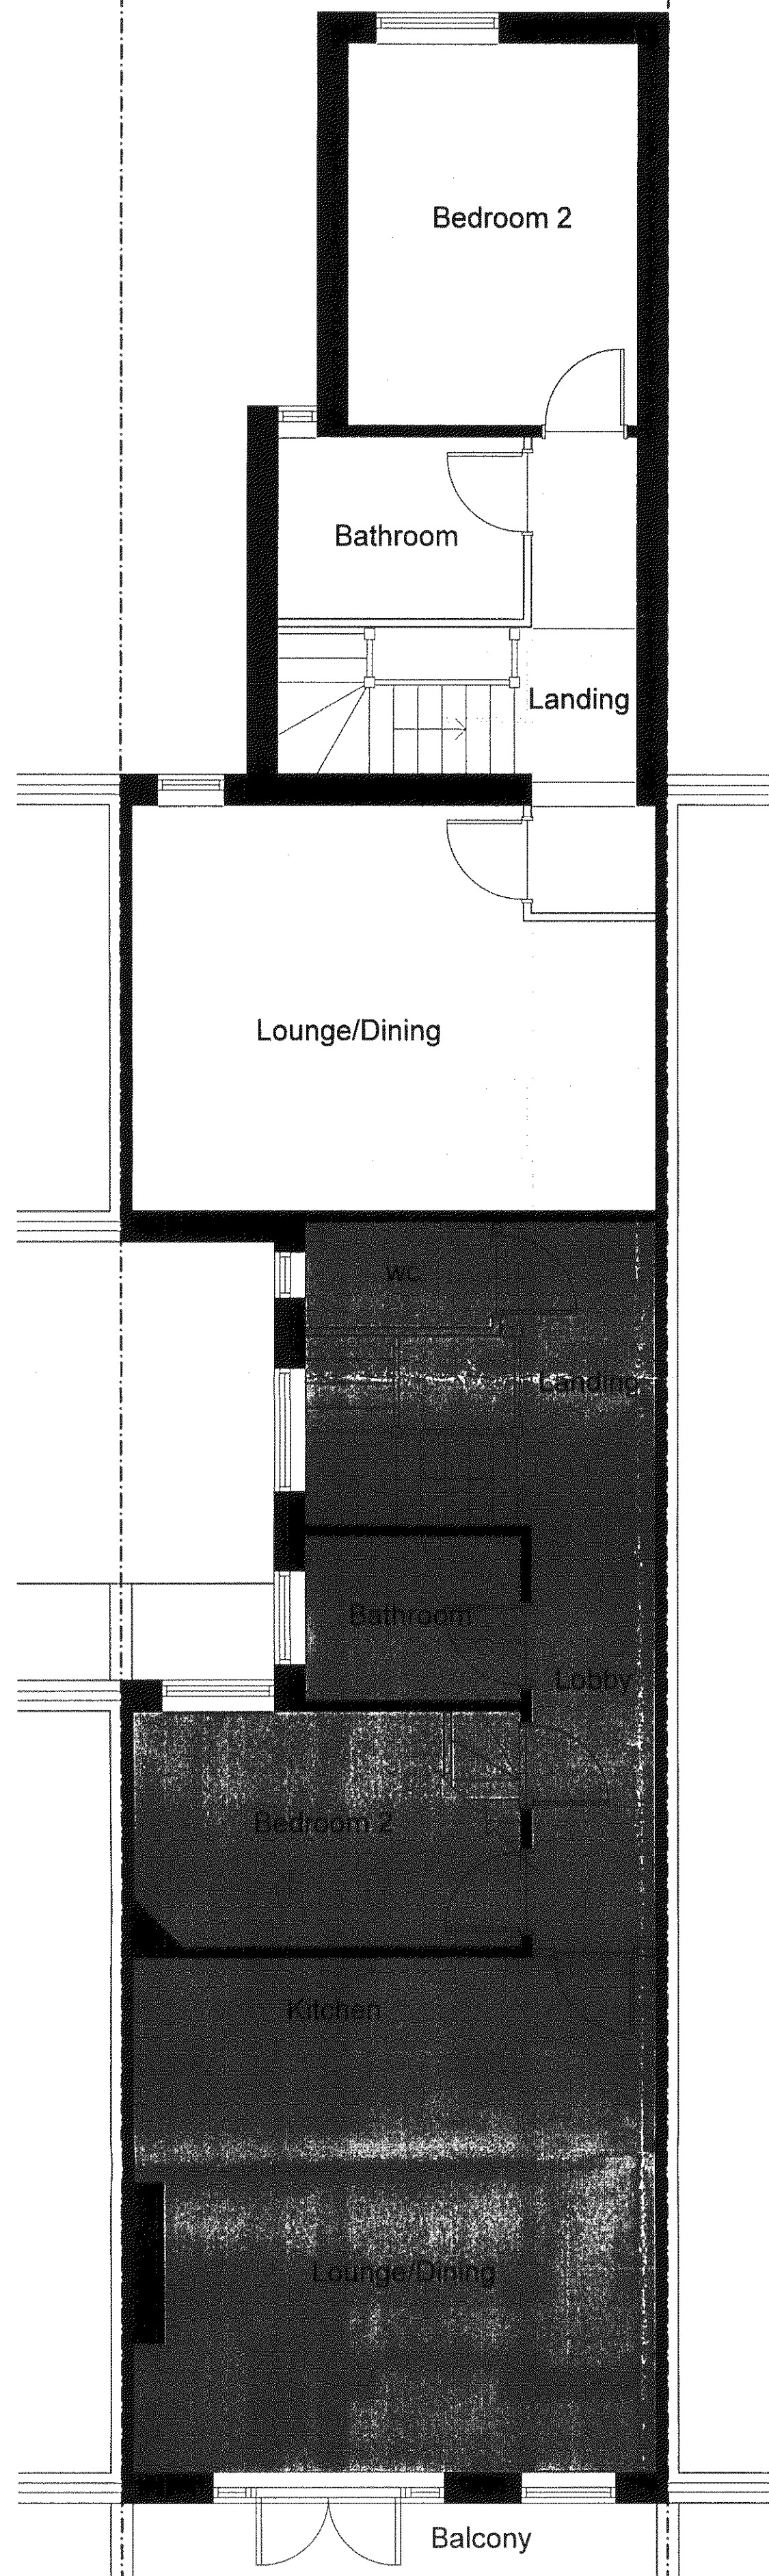

**PROPOSED FIRST FLOOR
PLAN (1:50)**

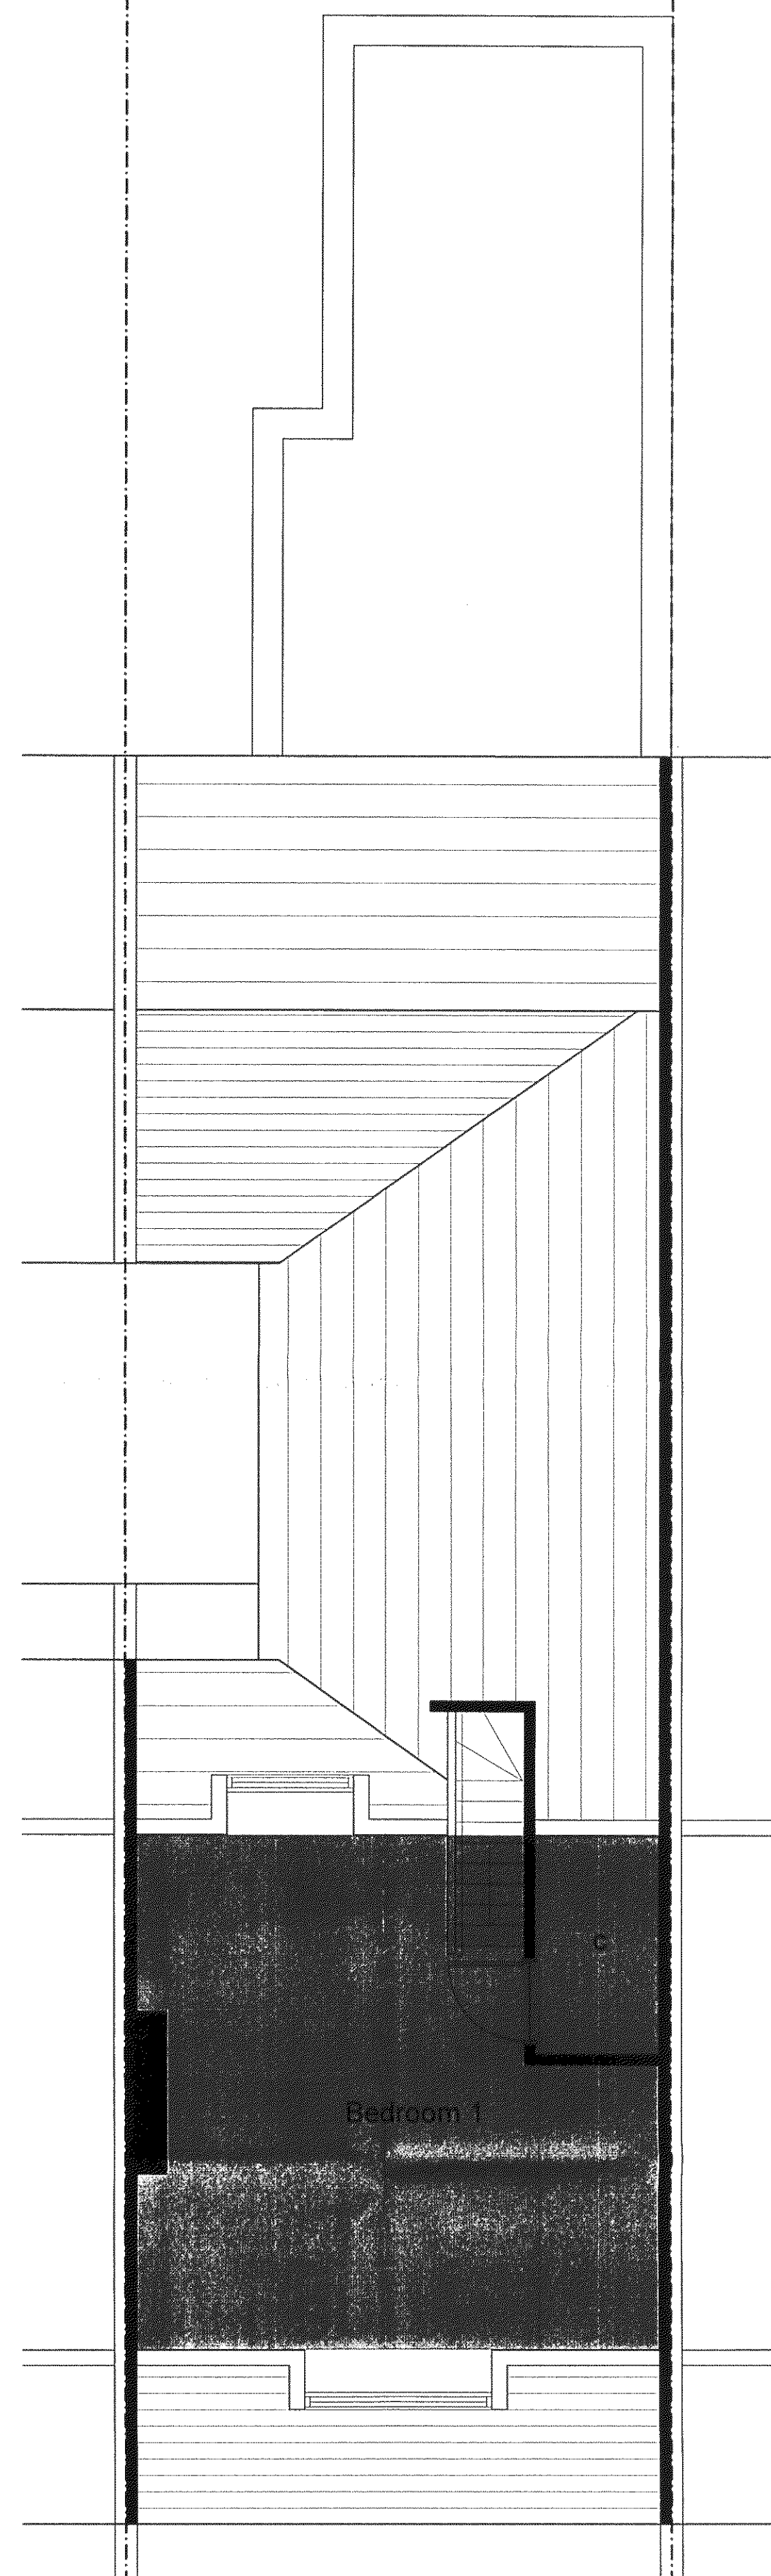

**PROPOSED SECOND FLOOR
PLAN (1:50)**

Notes

THIS DRAWING IS THE COPYRIGHT OF VIVID DESIGN STUDIO LTD AND MUST NOT BE COPIED, ALTERED OR REPRODUCED IN ANY WAY NEITHER PASSED TO A THIRD PARTY WITHOUT THEIR WRITTEN PERMISSION.

DIMENSIONS TO BE CHECKED ON SITE BEFORE COMMENCING WORK AND ANY DISCREPANCIES SHALL BE REPORTED TO THE DESIGNER. FIGURED DIMENSIONS MUST BE TAKEN IN PREFERENCE TO SCALED DIMENSIONS.

Rev:-	Description:-	Date:-	Chkd by:-

Schedule of Floor Areas

Shop/Office
NFA = 80sqm/861sqft

Flat 1 (2 Bed)
NFA = 80sqm/861sqft

Flat 2 (2 Bed)
NFA = 65sqm/700sqft



Newborne House, 51-52 West Street, Chichester,
West Sussex, PO19 1RP
Tel: 01243 537552
Fax: 01243 200010
Email: info@vividdesignstudio.co.uk
Website: www.vividdesignstudio.co.uk

Project:-			
Proposed Residential Development 72 Aldwick Road Bognor Regis West Sussex			
Title:-			
Proposed Floor Plans			
Client:-			
Mr Peter Fullegar			
Scale:-			
1:50 (@A1)			
Drawn By:-	PJD	Checked By:-	
Date:-	18/04/14	Date:-	
Job.No:-	120039	Drg.No:-	04
		Rev:-	