


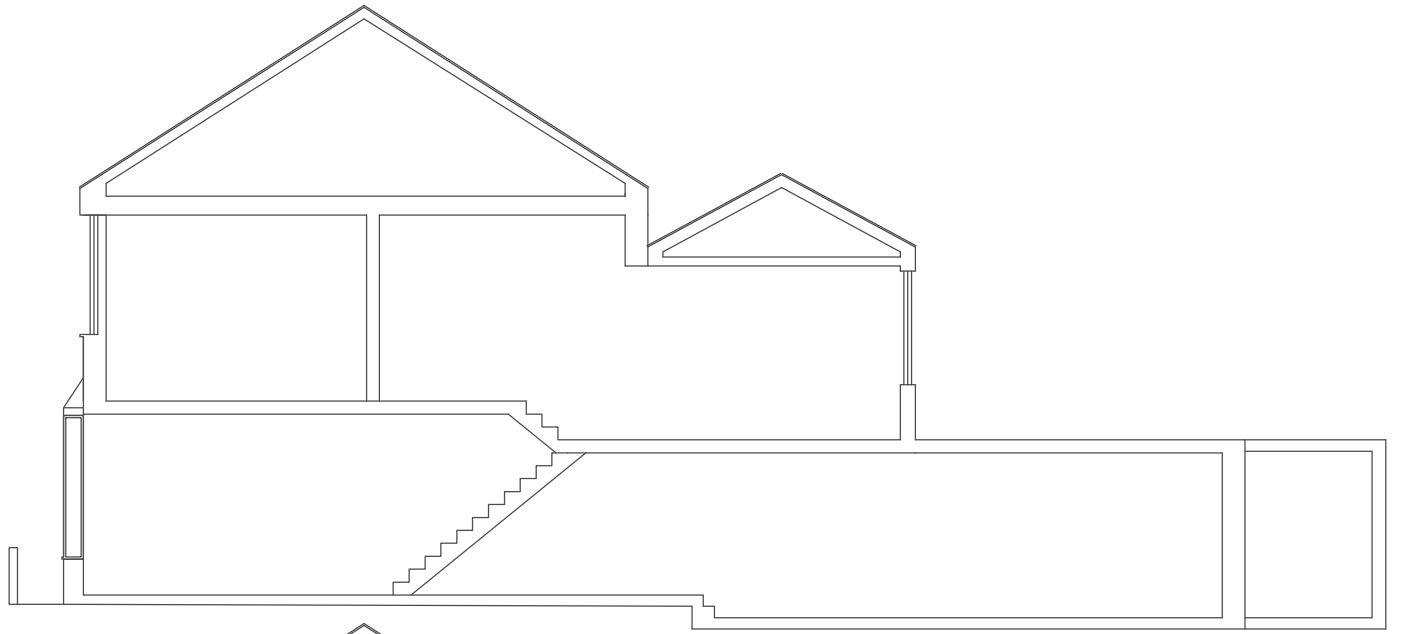
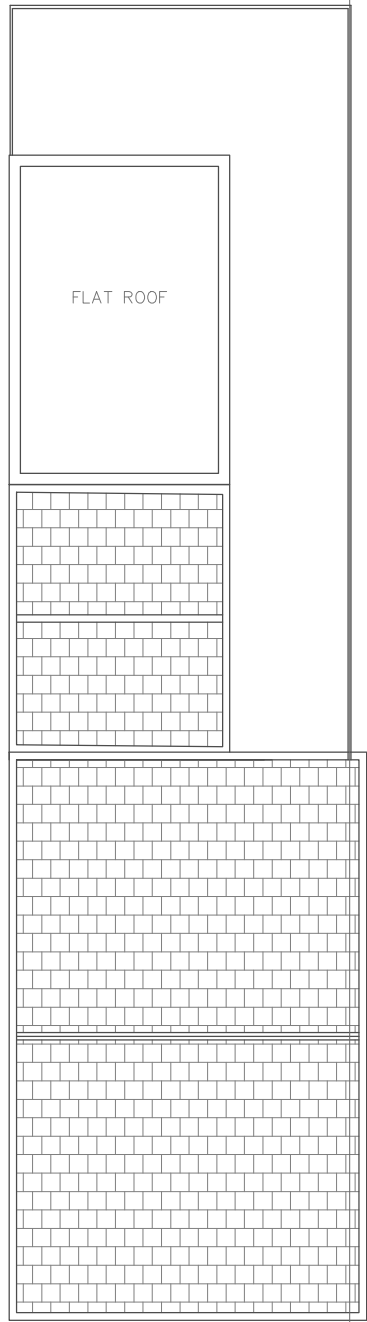
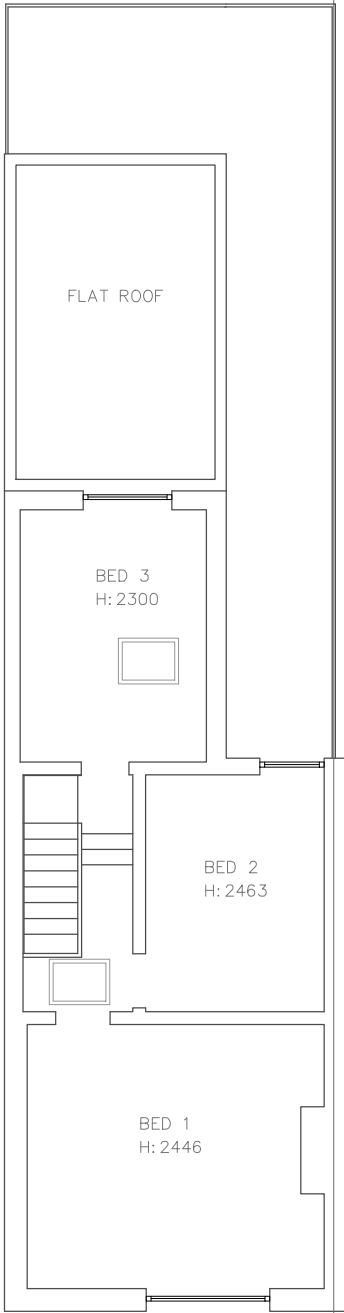


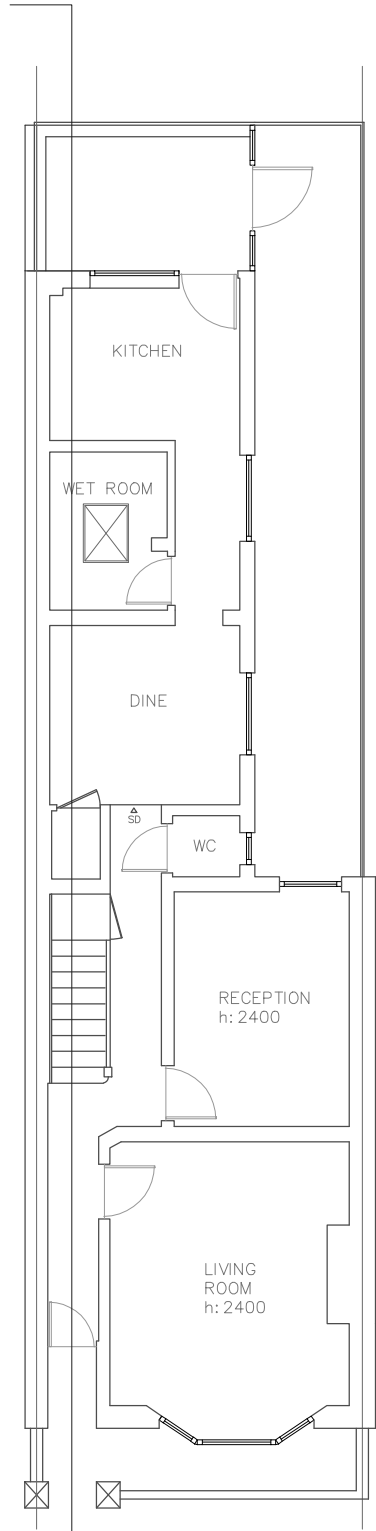


SECTION

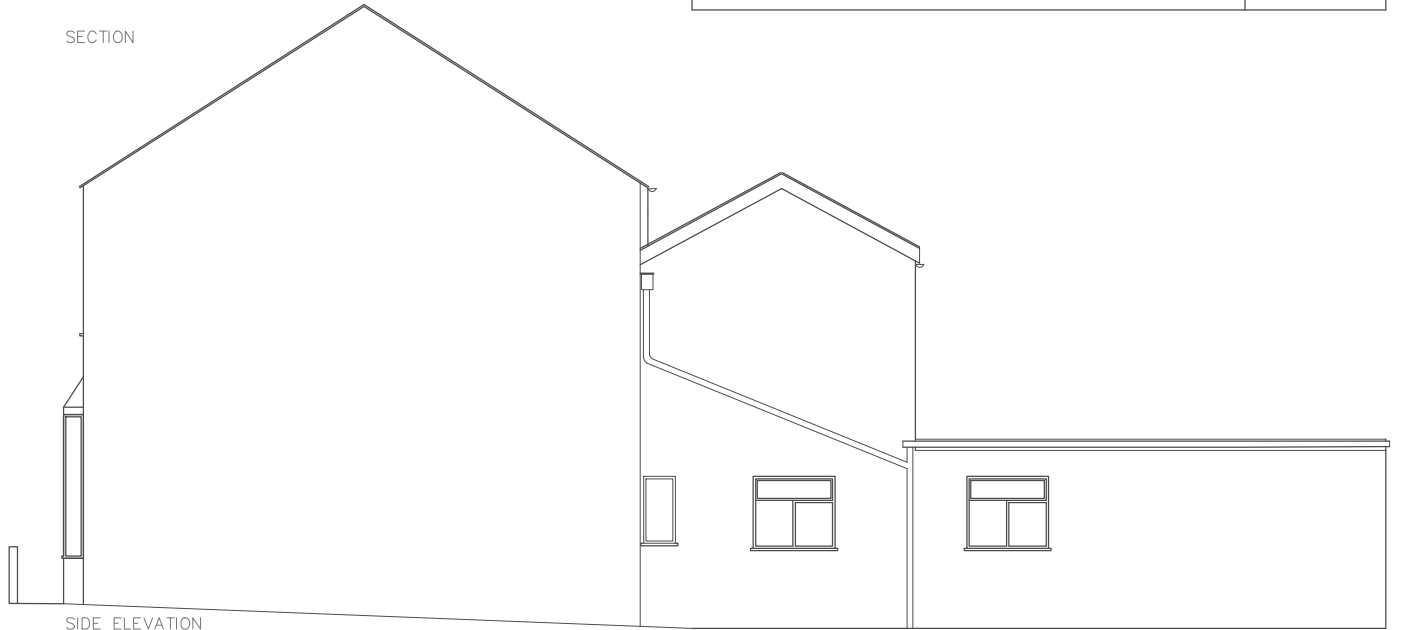

SIDE ELEVATION

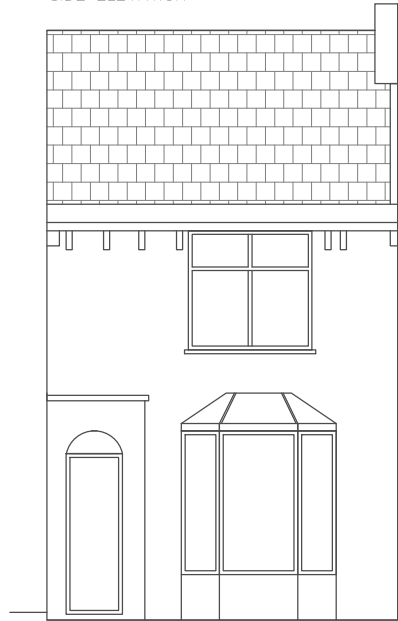

FRONT ELEVATION

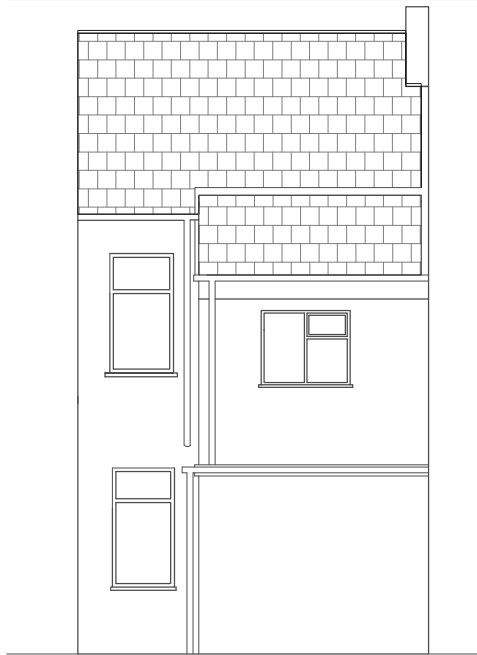

REAR ELEVATION

19 Crescent Road,
Bognor Regis
PO21 1QG

DETAIL

EXISTING DETAILS

1:100 @ A3

JULY 2026



PROJECT NO.
SO26.19

DWG NO.
01

ALL WORKS ARE TO BE CARRIED OUT IN ACCORDANCE WITH CURRENT BUILDING REGULATIONS, BRITISH STANDARDS, CODE OF PRACTICE AND LOCAL AUTHORITY REQUIREMENTS. DO NOT SCALE FROM THIS DRAWING WITHOUT OBTAINING WRITTEN AUTHORIZATION FROM SPACE01 STUDIOS FIRST. THE CONTENTS OF THIS PLAN INCLUDING THE PRINTED NOTES ARE COPYRIGHT AND REPRODUCTION IN WHOLE OR PART IS NOT PERMITTED WITHOUT PRIOR CONSENT OF THE SPACE STUDIOS BTN IN WRITING.

THE SPACE STUDIOS BTN
ARCHITECTURAL SERVICES