


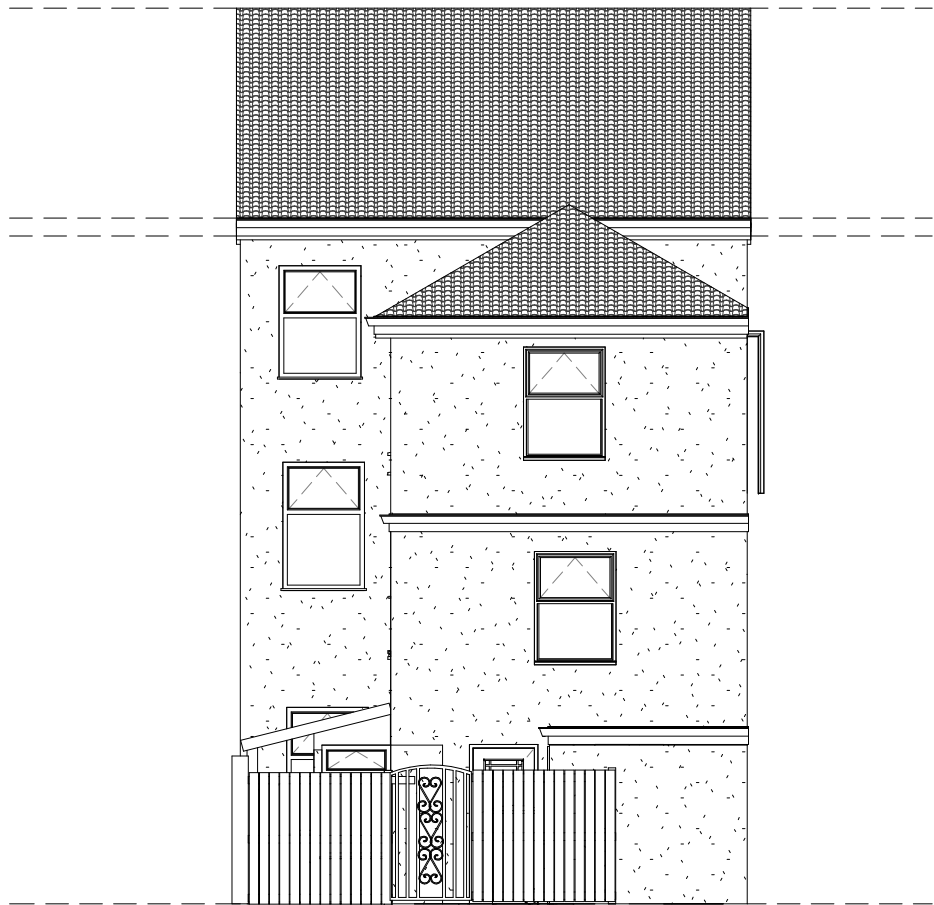


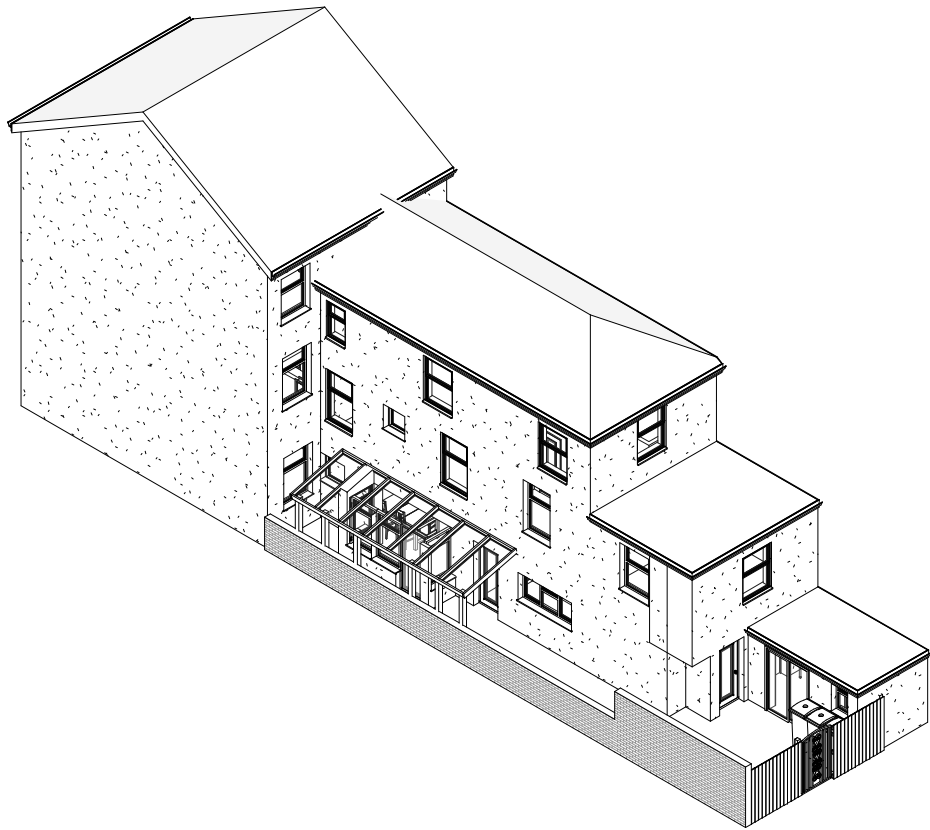


REAR ELEVATION
1 : 100

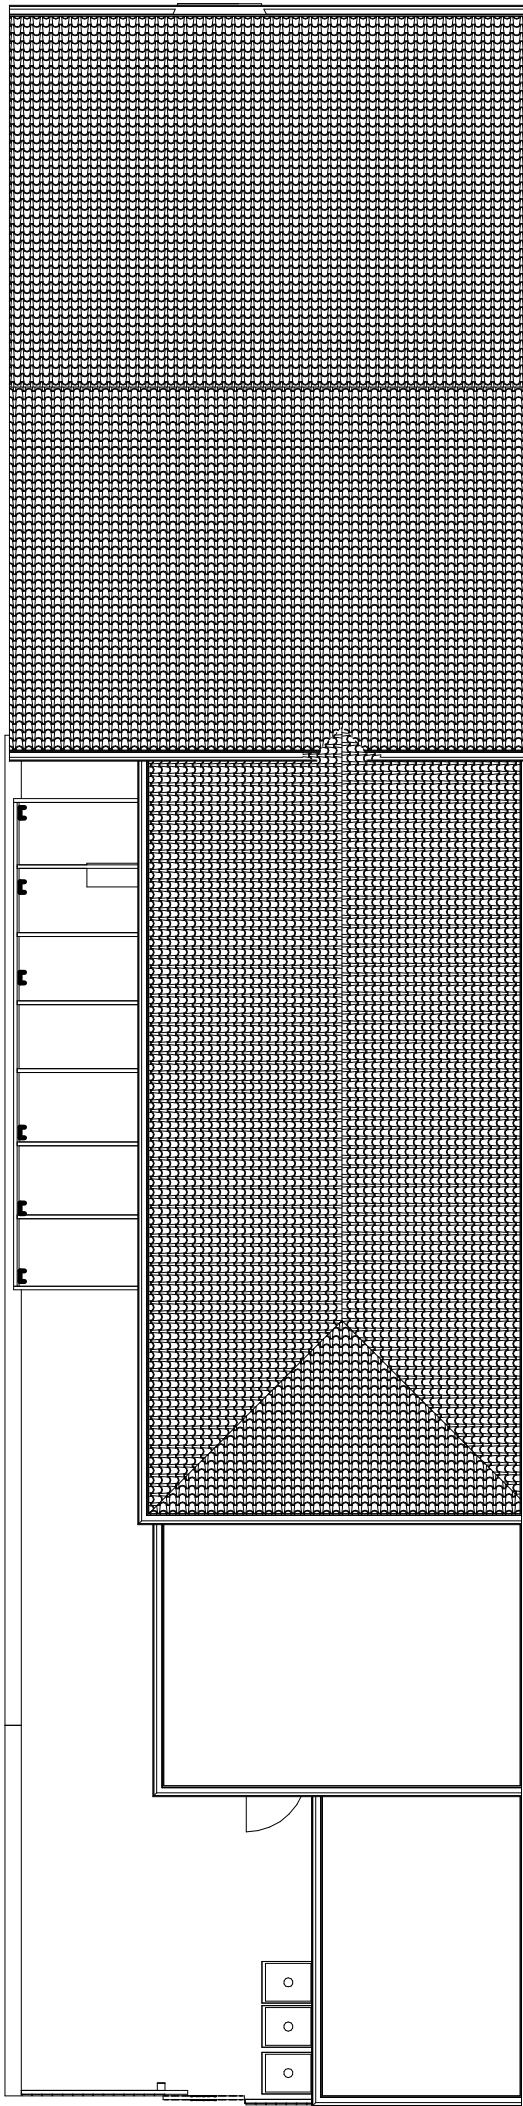


EXISTING ROOF PLAN
1 : 100

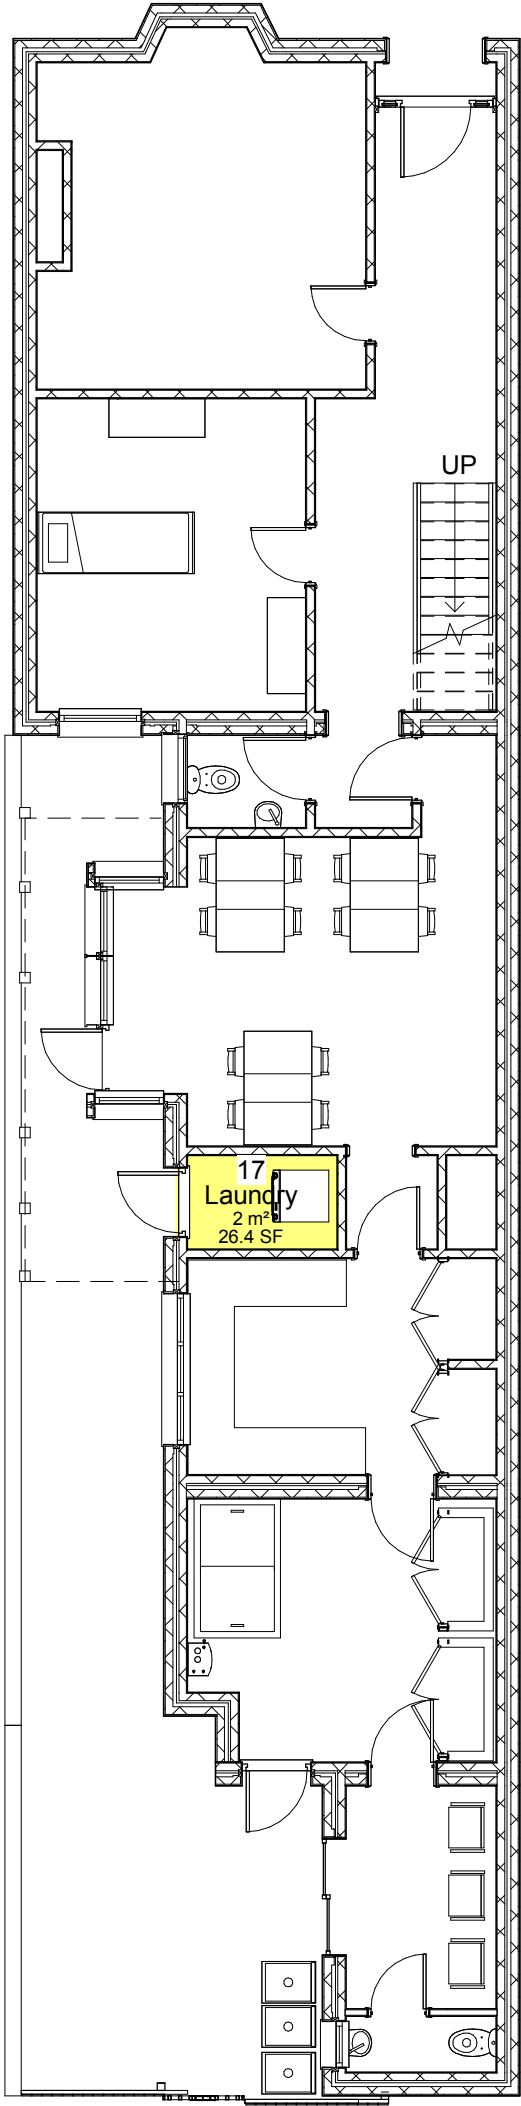

GROUND FLOOR PLAN
1 : 100

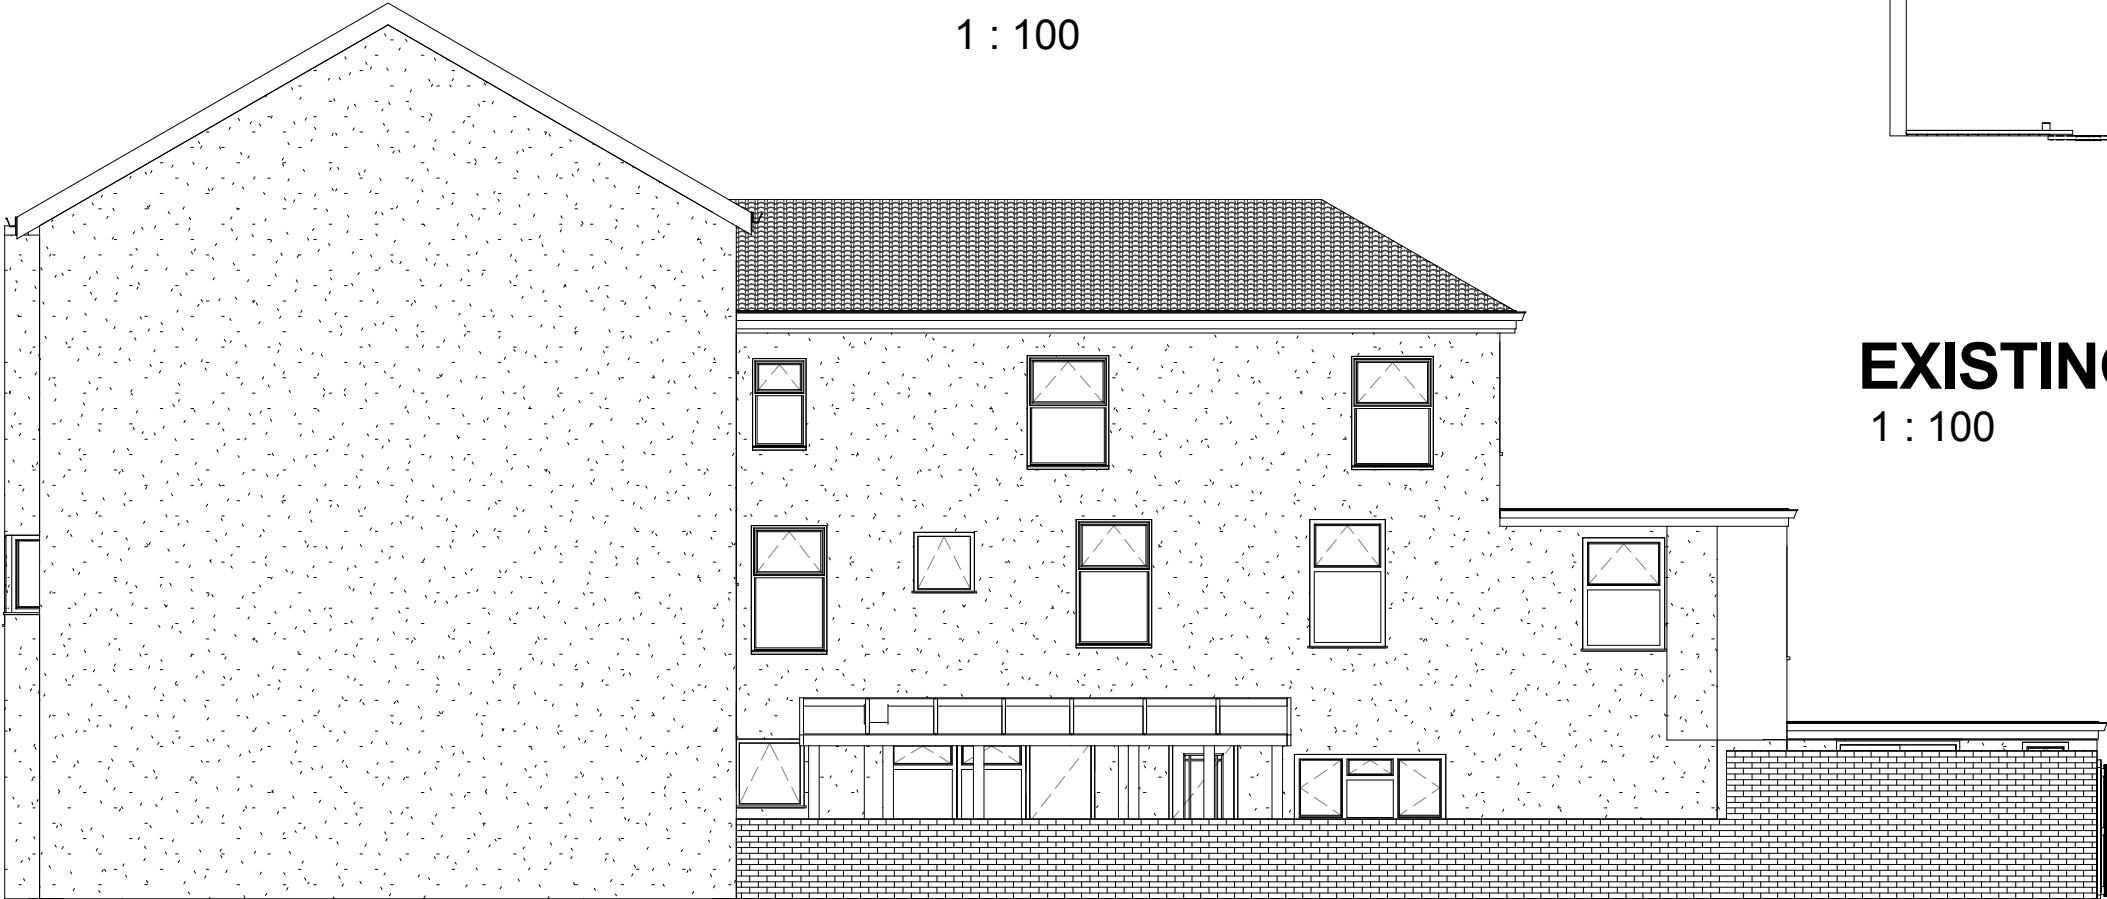

SIDE ELEVATION
1 : 100

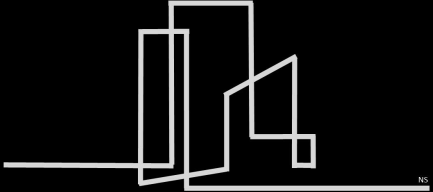

HDP DESIGNS
Registered Architectural Practice
WWW.HDPDESIGNS.CO.UK

Please note:
All drawings are for the purposes of planning only.

Do not scale for building/construction works.

Report all discrepancies to the person named below, do not proceed without instruction.

HDP take no responsibility should any drawing/s unless specified are used for building purposes.

HDP Designs

5 Sanders Close
Ashton Vale
Bristol
BS3 2BG

01172 140 146

07939 044 025

simonhelm@hdpdesigns.co.uk

www.hdpdesigns.co.uk

CODE	SUITABILITY DESCRIPTION	
STATUS	PURPOSE OF ISSUE	
PROJECT		
Extension & Alterations		
TITLE		
Office & Alterations		
CLIENT		
Crawford House		
DRAWN BY Simon Helm	CHECKED BY Client	DATE 05th Dec 2013
SCALE (@A2) 1 : 100		PROJECT NUMBER HDP/SH/011213
DRAWING NUMBER EXISTING PLANS		REV