


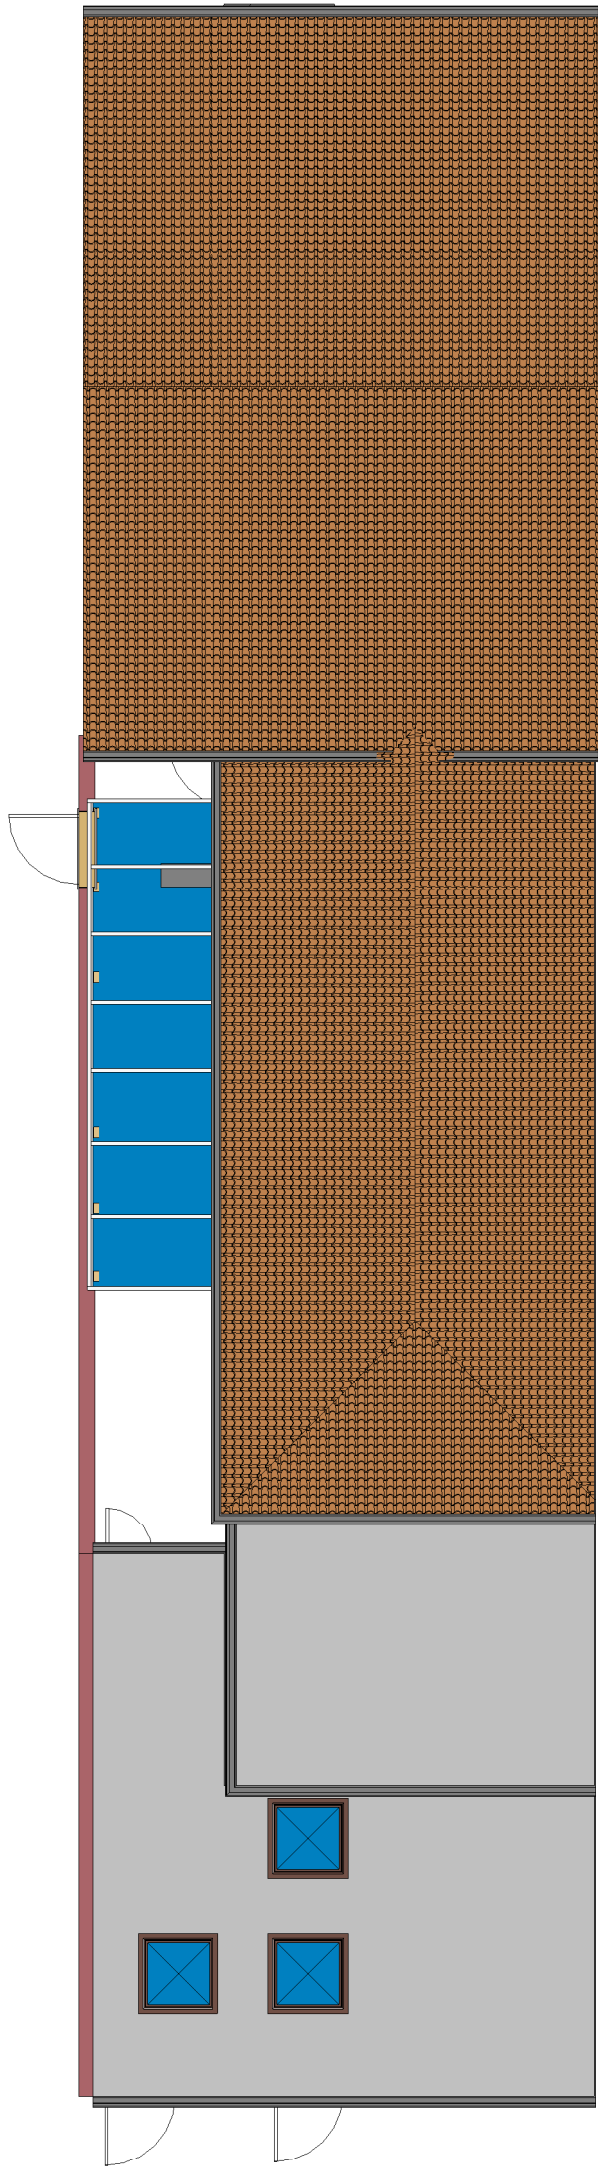

PROPOSED ROOF PLAN
1 : 100




Please note:
All drawings are for the purposes of planning only.

Do not scale for building/construction works.

Report all discrepancies to the person named below, do not proceed without instruction.

HDP take no responsibility should any drawing/s unless specified are used for building purposes.

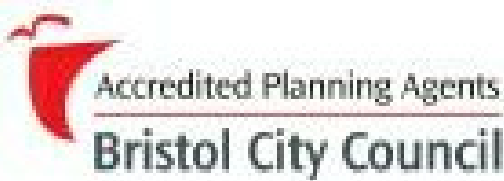

CODE	SUITABILITY DESCRIPTION
STATUS	PURPOSE OF ISSUE

PROJECT

Roof Plan

TITLE

Proposed Roof Plan

CLIENT

Crawford House

DRAWN BY Simon Helm	CHECKED BY Client	DATE 05th Dec 2013
SCALE (@A2) 1 : 100	DRAWING NUMBER Proposed Roof Plan	PROJECT NUMBER HDP/SH/011213
		REV