



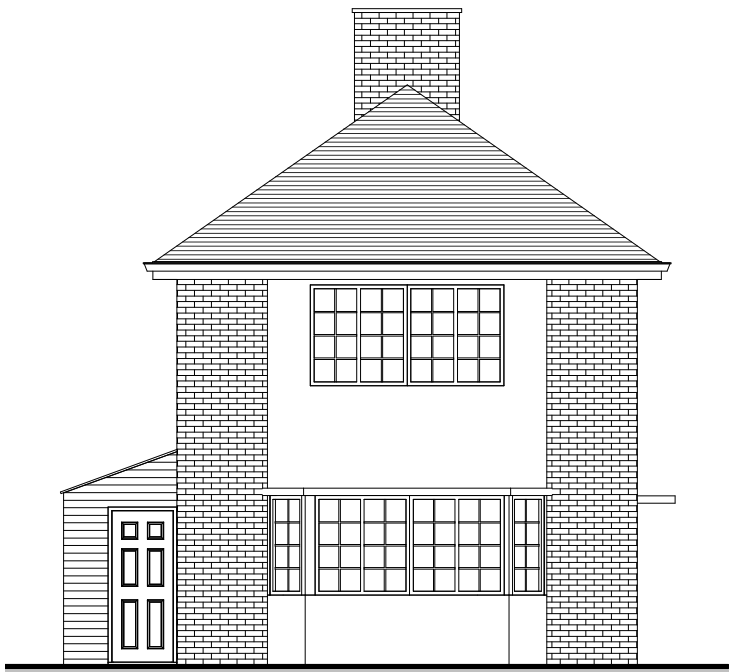


Existing North West Elevation
1 : 100

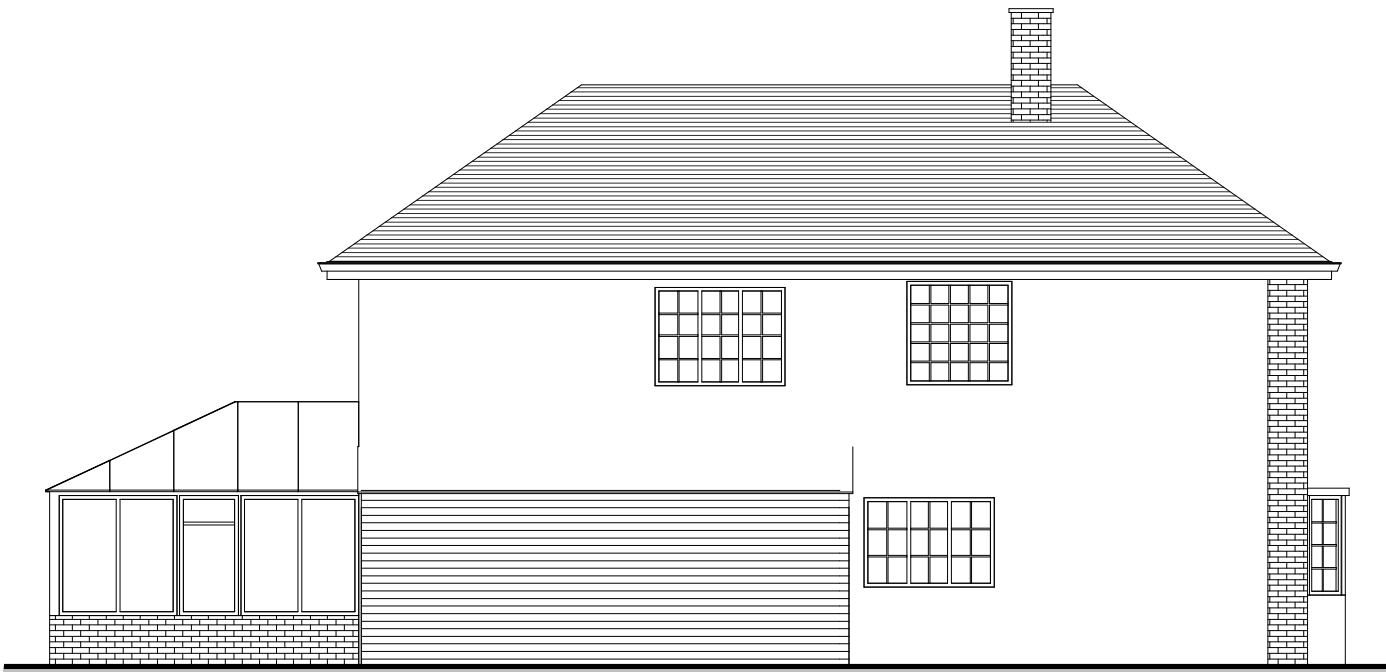


Existing North East Elevation
1 : 100



Existing South East Elevation
1 : 100

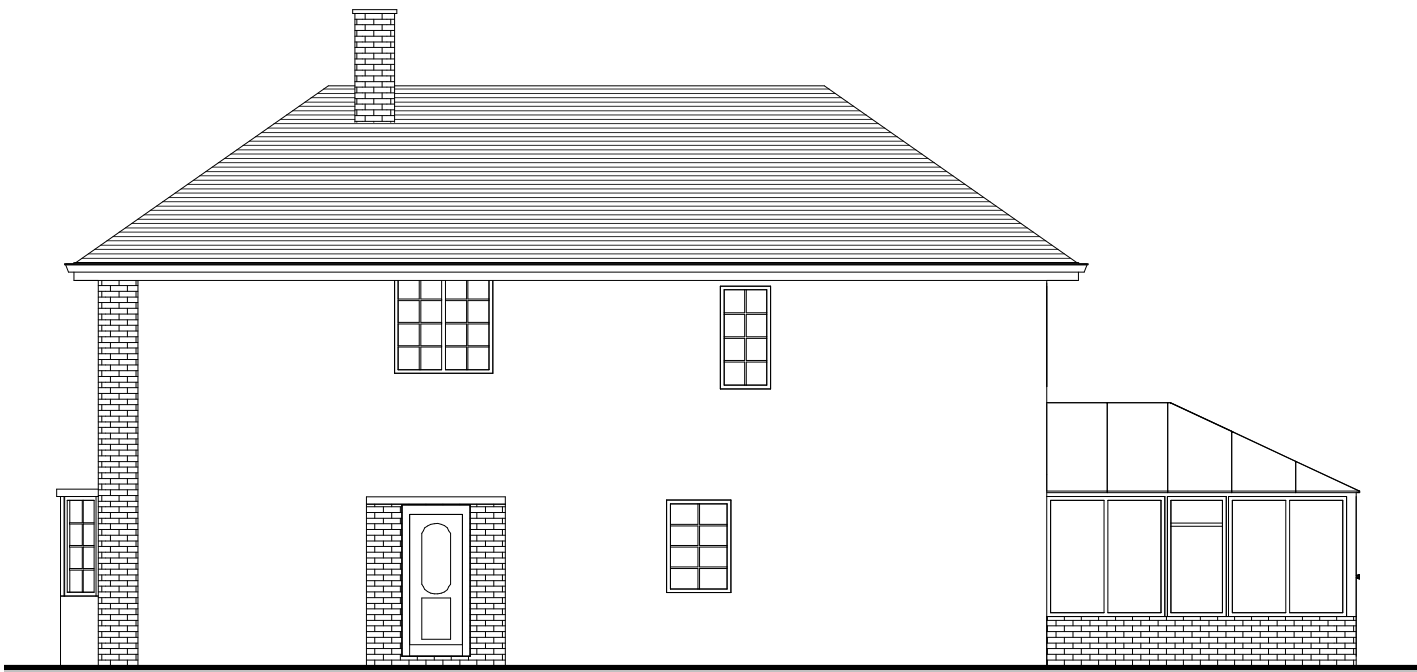

Existing South West Elevation
1 : 100

 

www.yourhomeplans.co.uk

Tel: 0800 6127 664 Your Home Plans



These drawings are for approval purposes. Materials and products should not be ordered based on dimensions of drawings as errors may occur along existing building lines. All measurements and supporting elements are to be checked on site.

Mr G Murray
64 Annandale Avenue
Bognor Regis
West Sussex
PO21 2EX

Existing Elevations

Project number	64ANN-15
Date	19th May 2015
Drawn by	June Grinstead
Checked by	Checker

A101


Scale 1 : 100




Proposed North West Elevation
1 : 100




Proposed North East Elevation
1 : 100

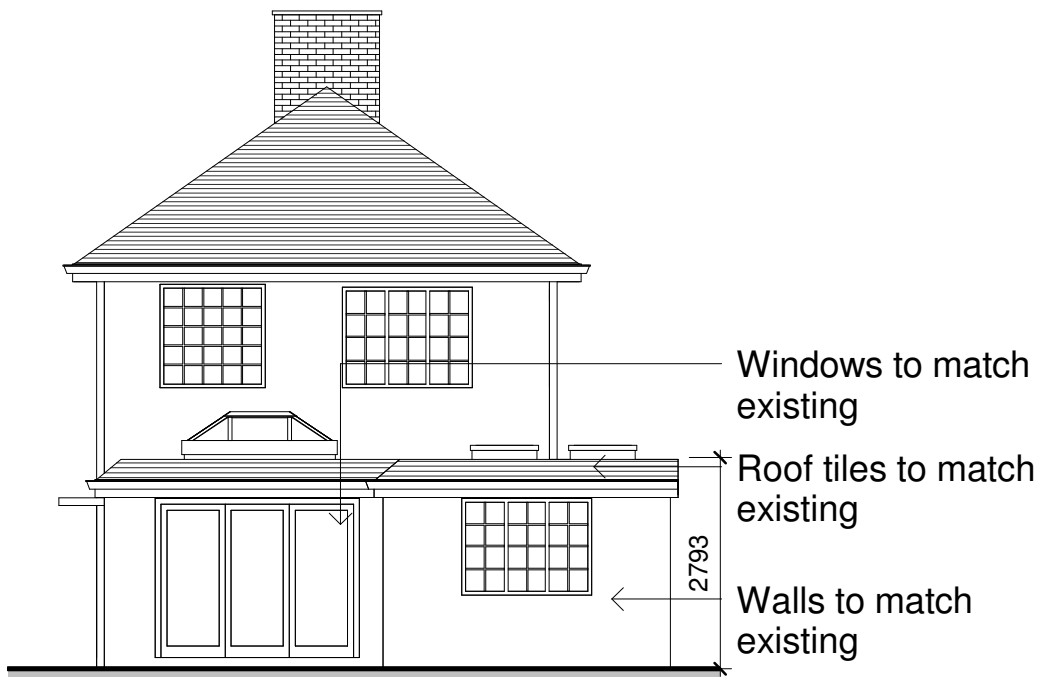

Proposed South East Elevation
1 : 100

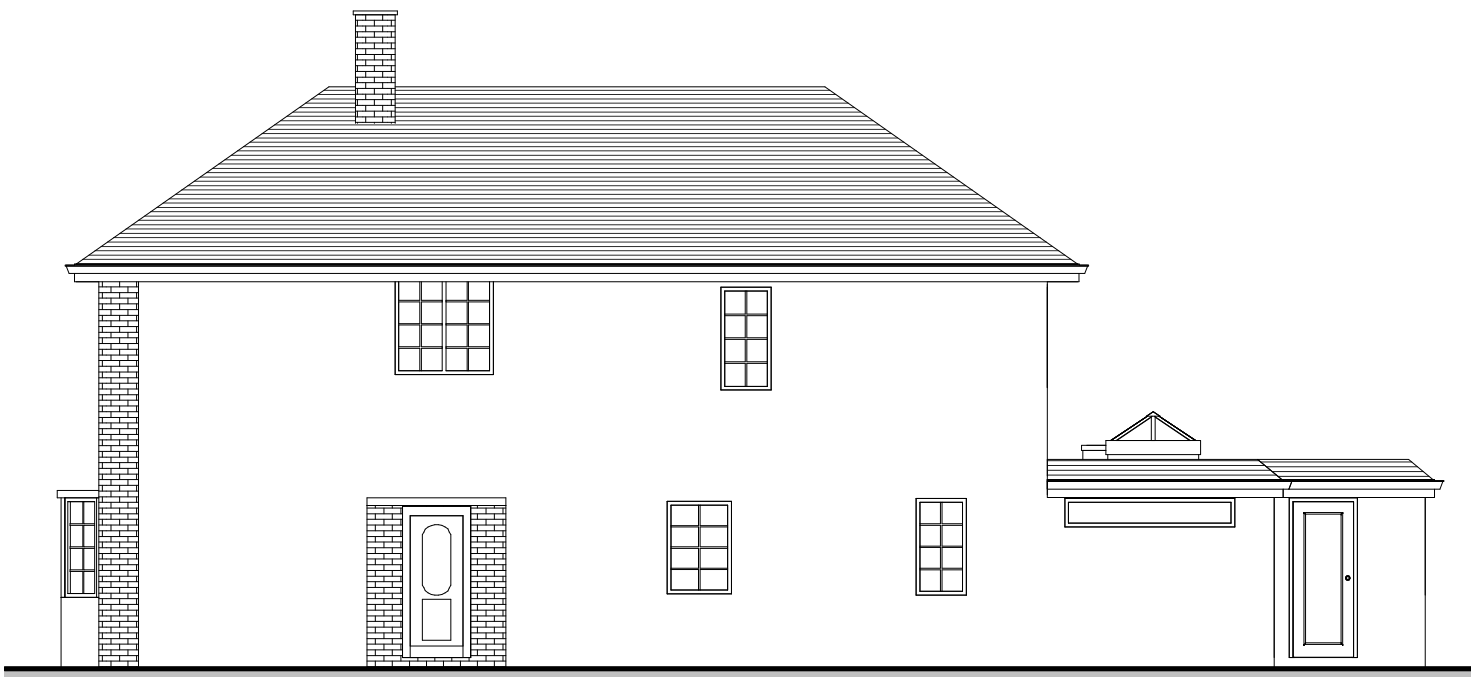

Proposed South West Elevation
1 : 100

 

www.yourhomeplans.co.uk

Tel: 0800 6127 664 Your Home Plans




These drawings are for approval purposes. Materials and products should not be ordered based on dimensions of drawings as errors may occur along existing building lines. All measurements and supporting elements are to be checked on site.

Mr G Murray
64 Annandale Avenue
Bognor Regis
West Sussex
PO21 2EX


Proposed Elevations

Project number	64ANN-15	A102
Date	19th May 2015	
Drawn by	June Grinstead	
Checked by	Checker	Scale


1 : 100

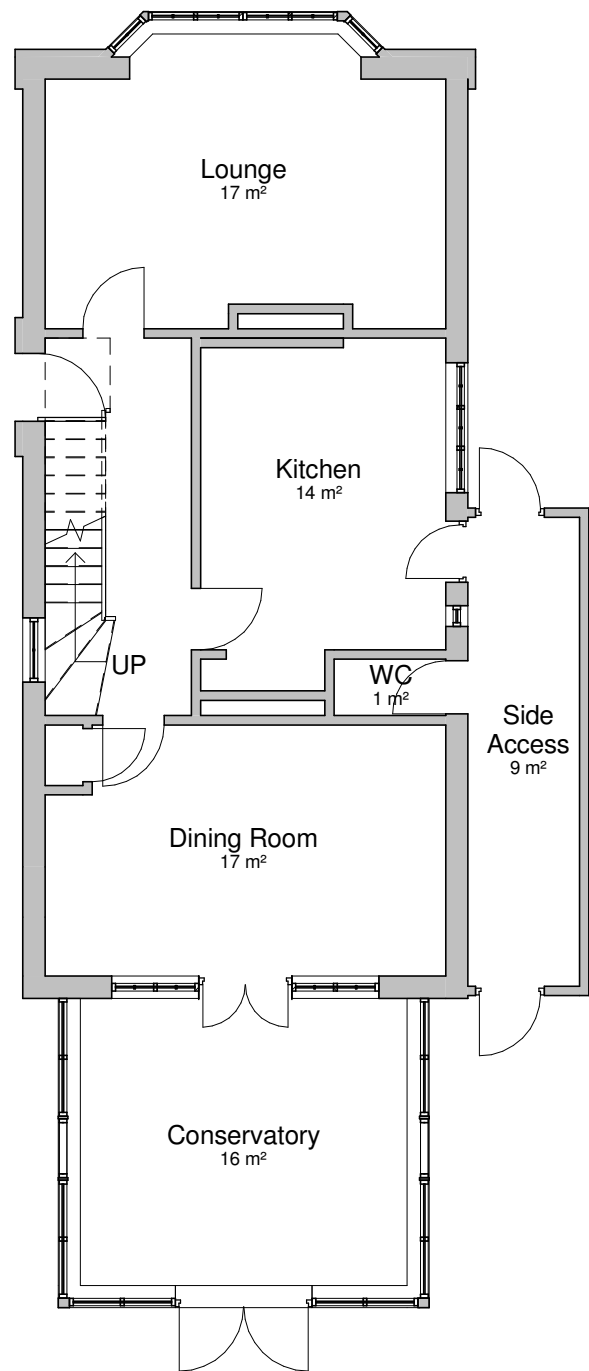

Existing Ground Floor
1 : 100

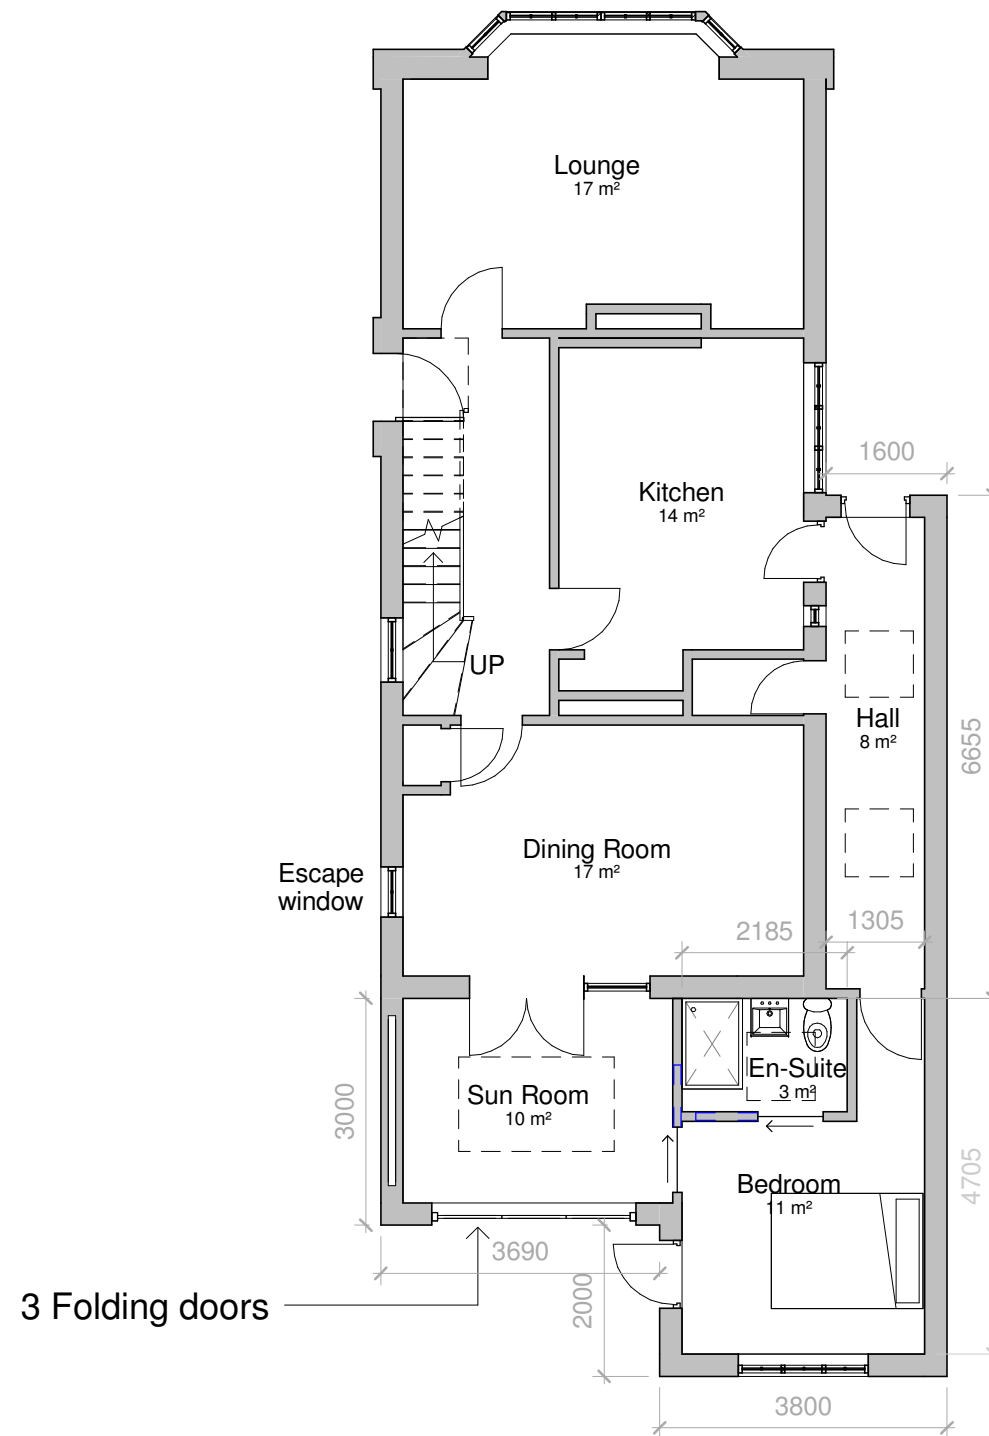

Proposed Ground Floor
1 : 100

 

www.yourhomeplans.co.uk

Tel: 0800 6127 664 Your Home Plans




These drawings are for approval purposes. Materials and products should not be ordered based on dimensions of drawings as errors may occur along existing building lines. All measurements and supporting elements are to be checked on site.

Mr G Murray
64 Annandale Avenue
Bognor Regis
West Sussex
PO21 2EX


Ground Floor

Project number	64ANN-15	A103
Date	19th May 2015	
Drawn by	June Grinstead	
Checked by	Checker	Scale

1 : 100

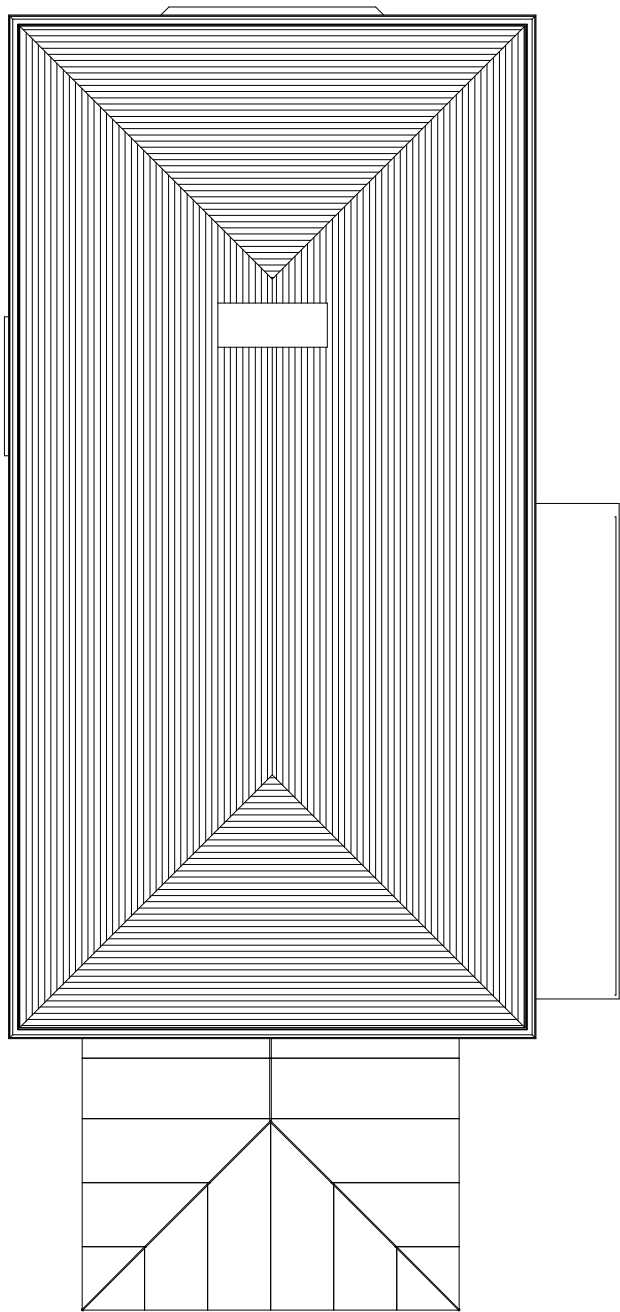

Existing Roof Plan
1 : 100

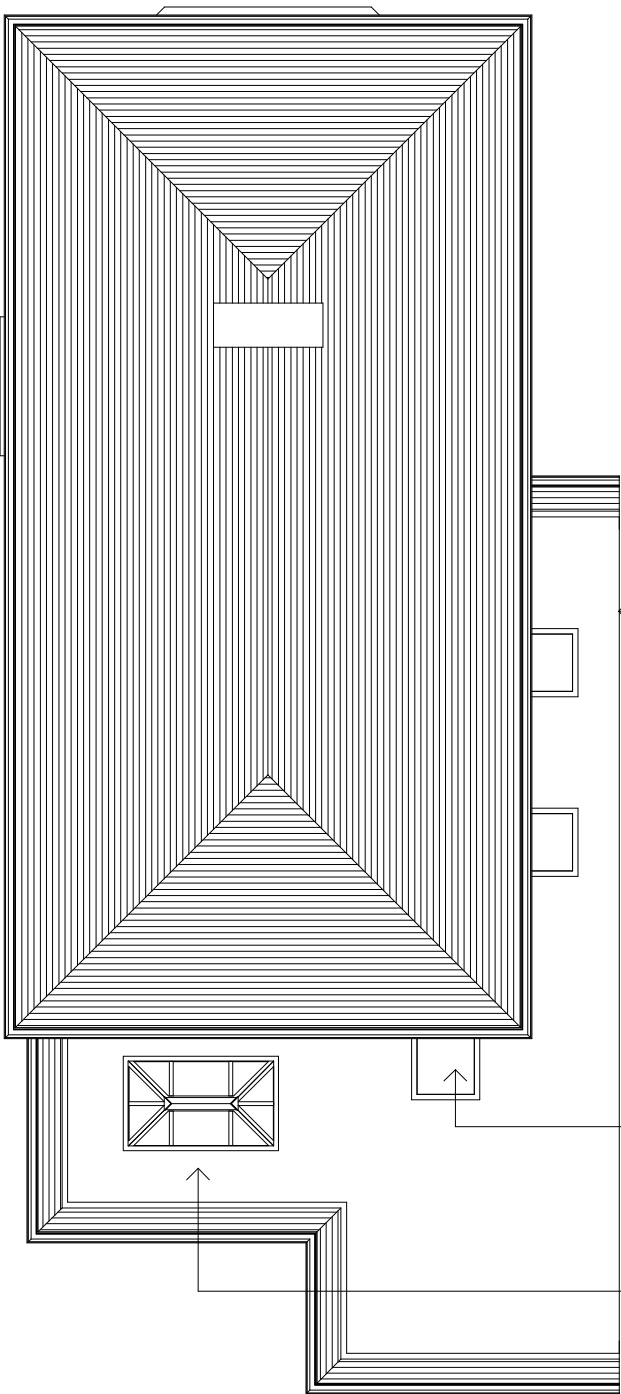

Proposed Roof Plan
1 : 100

← The roof have not been hipped on this side to ensure the gutter does not hang over to your neighbours driveway.

900x900 Flat roof window for En-Suite

2000 x 1200 Roof Lantern



www.yourhomeplans.co.uk

Tel: 0800 6127 664 Your Home Plans




These drawings are for approval purposes. Materials and products should not be ordered based on dimensions of drawings as errors may occur along existing building lines. All measurements and supporting elements are to be checked on site.



Mr G Murray
64 Annandale Avenue
Bognor Regis
West Sussex
PO21 2EX

Roof Plans

Project number	64ANN-15	A104
Date	19th May 2015	
Drawn by	June Grinstead	
Checked by	Checker	Scale 1 : 100

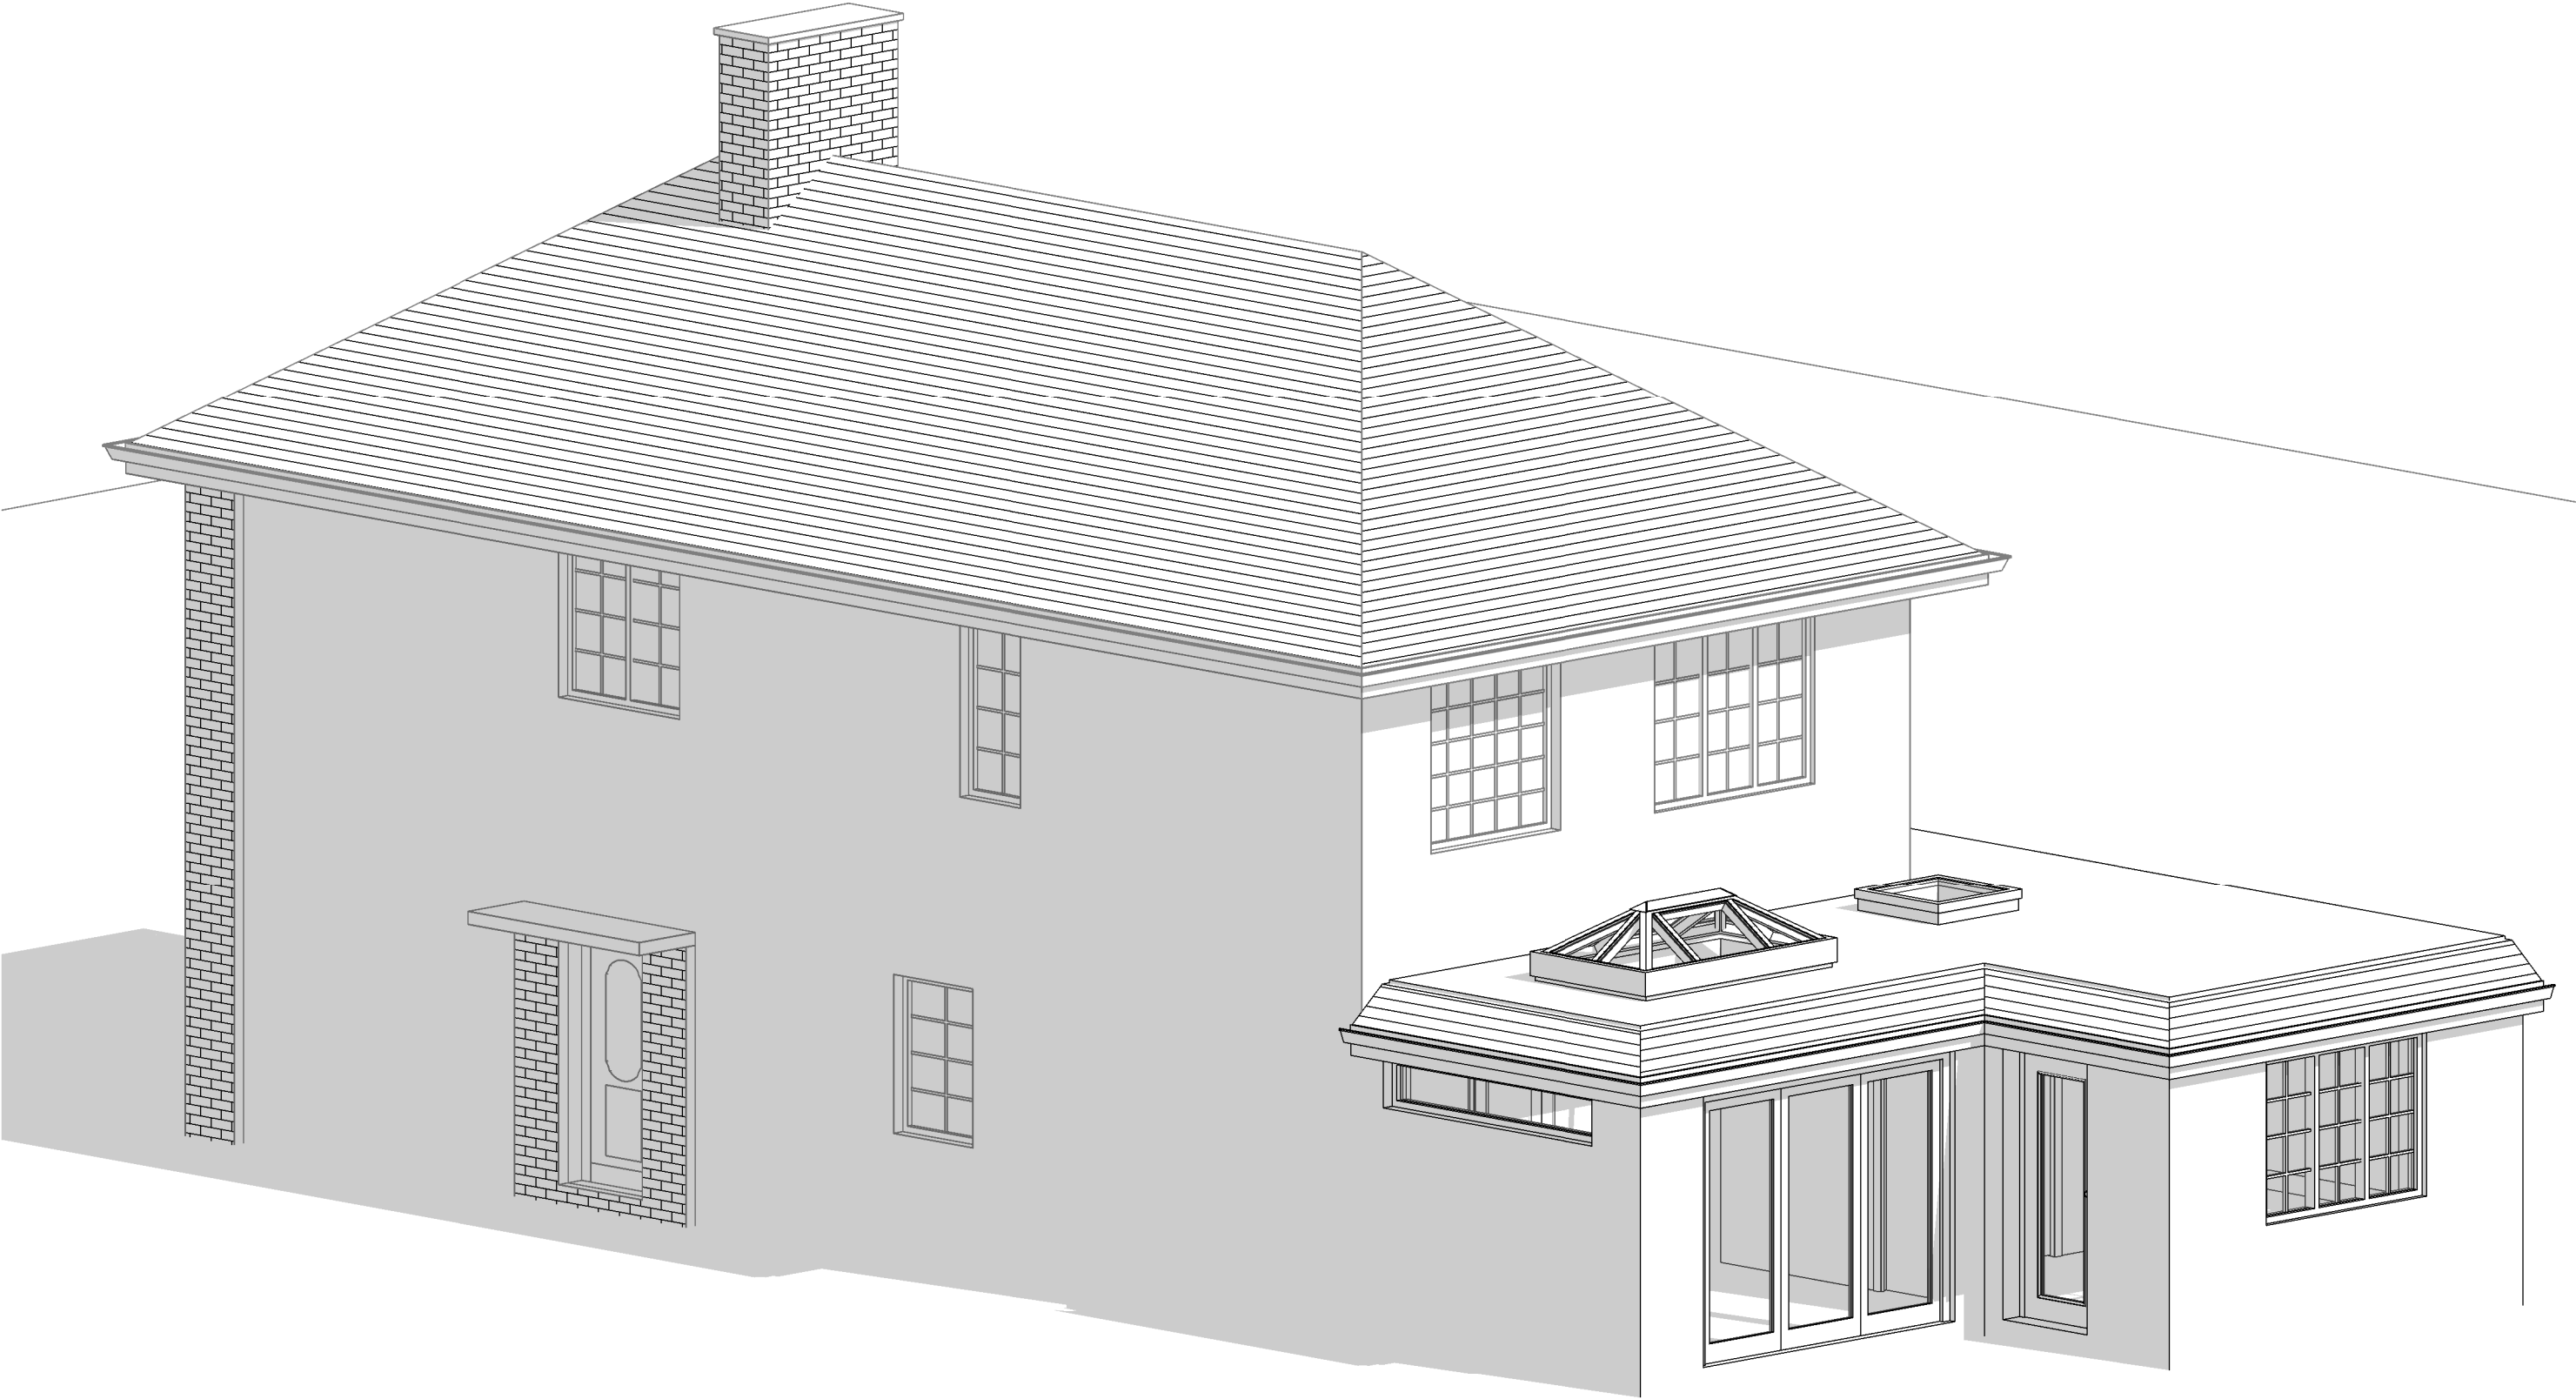

External View

  

www.yourhomeplans.co.uk
 Tel: 0800 6127 664 Your Home Plans



These drawings are for approval purposes. Materials and products should not be ordered based on dimensions of drawings as errors may occur along existing building lines. All measurements and supporting elements are to be checked on site.

Mr G Murray
 64 Annandale Avenue
 Bognor Regis
 West Sussex
 PO21 2EX

External View		
Project number	64ANN-15	A105
Date	19th May 2015	
Drawn by	June Grinstead	Scale
Checked by	Checker	