


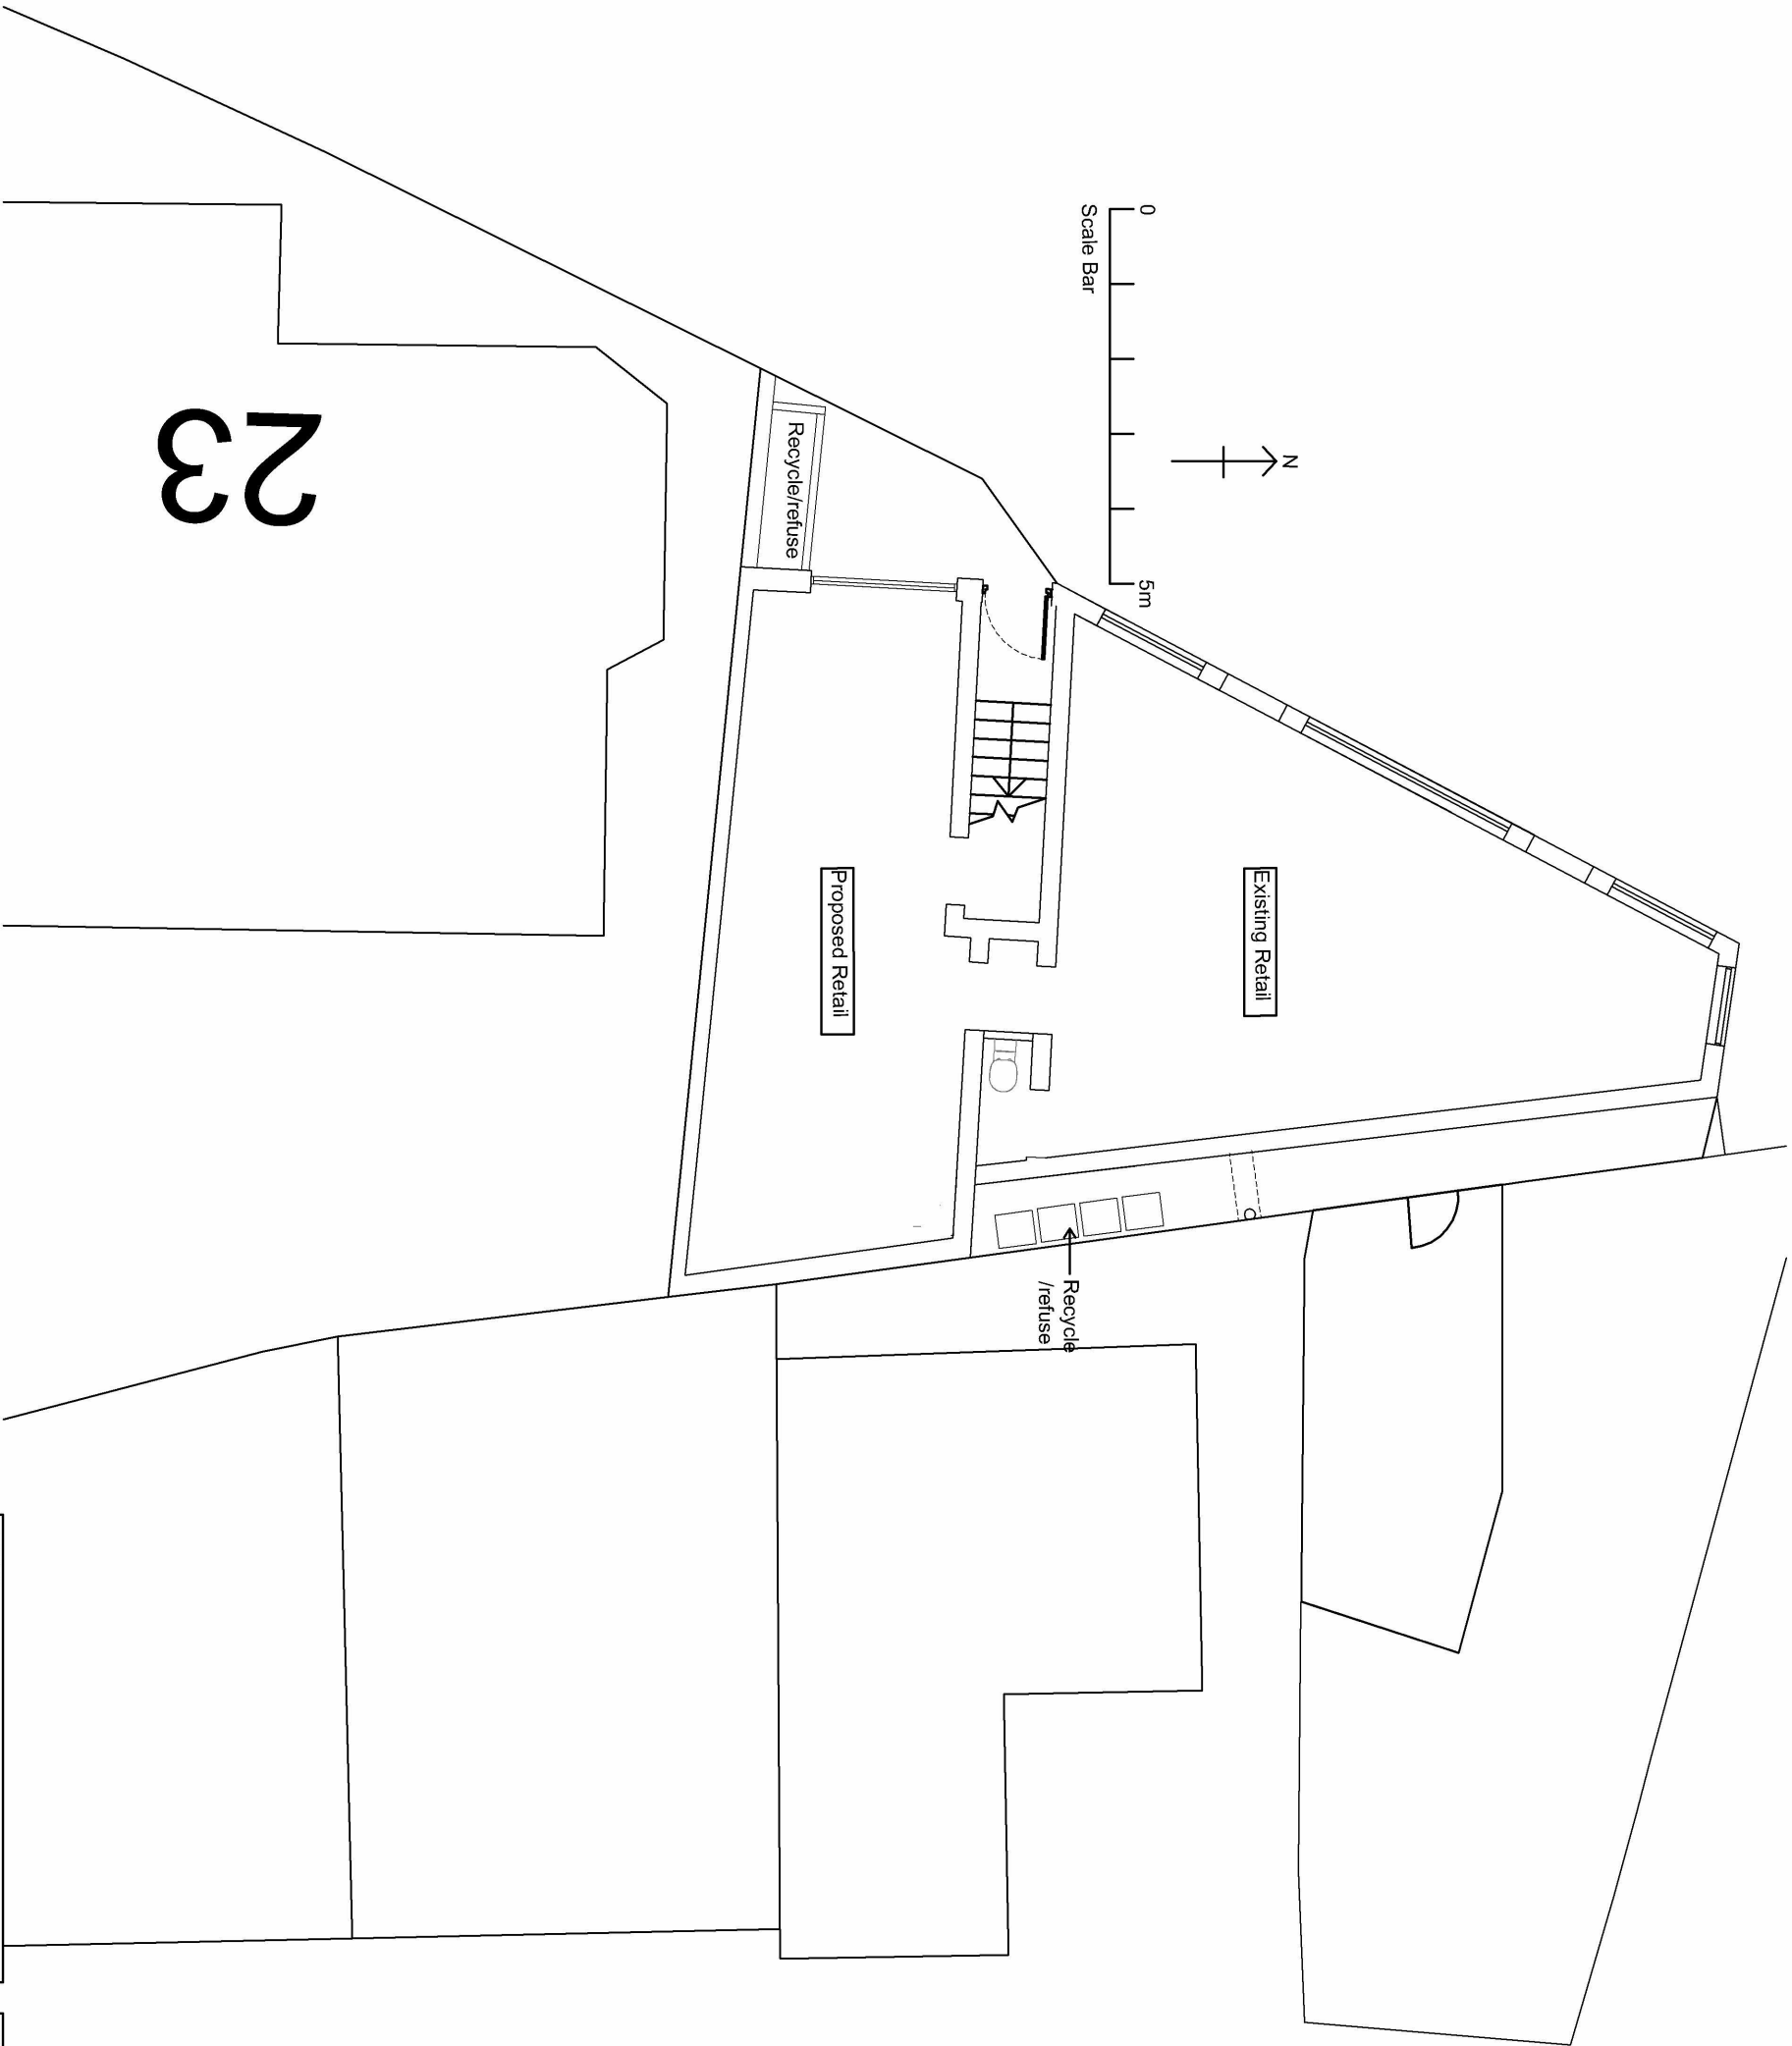

project title	1-2 Argyle Road, Bognor Regis	
drawing title	Proposed Ground Floor Plan	

date	08-2018	project no	1810
scale	1:50@ A3	drawing no	PL02
status	Planning	revision no	C

Guy Walker Architects
New Olives,
High Street,
Uckfield,
East Sussex
TN22 1QE.
Tel: 0779 9061715

N.B Do Not Scale of this drawing. Drawing for status use only.
Any discrepancies to be reported to the project architect