



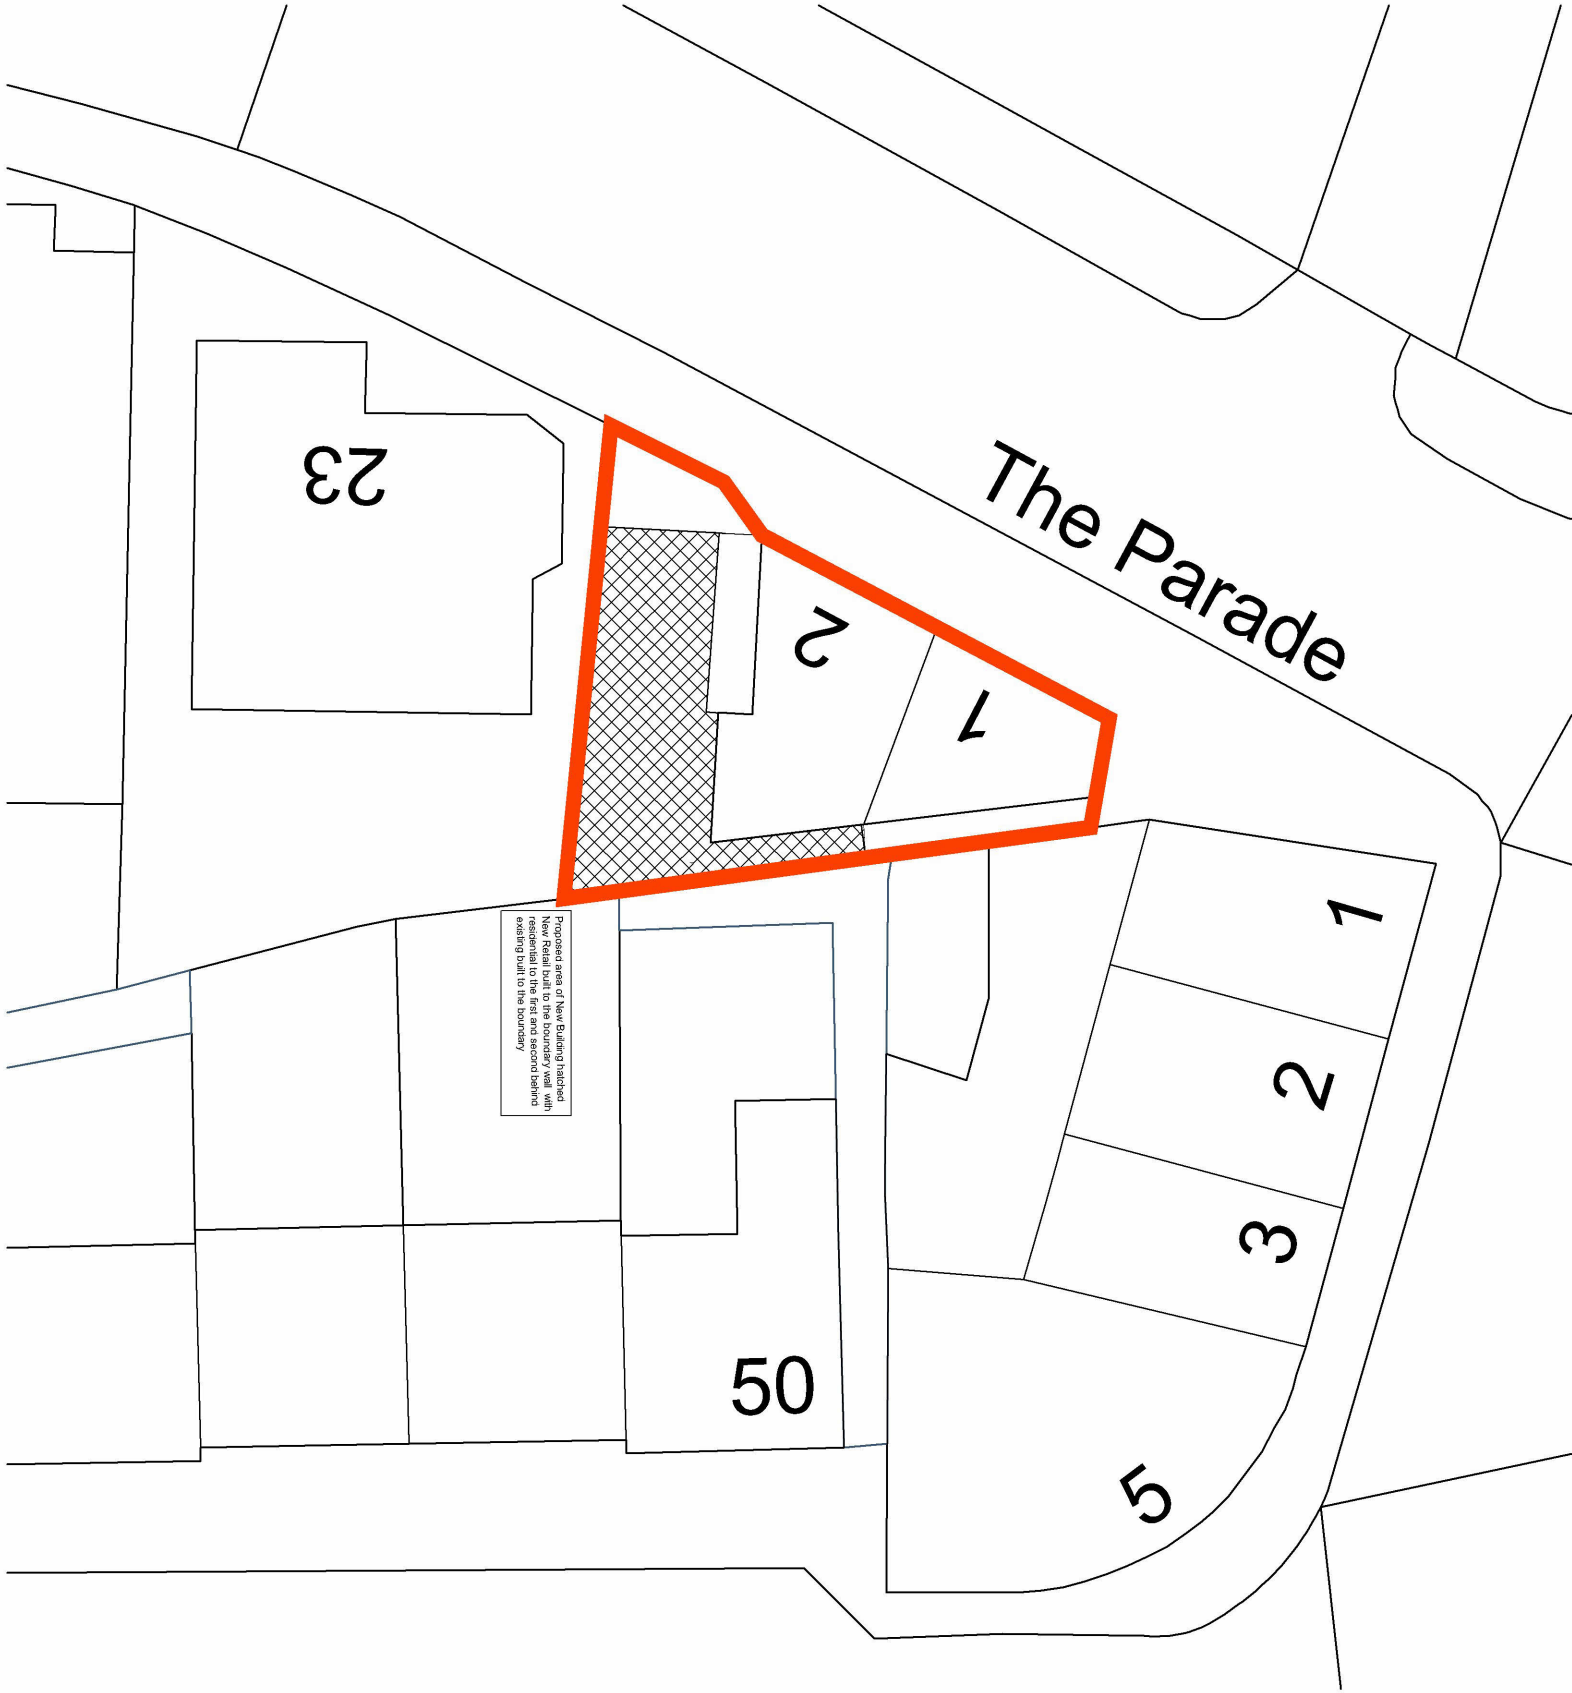

Site Plan Scale 1:200

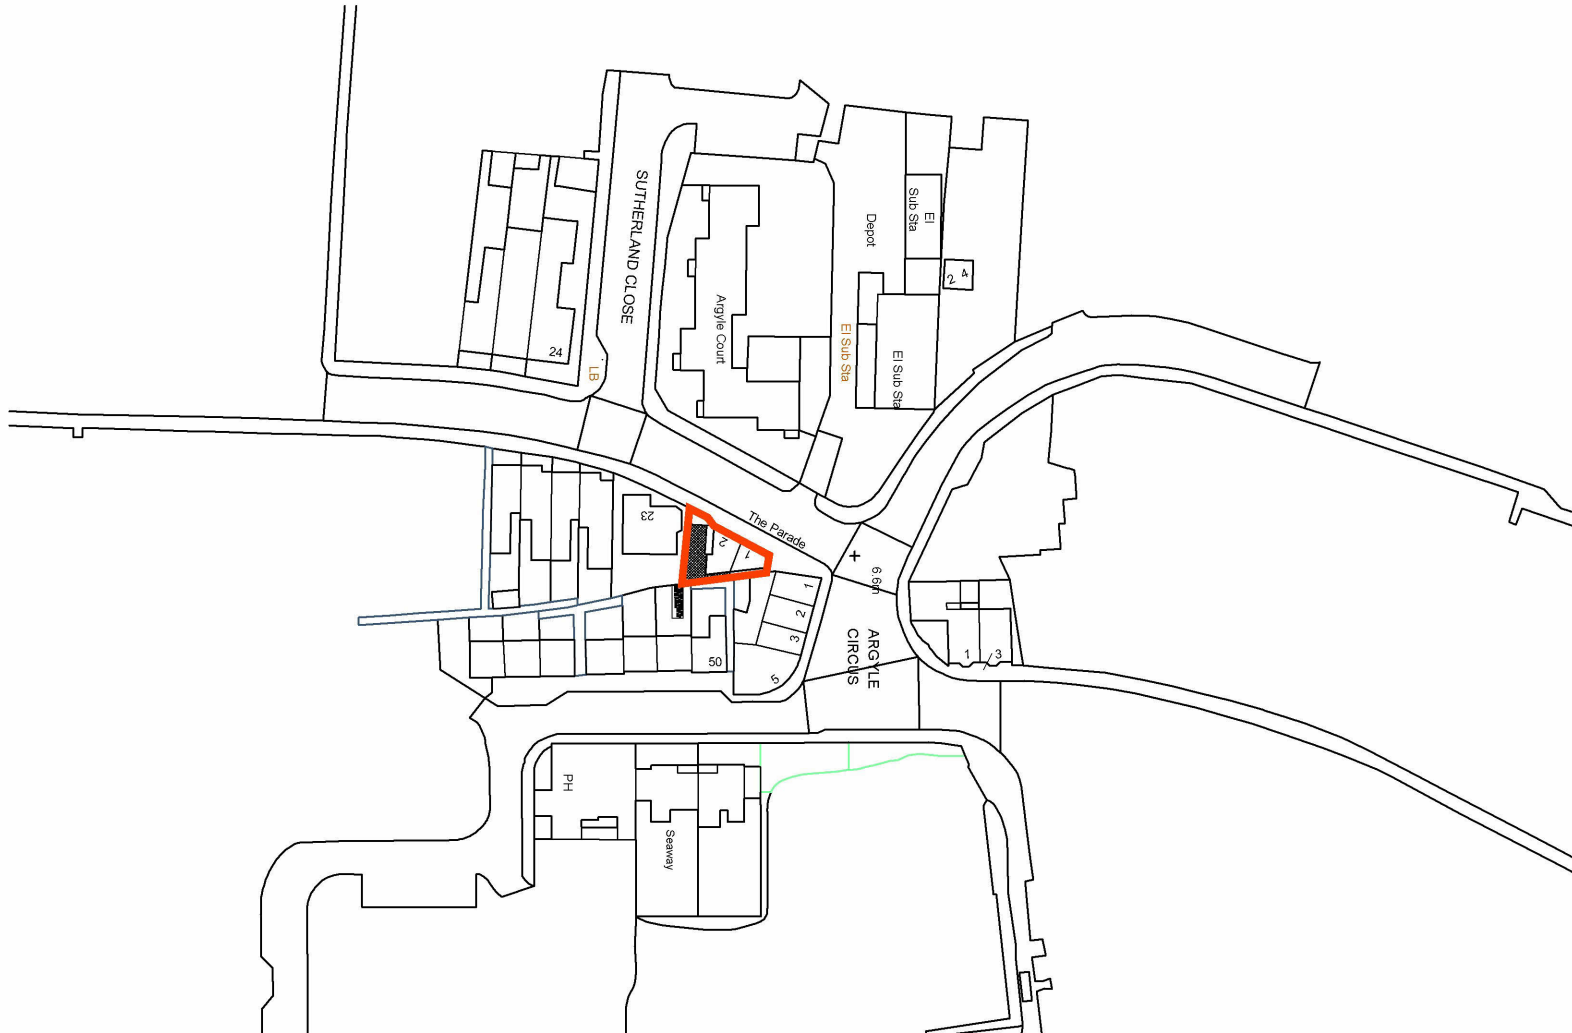

Location Plan Scale 1:1250

Rev. A Proposed extension hatched with note May 2019

project title		date		project no	
1-2 Argyle Road, Bognor Regis		08-2018		1810	
drawing title		scale		drawing no	
Proposed Location & Plan		1:200@ A3		PL00	
		1:1250@ A3			
		status		revision no	
		Planning		A	

Guy Walker Architects

New Olives,
High Street,
Uckfield,
East Sussex
TN22 1QE.
Tel: 0779 9061715

N.B Do Not Scale of this drawing. Drawing for status use only.
Any discrepancies to be reported to the project architect