



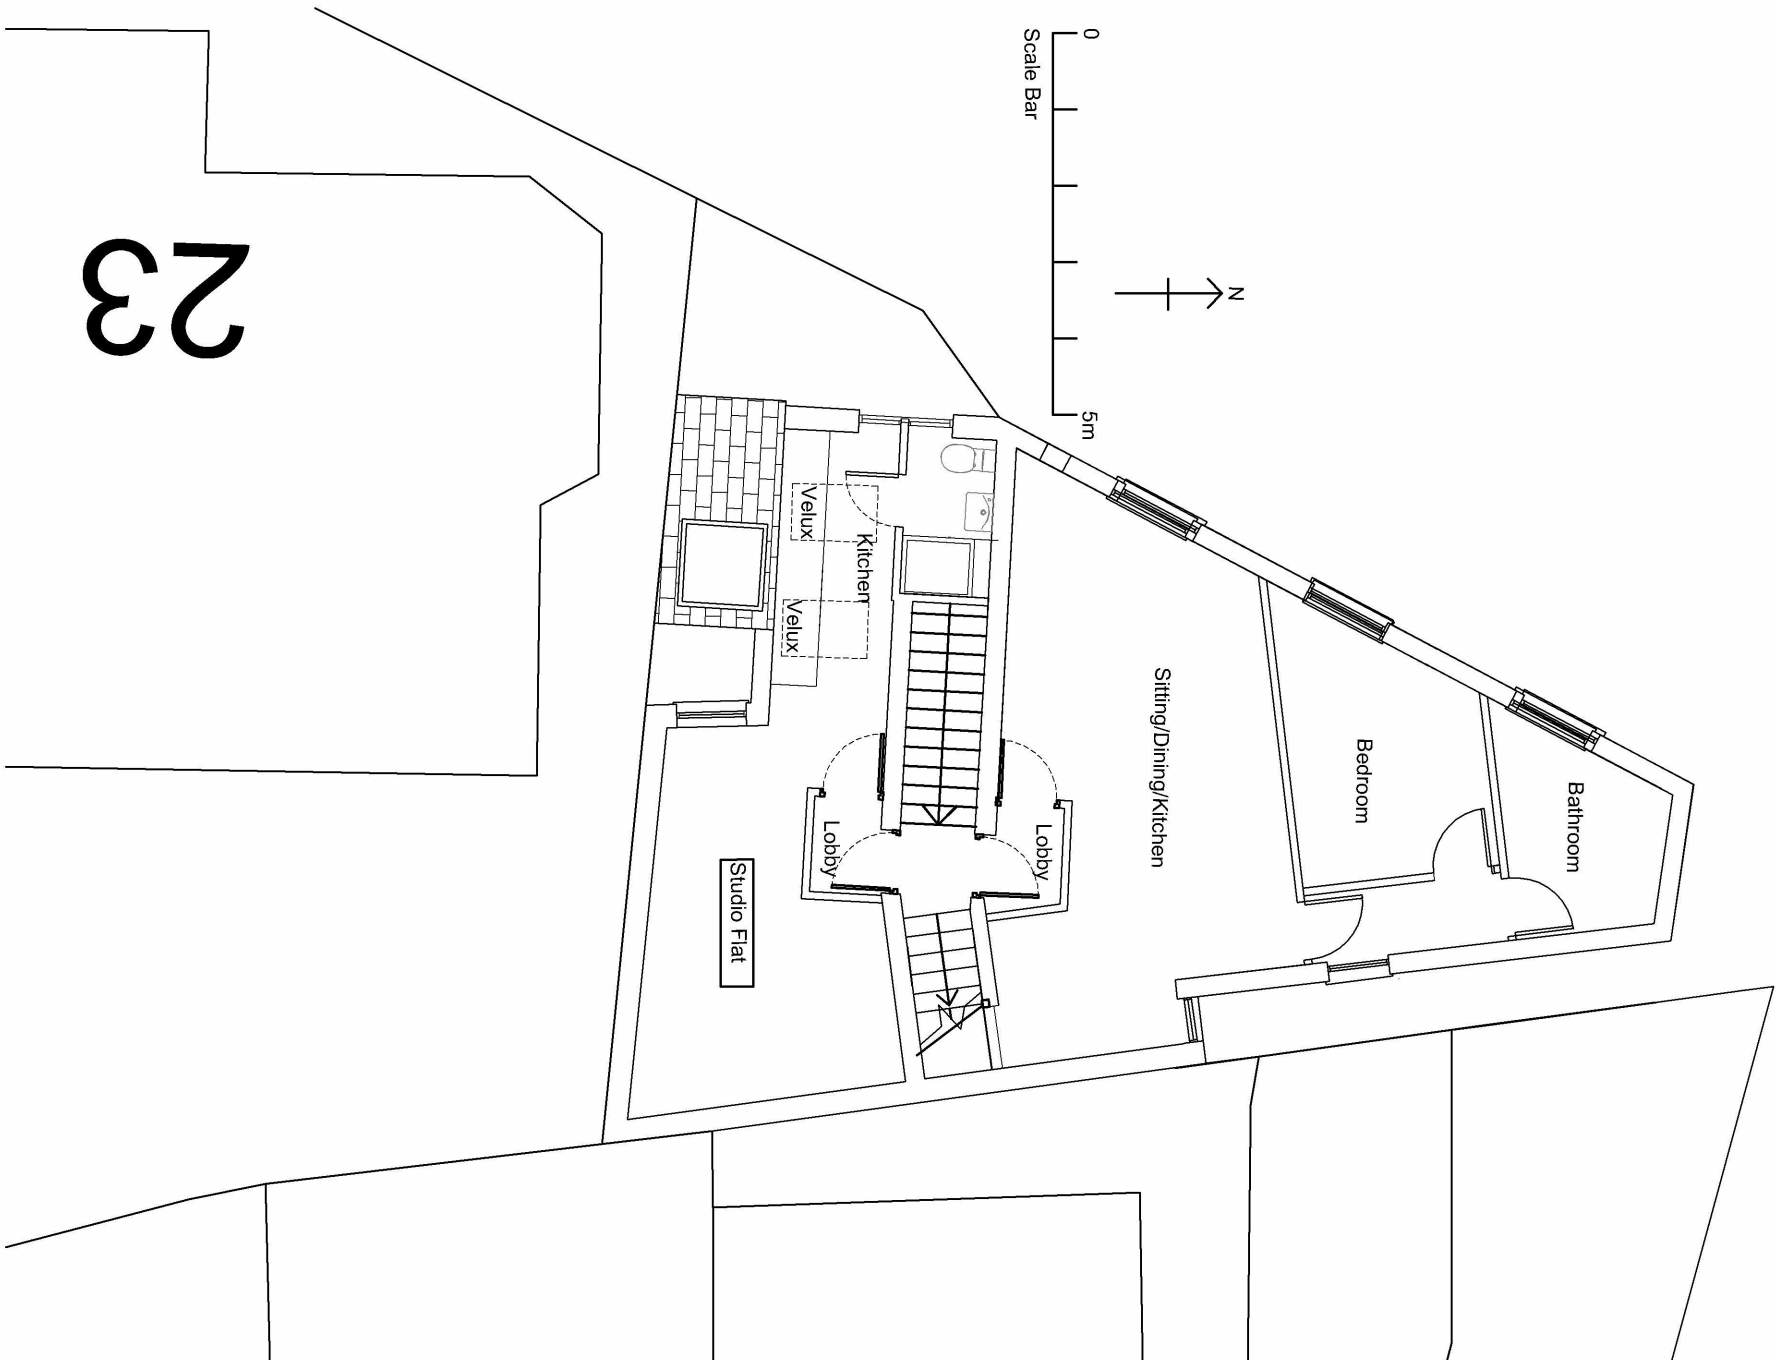

Proposed 1st Floor Plan

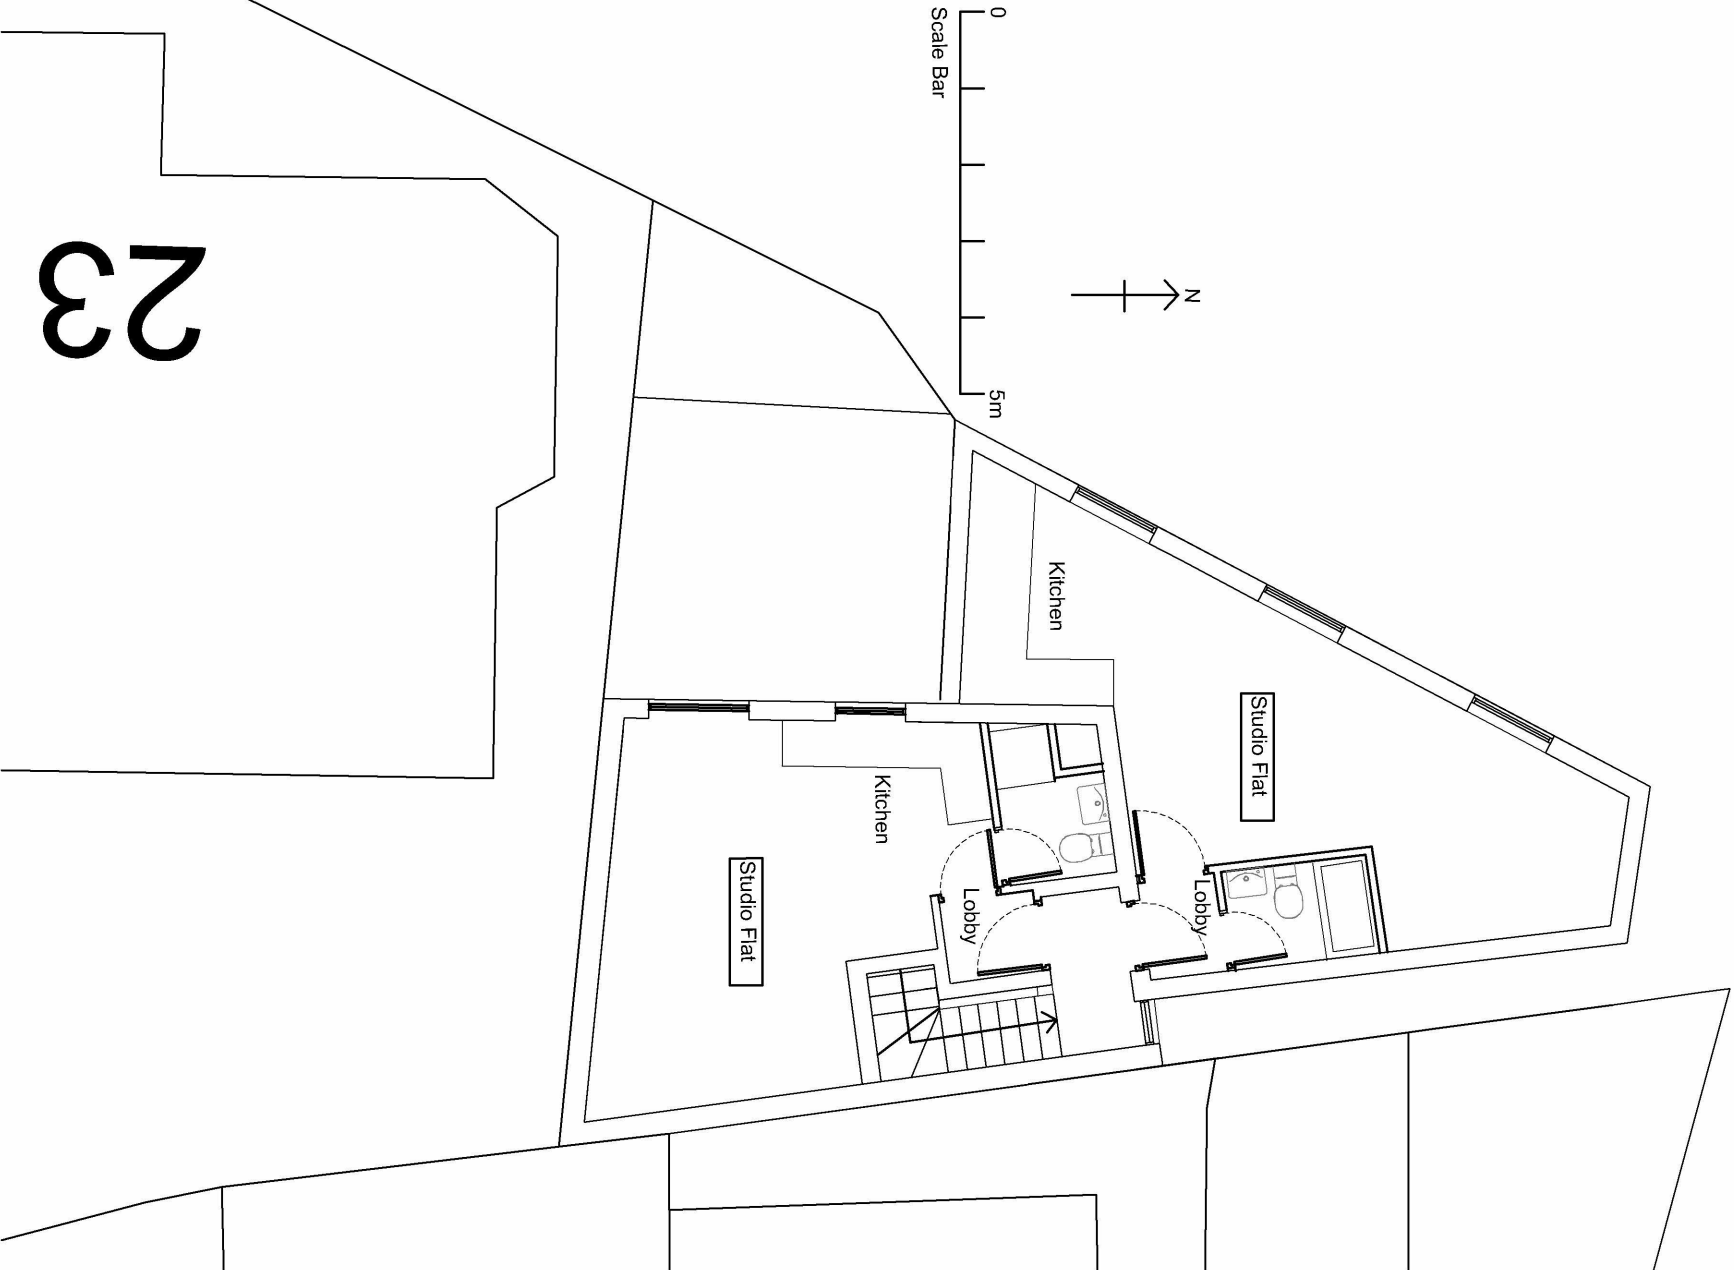

Proposed 2nd Floor Plan

Rev.D Layout and existing window added to first floor May 2019

| project title | 1-2 Argyle Road, Bognor Regis   |
|---------------|---------------------------------|
| drawing title | Proposed 1st and 2nd Floor Plan |

| date   | 08-2018  | project no  | 1810 |
|--------|----------|-------------|------|
| scale  | 1:50@ A3 | drawing no  | PL02 |
| status | Planning | revision no | D    |

**Guy Walker Architects**  
New Olives,  
High Street,  
Uckfield,  
East Sussex  
TN22 1QE.  
Tel: 0779 9061715

N.B Do Not Scale of this drawing. Drawing for status use only.  
Any discrepancies to be reported to the project architect