


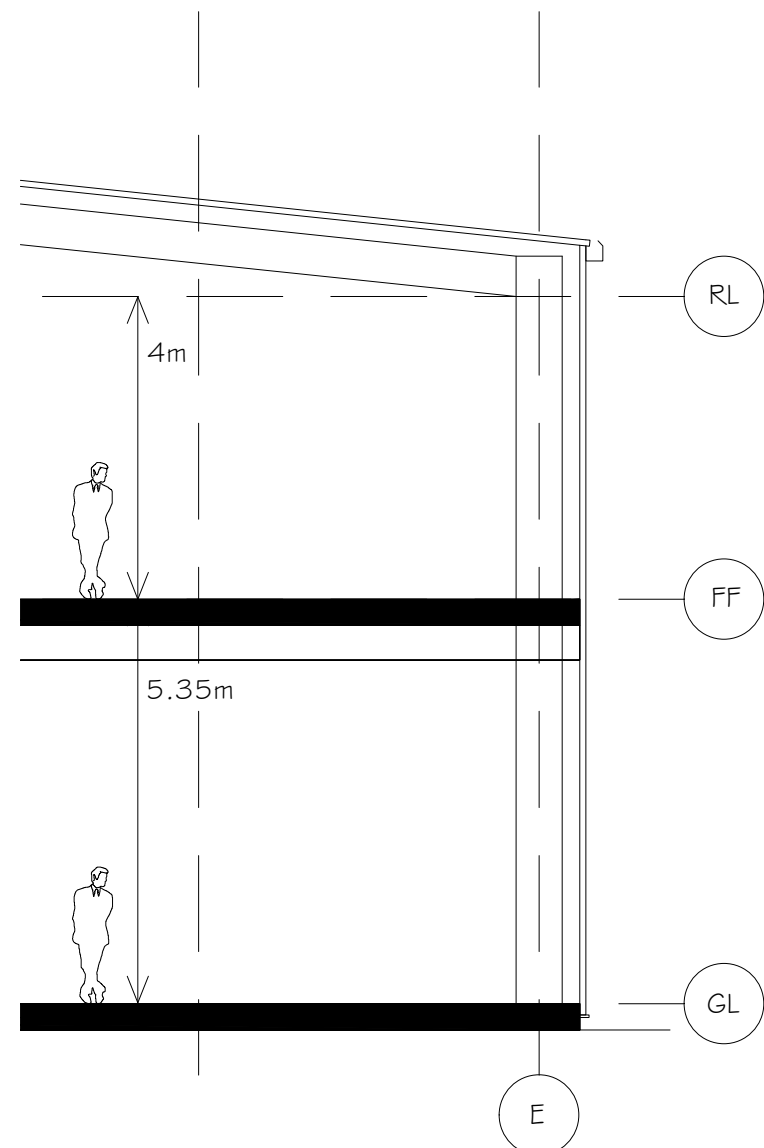

PART SECTION RECORDING FLOOR LEVELS  
SCALE 1:100

ROOF CLADDING COLOUR

NTS

Moonstone  
RAL 7035

WALL CLADDING COLOUR

NTS

Anthracte  
RAL 7016

Russet Red  
RAL 3013 or 040-44

CANOPY CLADDING COLOUR

NTS


Anthracte  
RAL 7016

WALL GLAZING EXAMPLES



NTS




PROPOSED - SOUTH ELEVATION (VIEWED FROM SHORELINE HOTEL)  
SCALE 1:100

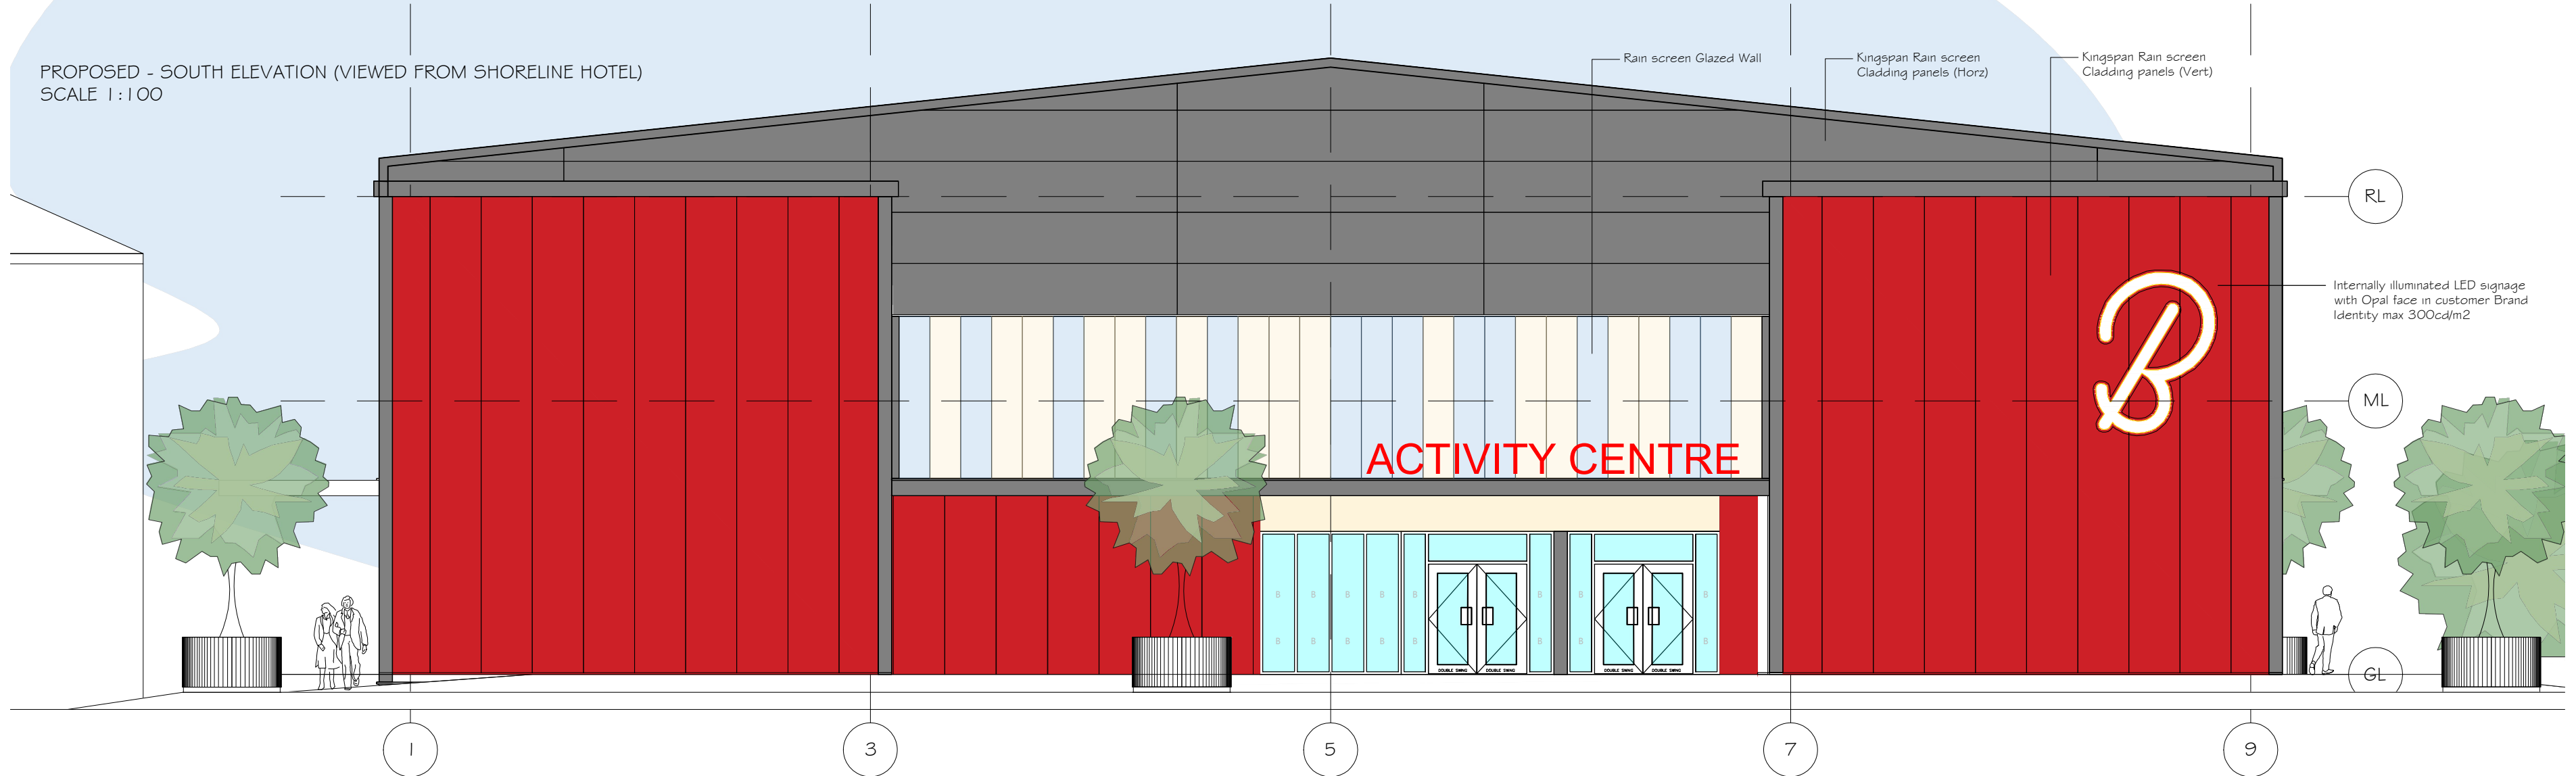

PROPOSED - EAST ELEVATION (VIEWED FROM SPLASH POOL)  
SCALE 1:100

 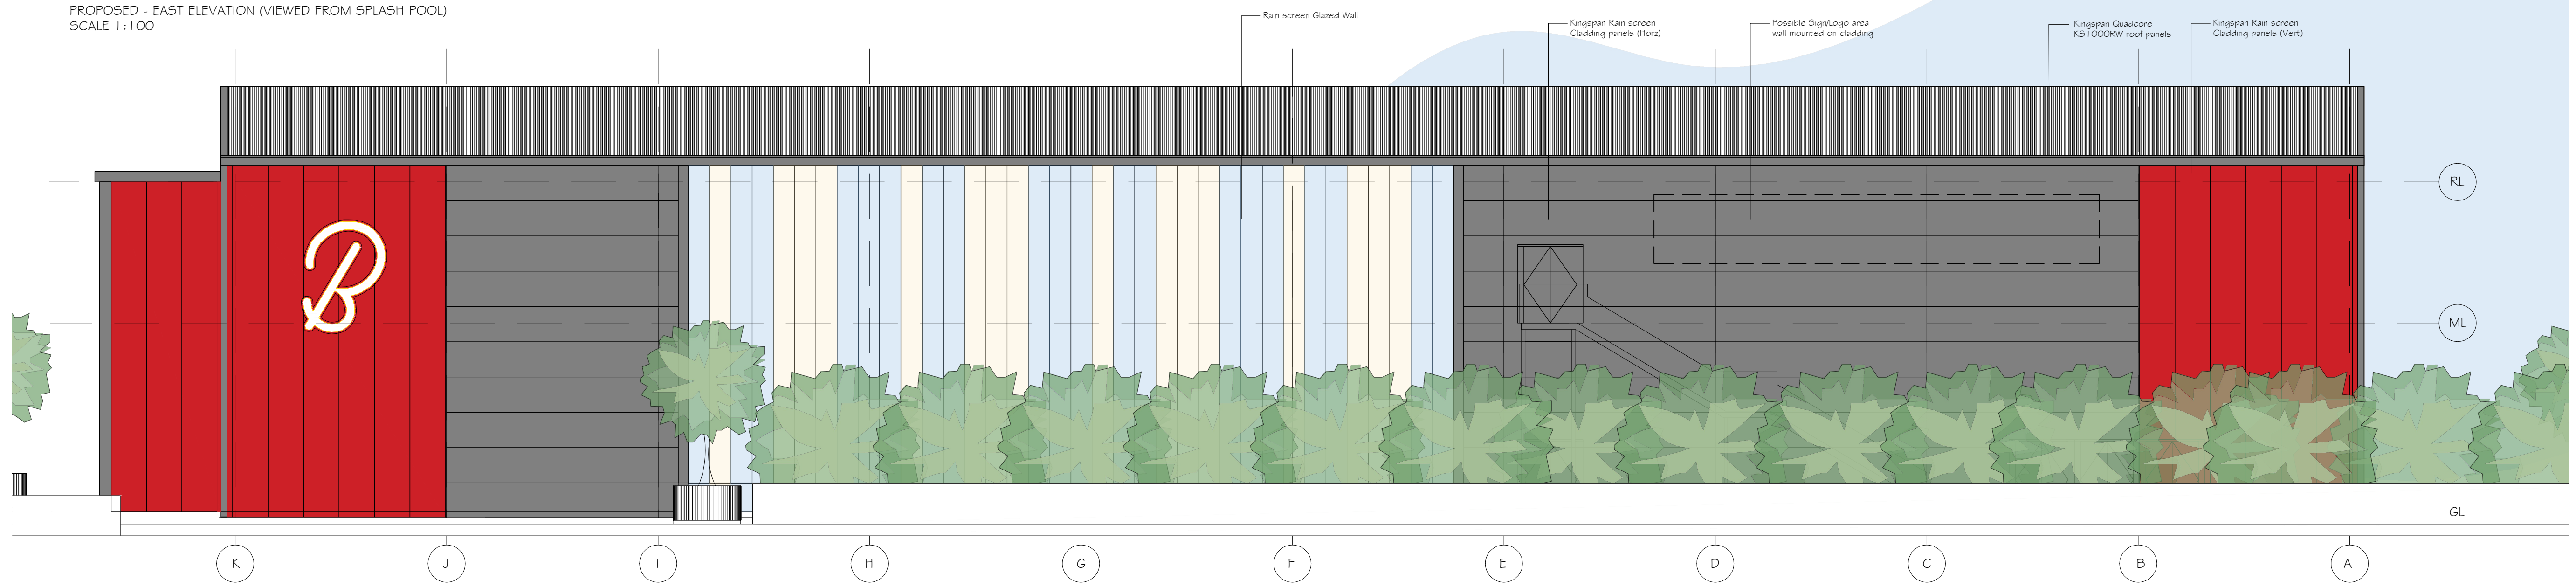


PROPOSED - WEST ELEVATION (VIEWED FROM FAIRGROUND)  
SCALE 1:200

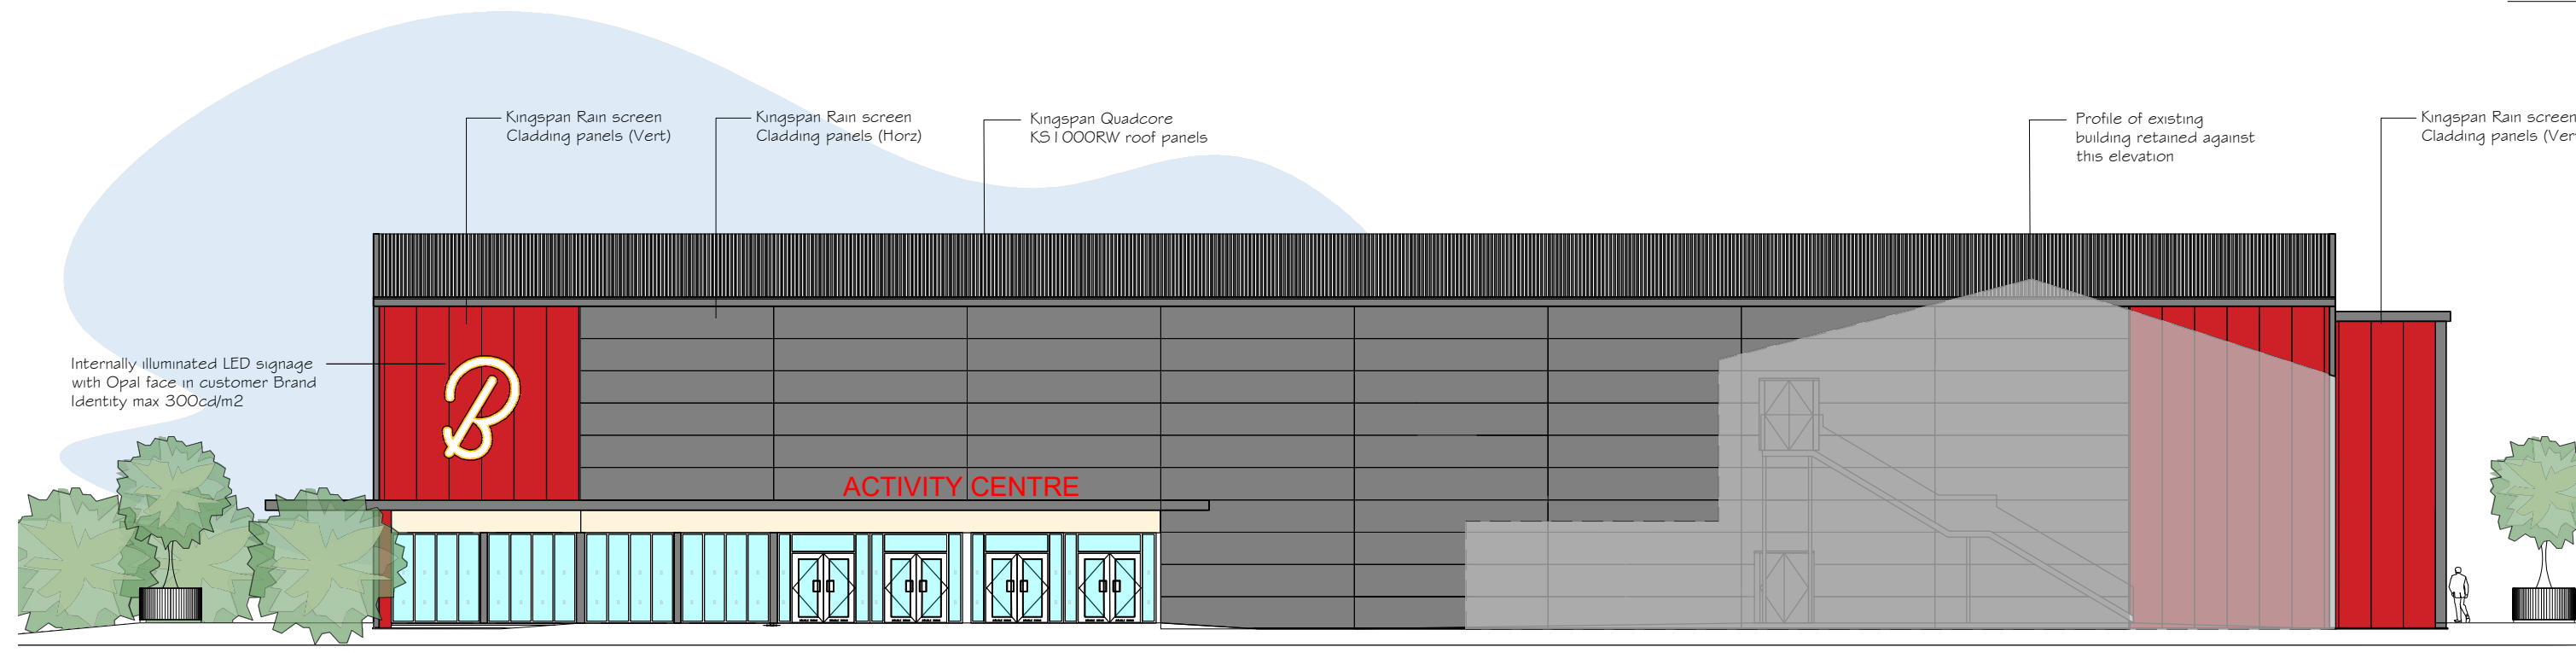

Note:  
Influence of Jaks Building

PROPOSED - NORTH ELEVATION (VIEWED FROM OCEAN HOTEL)  
SCALE 1:200

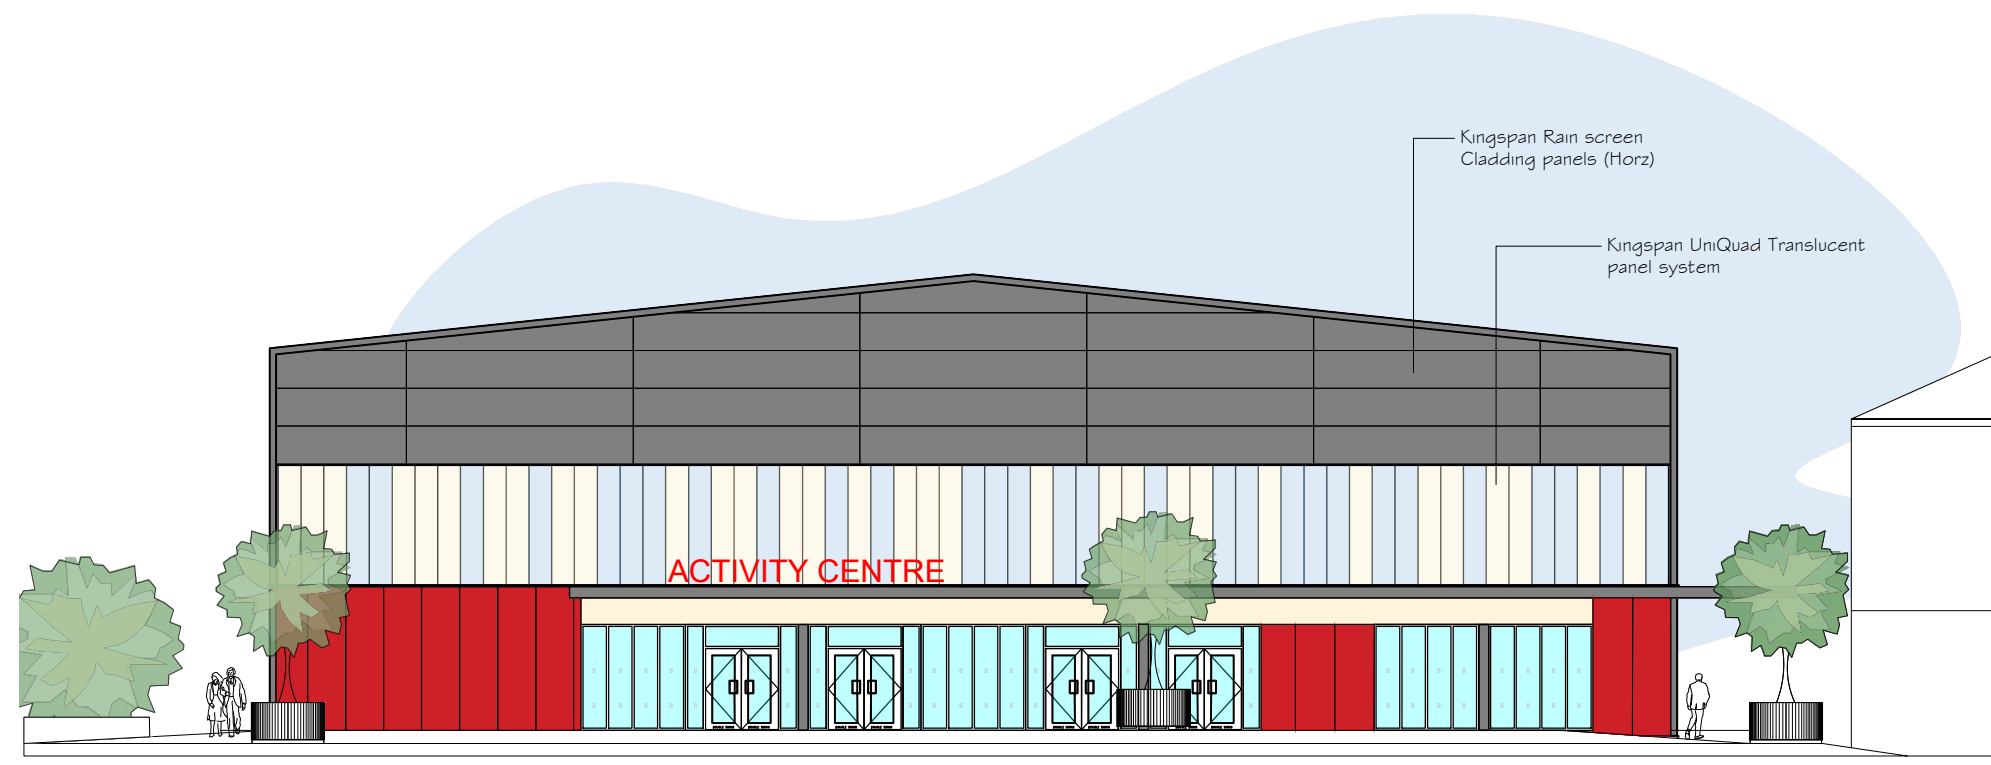

IMPORTANT NOTICE


This drawing and the information contained therein shall remain at all times the intellectual property of Inspired Partnership Limited (IPL) and may be used under express licence only by the client in the execution of a contract, this drawing shall not be copied in whole or in part and shall not be altered without their express consent in writing.

Contractors must check all dimensions on site prior to manufacture or ordering of any relevant or associated features, IPL accepts NO responsibility for materials purchased without first checking and recording site measurements. No dimensions written or scaled from this plan shall be relied upon.

Tendering contractors must undertake a site inspection, any discrepancies discovered shall be reported to the client and to IPL immediately for assessment, and they must be clearly and concisely qualified within tender return submissions.

- ☐ AS BUILT DRAWING
- ☐ LICENSING
- ☐ REVISION REF \_\_\_\_\_
- ☐ CONSTRUCTION ISSUE
- ☐ TENDER ISSUE
- ☐ BUILDING REGULATIONS
- ☐ LPA SUBMISSION
- ☐ LPA PRE-APP
- ☐ FOR APPROVAL \_\_\_\_\_
- ☒ FEASIBILITY NR \_\_\_\_\_
- ☐ DRAFT FOR DISCUSSION
- ☐ SURVEY

| Rev | Date     | Description       |
|-----|----------|-------------------|
| 01  | 11/04/22 | Developing Design |
| 02  | 20/04/22 | Developing Design |
| 03  | 27/04/22 | Developing Design |
| 04  | 11/05/22 | Developing Design |

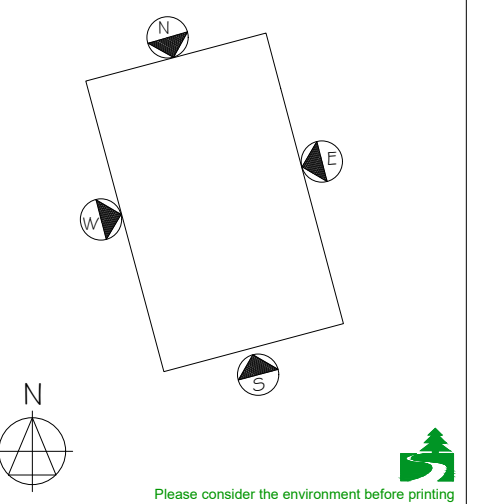

Customer BRAND:

*Butlin's*

Project:  
BGR ACTIVITIES BLDG

Client:  
BUTLINS RESORT  
UPPER BOGNOR ROAD  
BOGNOR REGIS  
WEST SUSSEX  
PO21 1JJ



Drawn: JD Approved: APR 2022  
Scale: 1:100/200 @ A1 PRINT SIZE

Sheet Description:  
PROPOSED BUILDING  
- ELEVATIONS -

Sheet Number:  
IPL22\_400/08\_300 Issue:  
04- FE