


PROPOSED LONG STAY BICYCLE STORE (20 SPACES)

Proposed Bin Storage Area
Bin Provision - 4 x 240L Refuse Bins, 4 x 240L Recycling Bins
(140L Combined Refuse Per Bedroom)


PROPOSED ELEVATION A
1:25

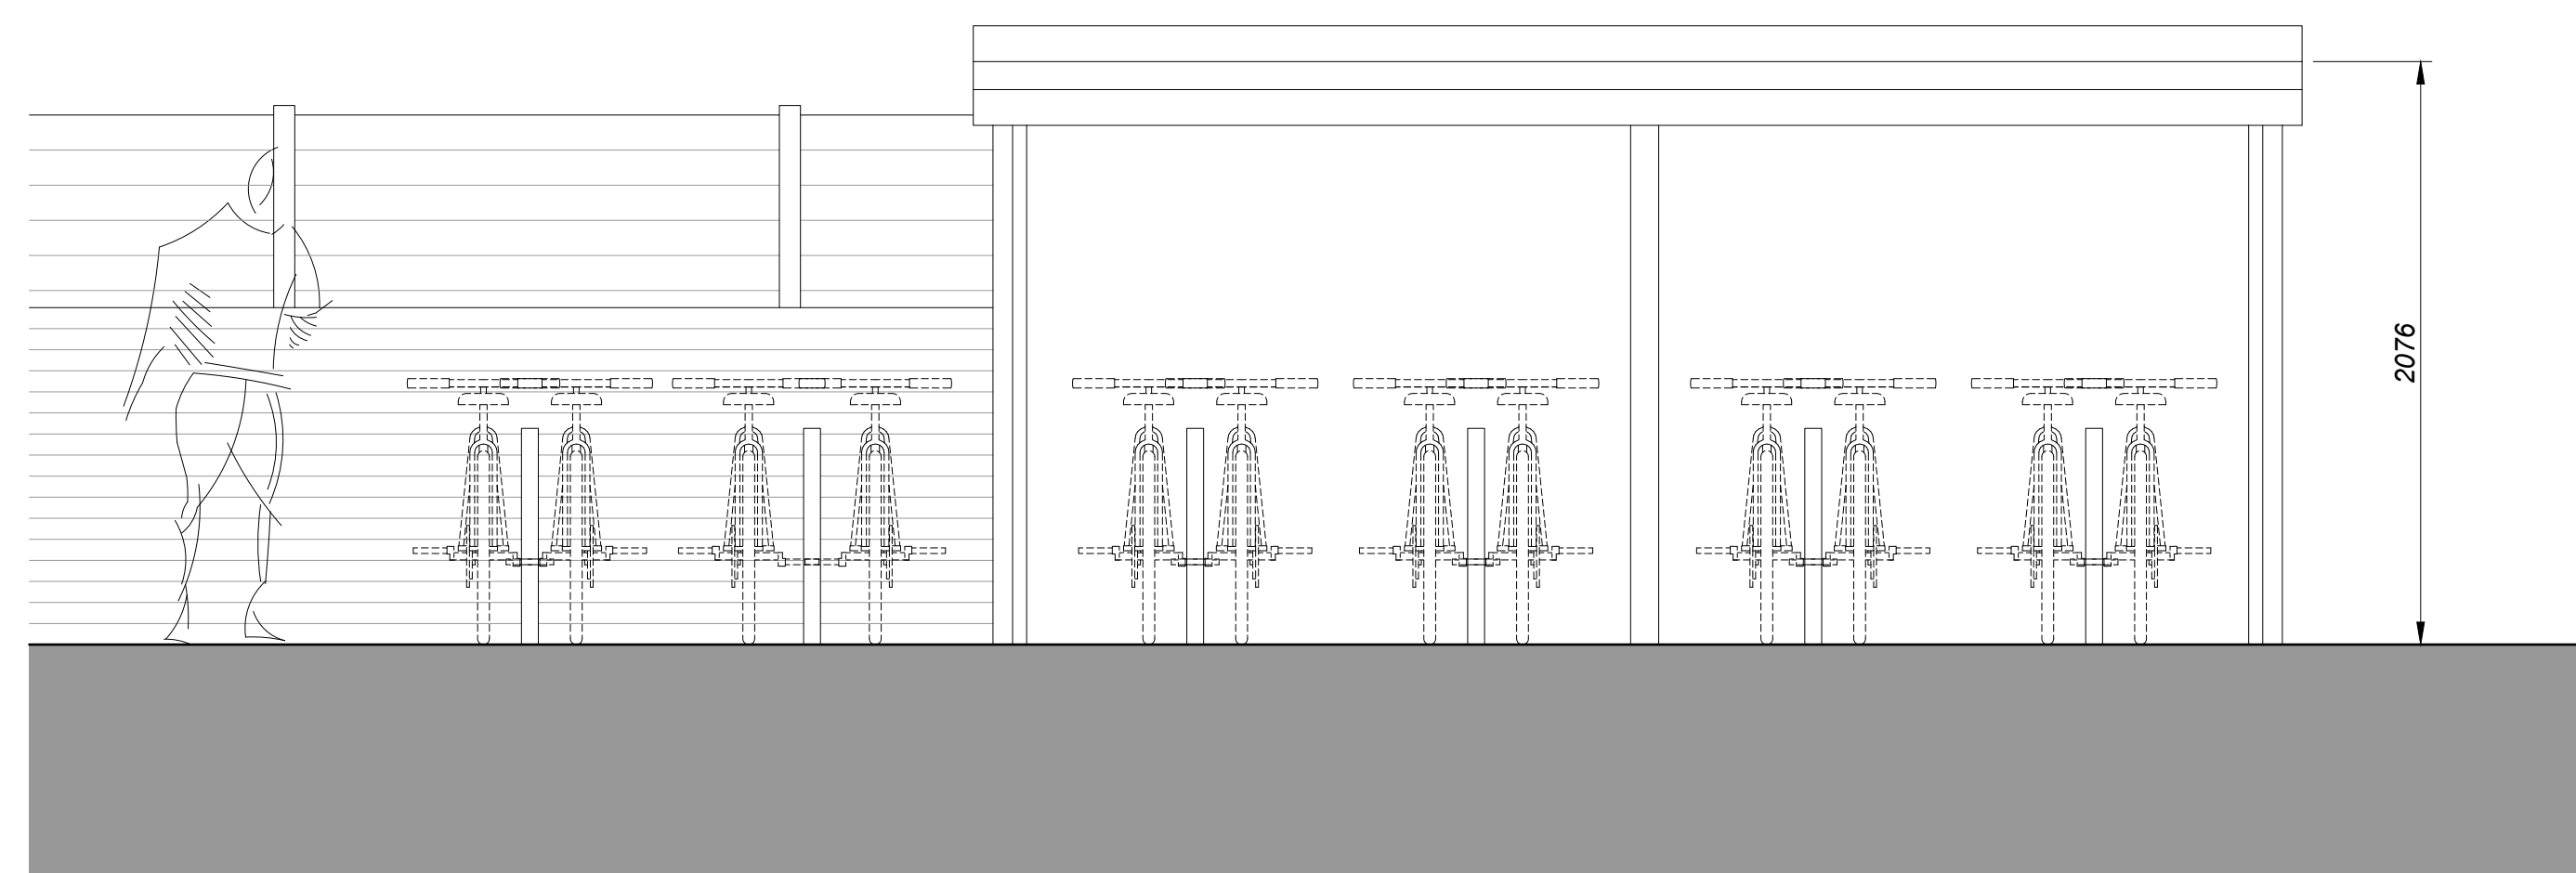

PROPOSED SHORT STAY BICYCLE
STORE (4 SPACES)

PROPOSED LONG STAY BICYCLE STORE (20 SPACES)

PROPOSED ELEVATION B
1:25

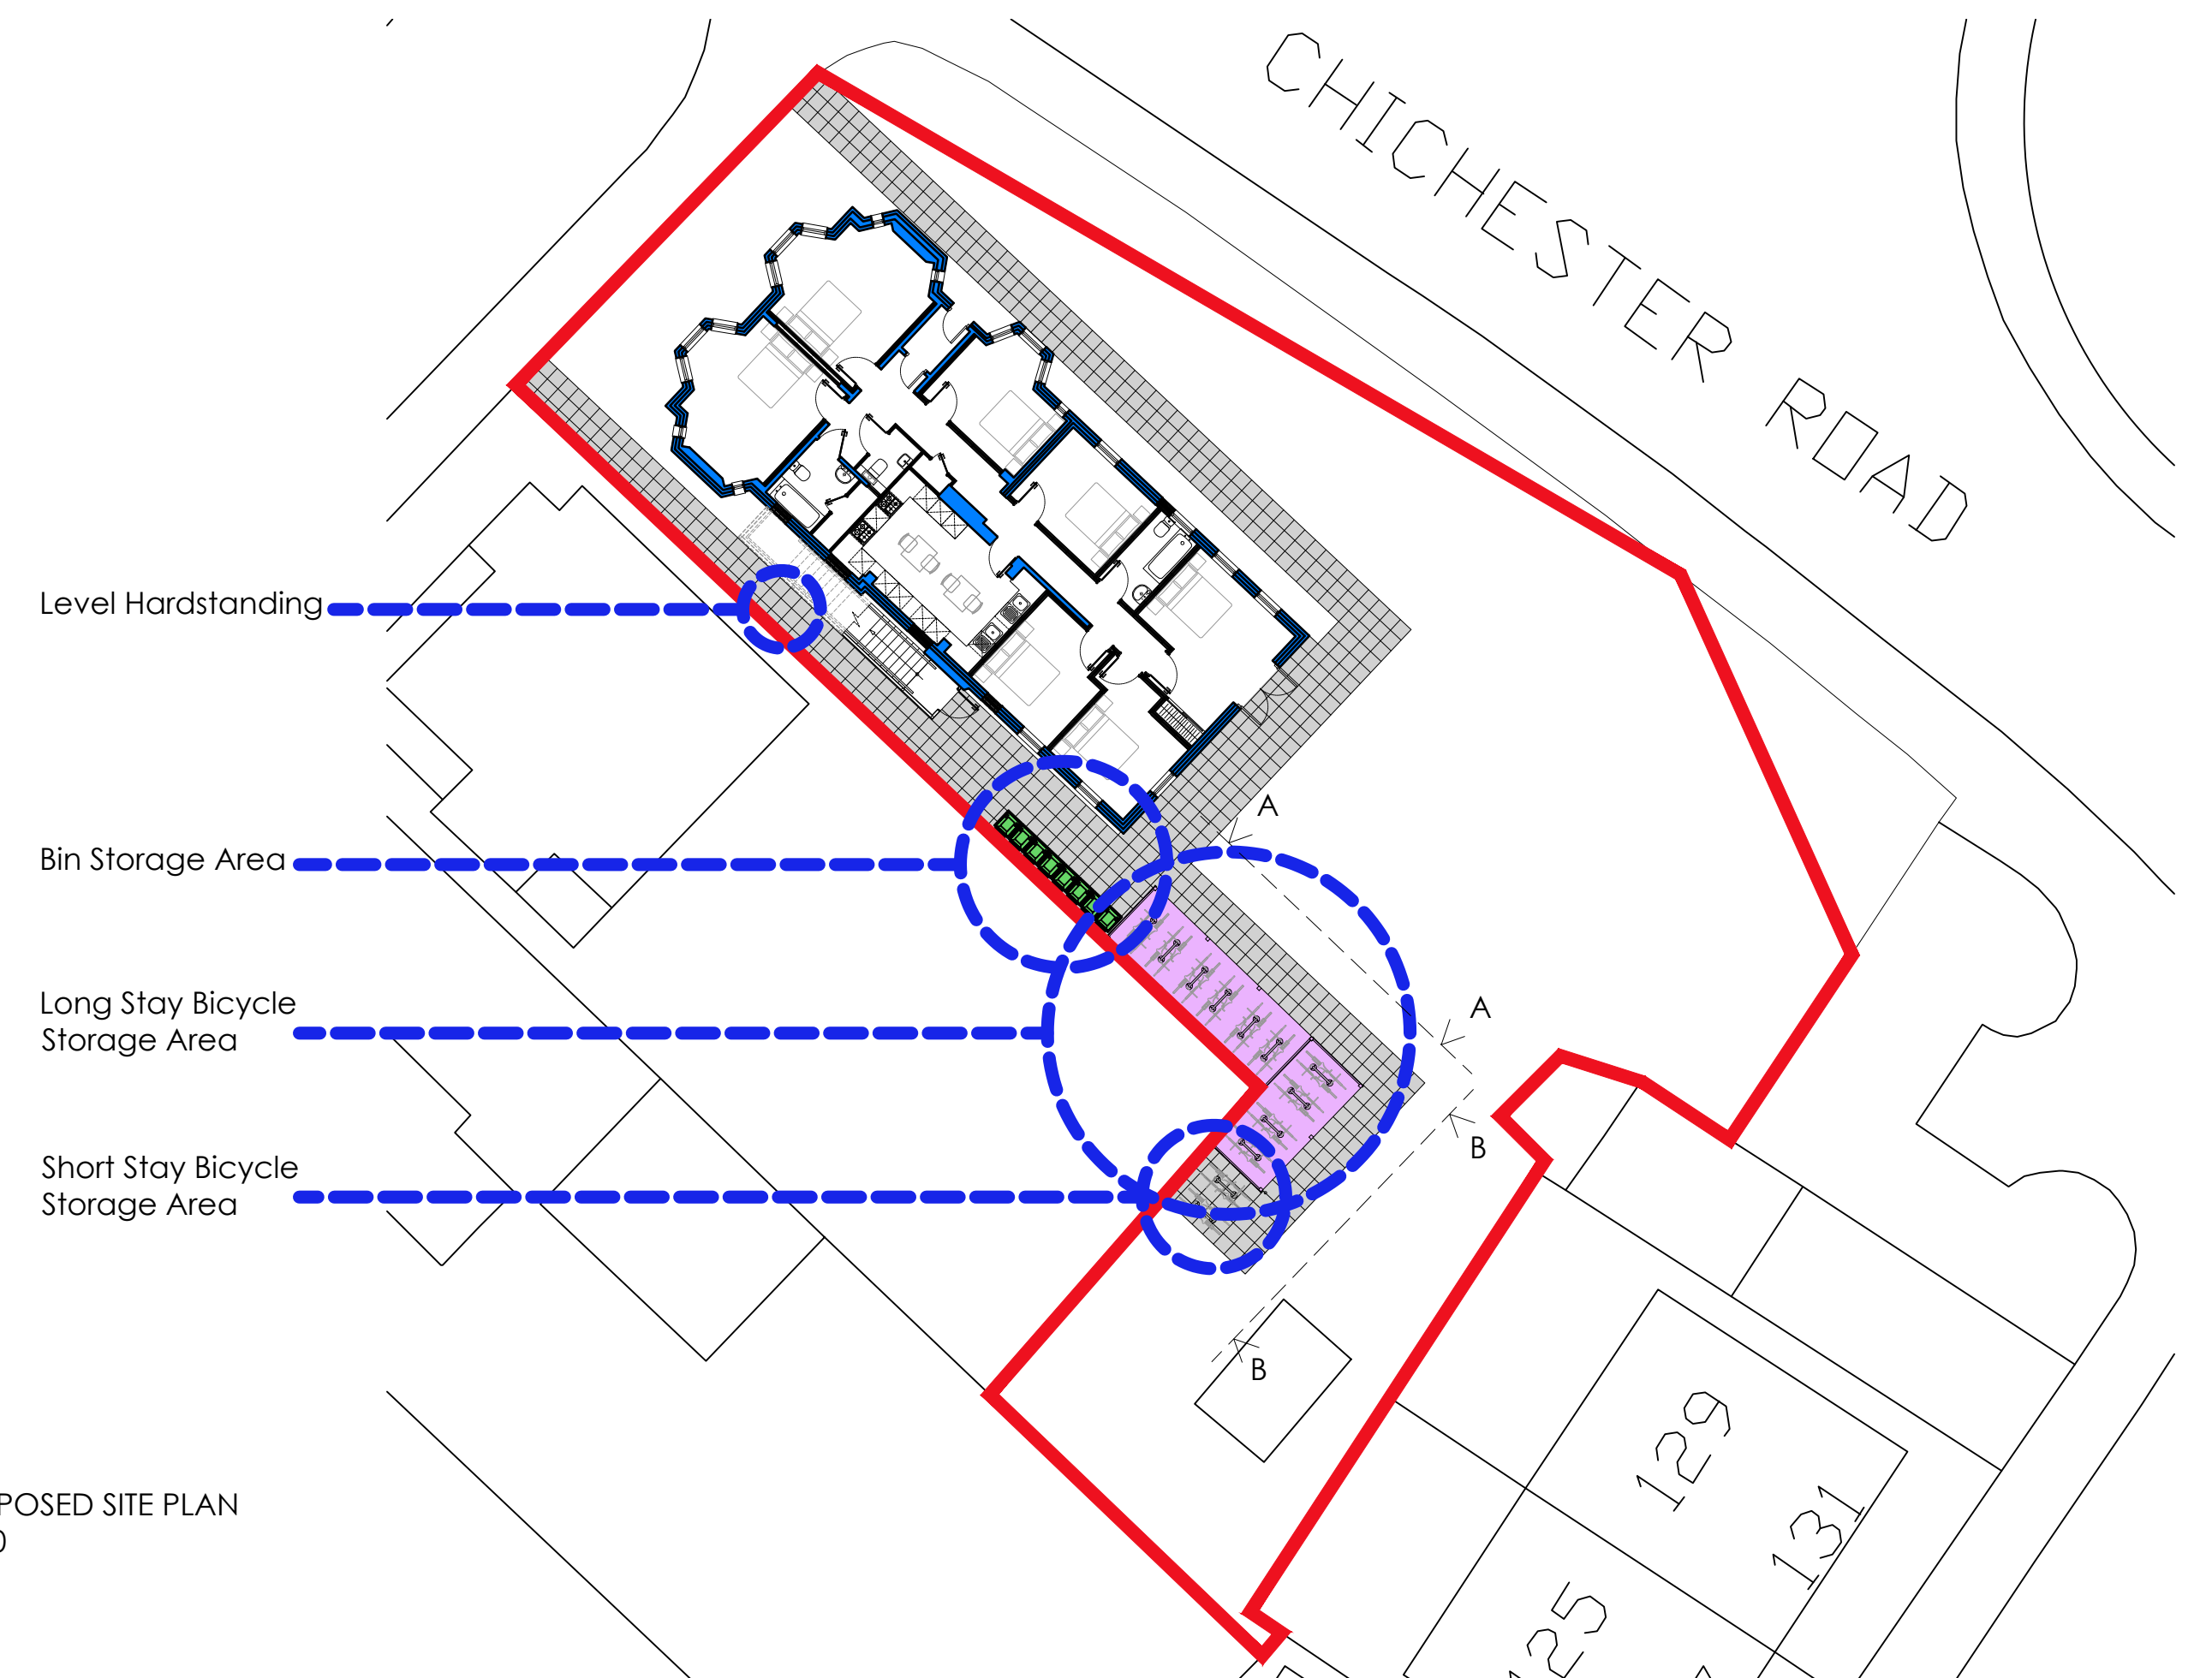

PROPOSED SITE PLAN
1:200

notes:

revisions:

Annandale Developments Ltd
86 Annandale Ave
Bognor Regis
drawing information



status: Preliminary
date: April 2021
scale: 1:25/200@A1
drawn: SCR
chk'd: GR

job: 1096 dwg: 1904 rev: /

NOTE: The contractor is responsible for checking all site dimensions and levels. These should be checked prior to the ordering of any components and before the commencement of the works. All discrepancies should be brought to the attention of the Contract Administrator