


Front Elevation


North East Side Elevation

South West Side Elevation


Rear Elevation

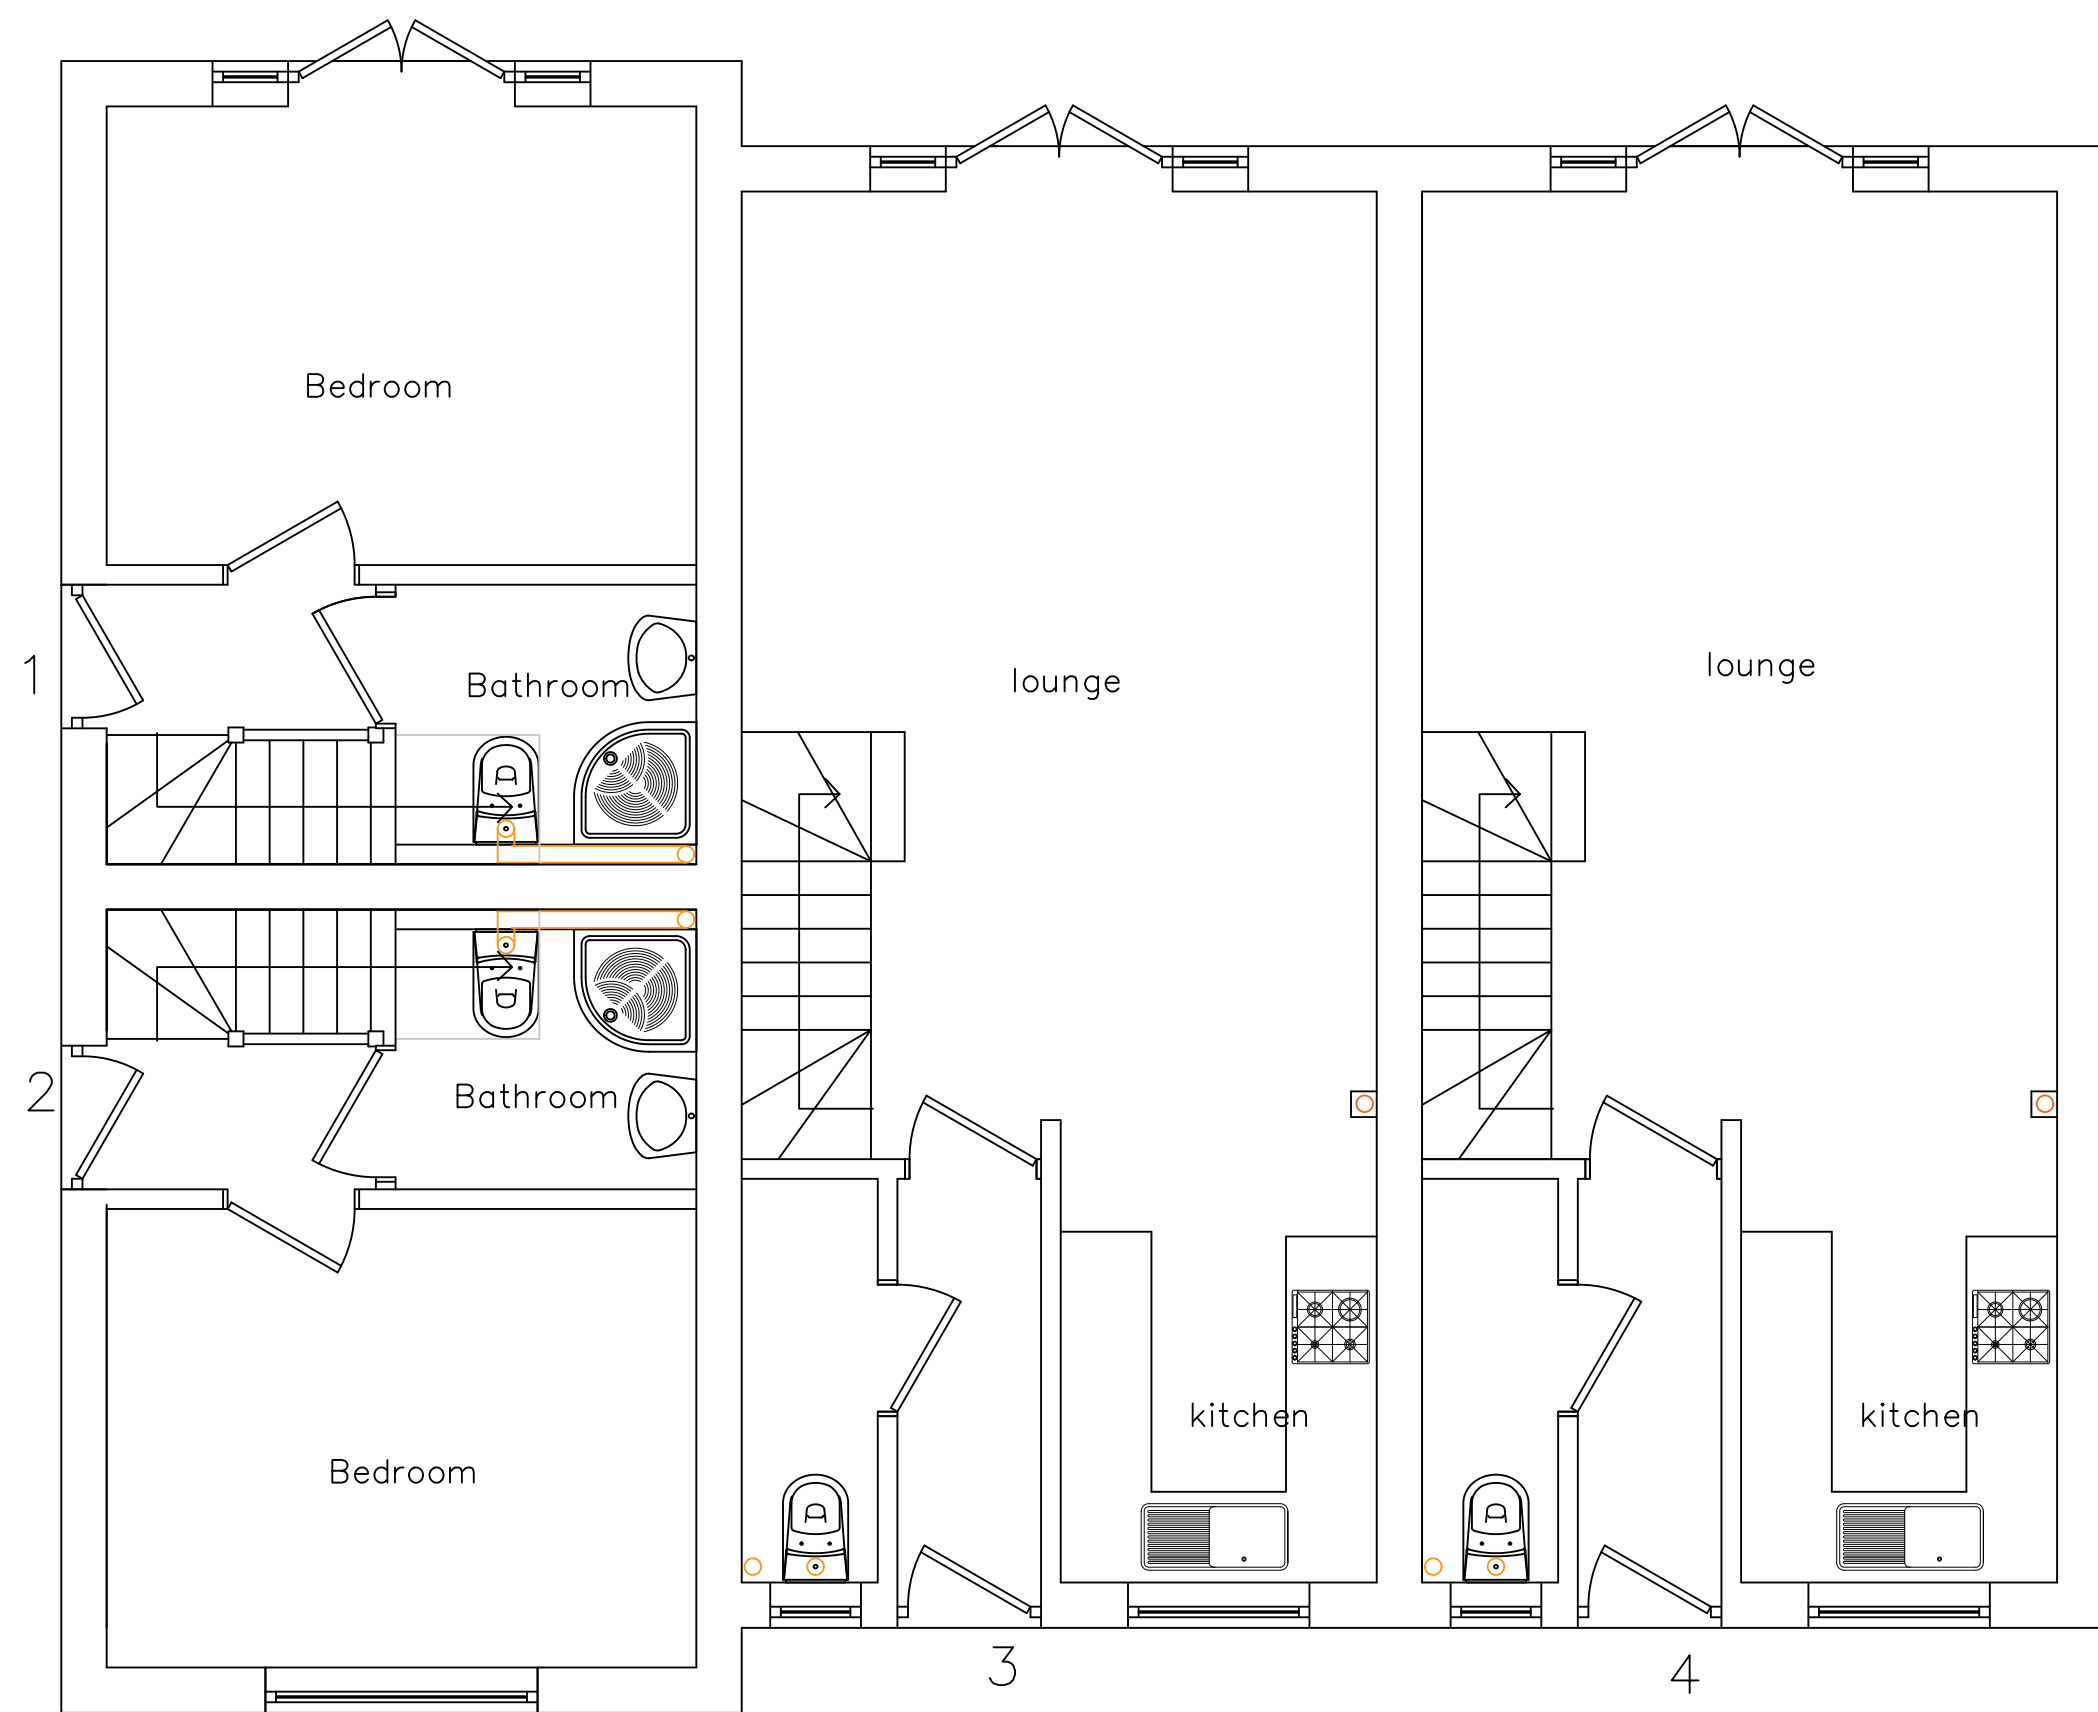

Ground Floor Plan

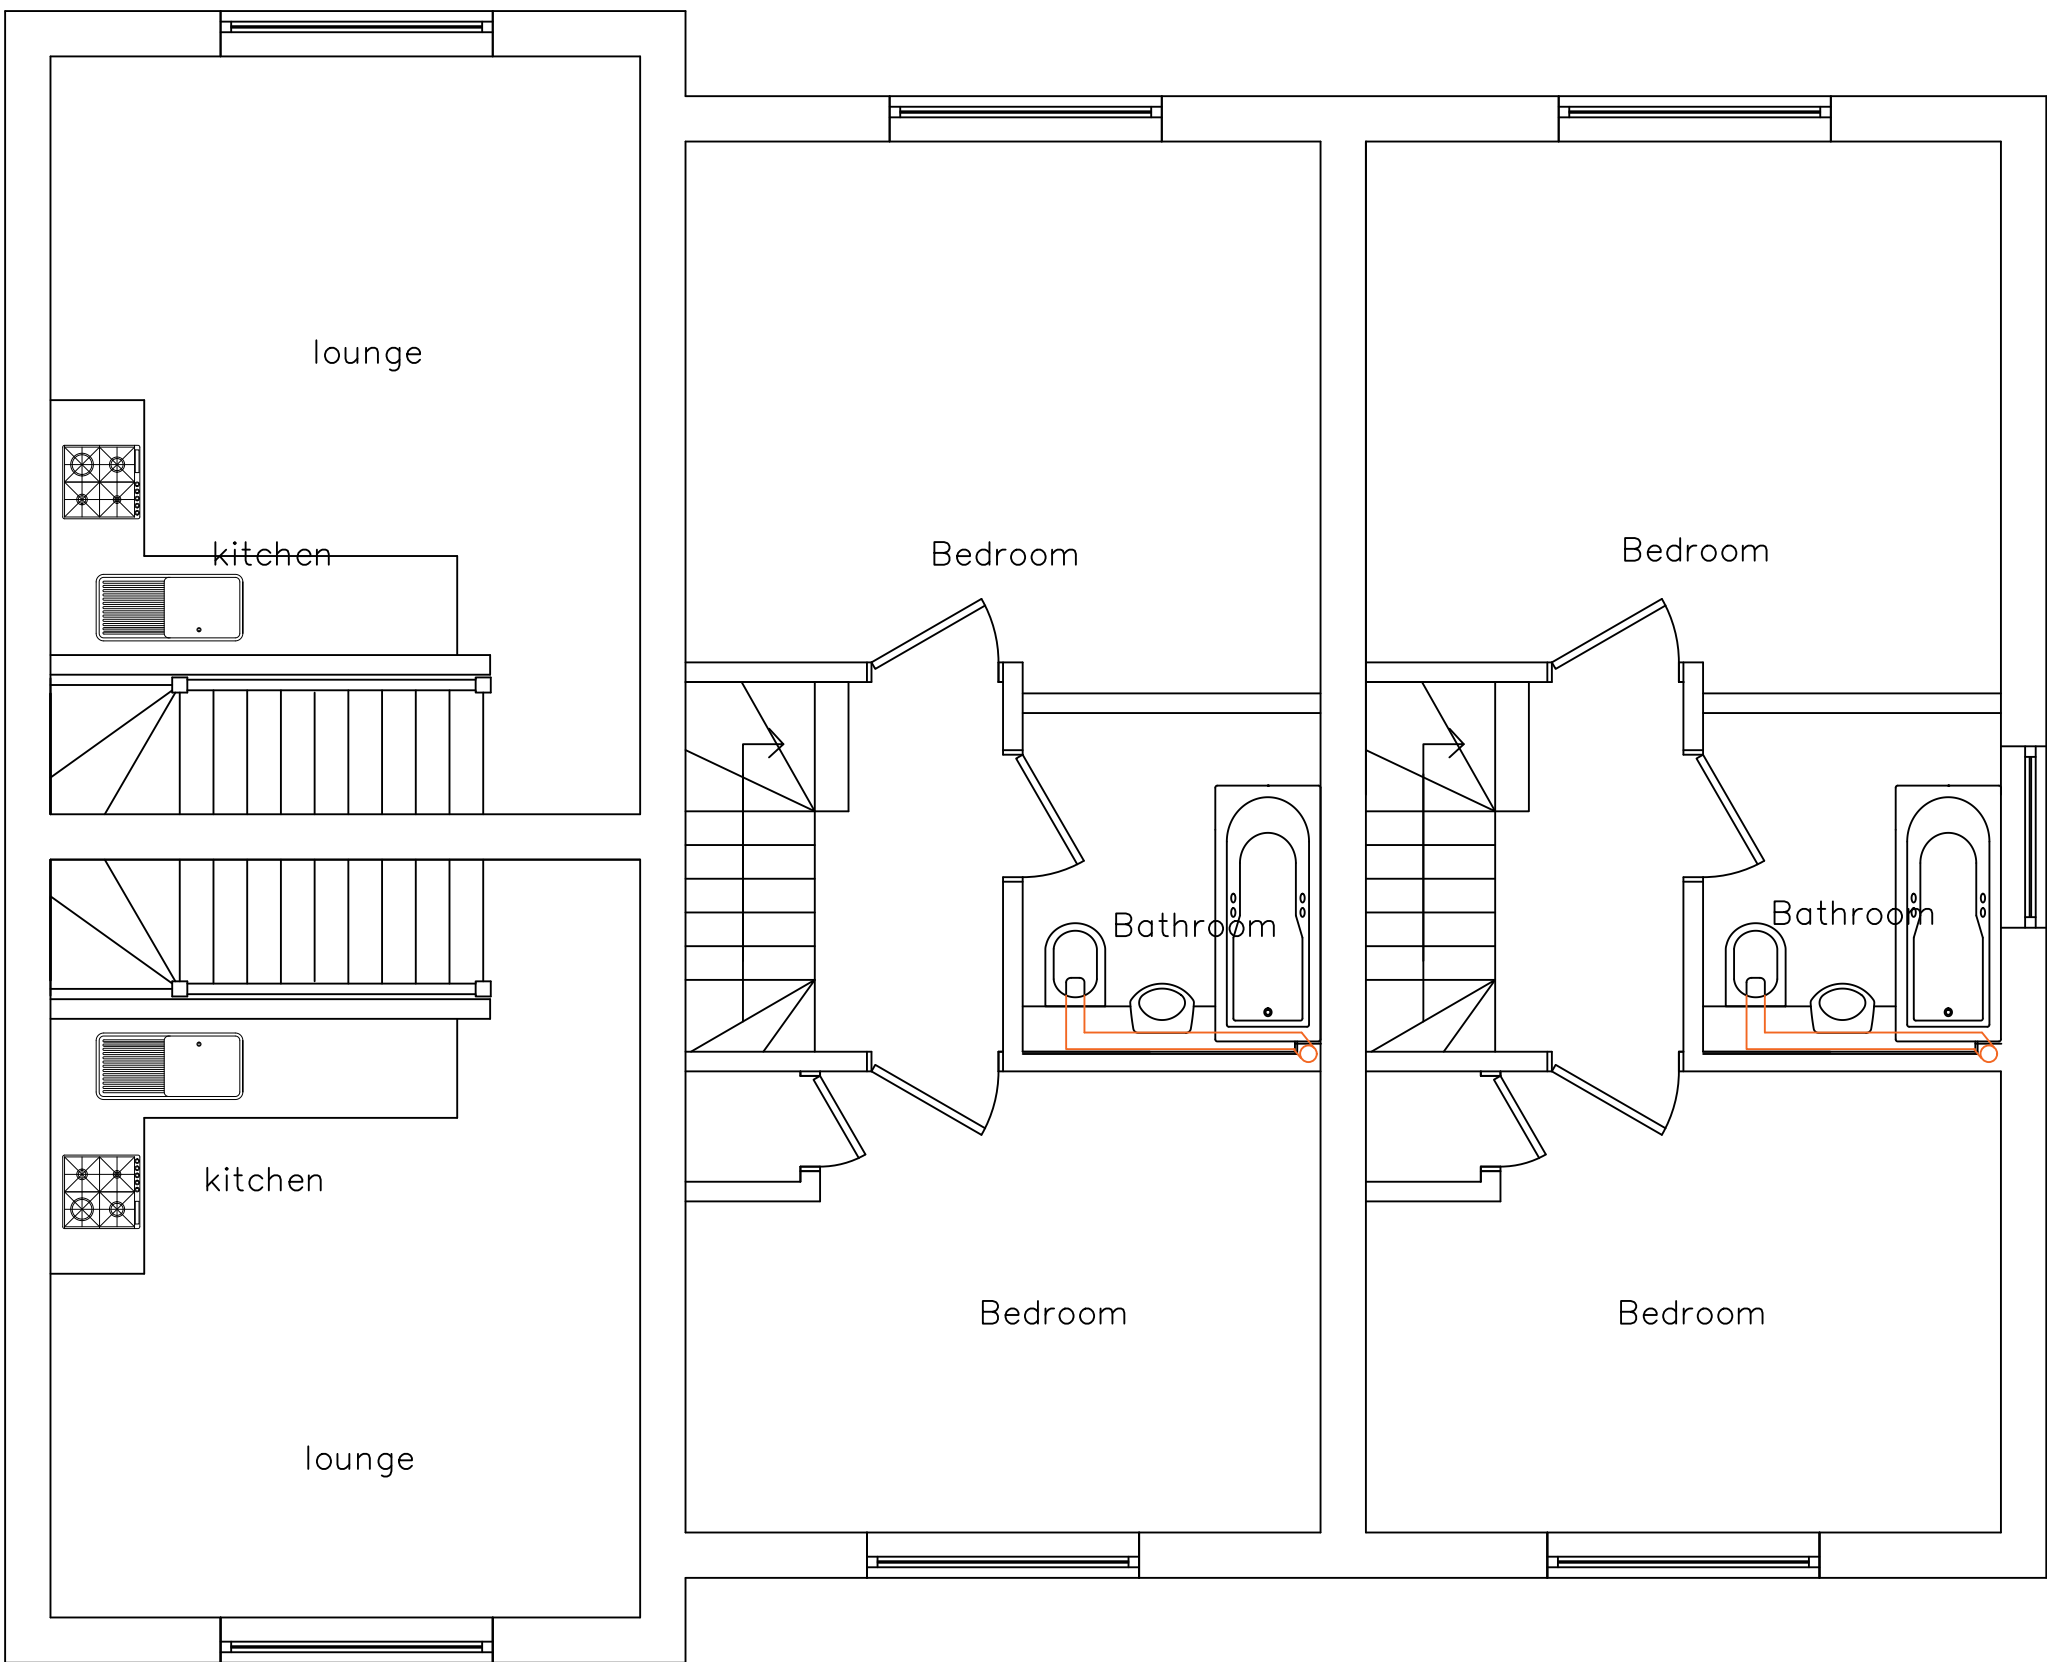

First Floor Plan

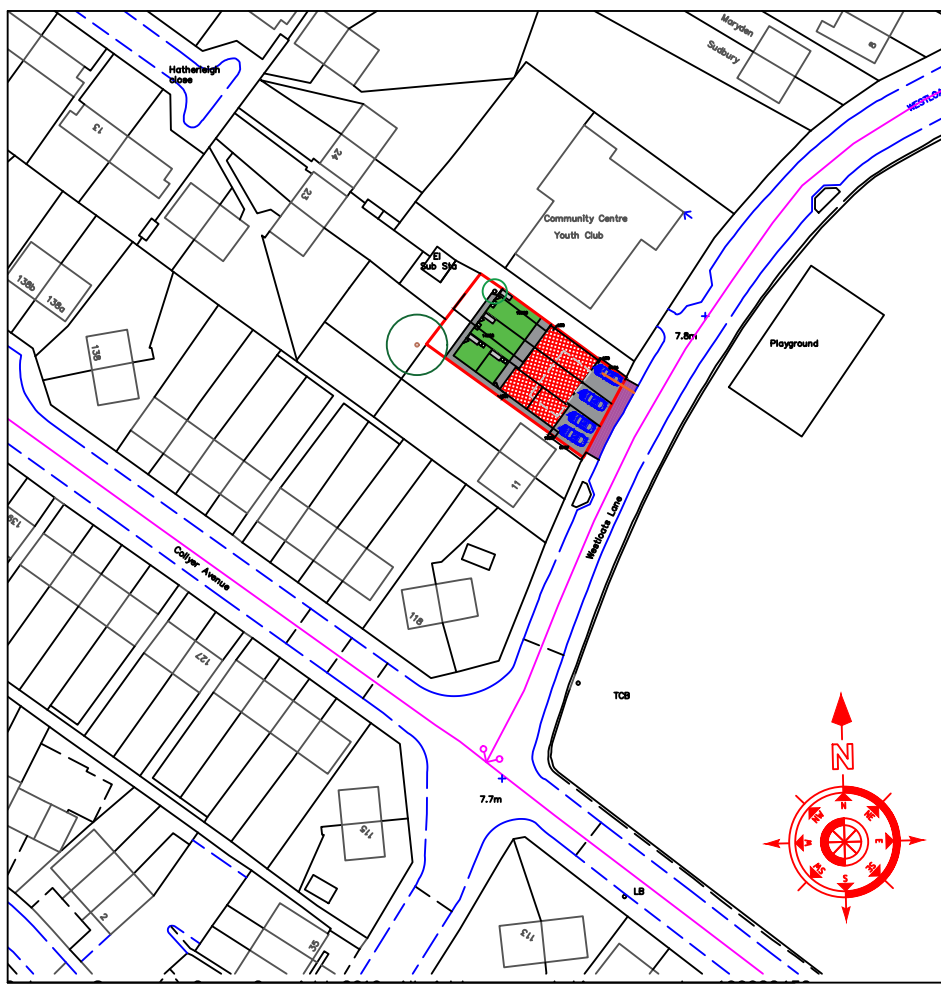

Location Plan 1 : 1250

General Notes

No.	Revision/Issue	Date

Firm Name and Address
Orchard Enterprises Southern Ltd
32 Dorset Road
Bognor Regis
West Sussex
PO21 2DU
Tel 01243 868681
Mob 07740 516328

Project Name and Address
Proposed plans and elevations at :
9 Westlofts Lane
Bognor Regis
West Sussex
PO21 5JZ

Project Proposed plans and elevations	Sheet
Date 30th April 2018	2
Scale 1 : 100 & 1 : 50	