


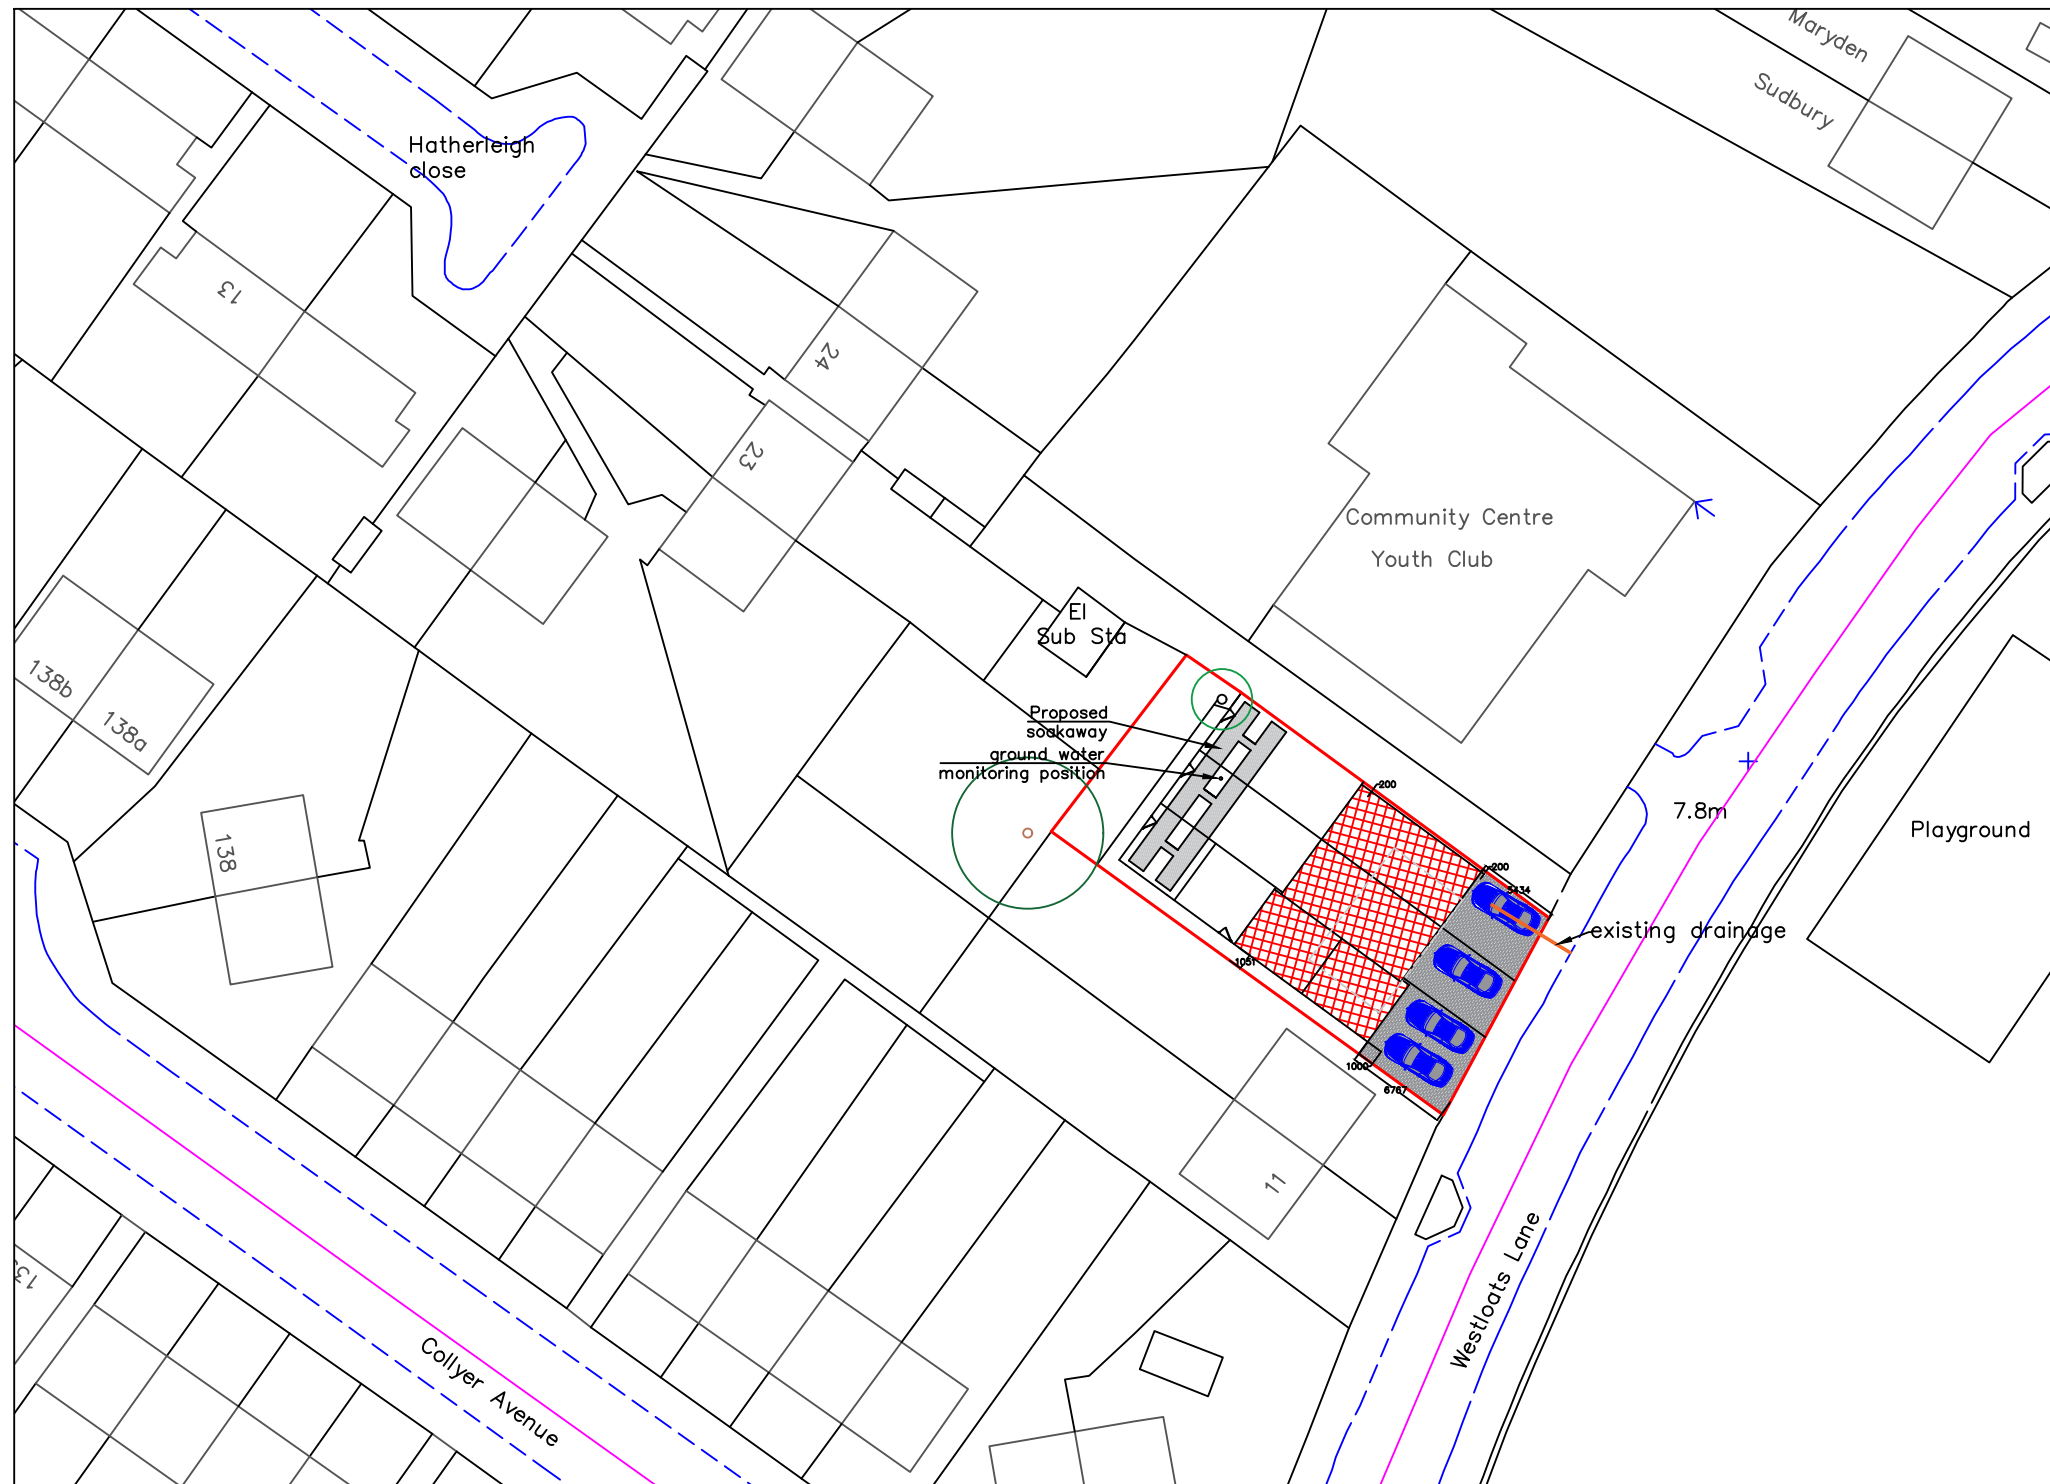

Block Plan 1 : 500

General Notes

No.	Revision/Issue	Date

Firm Name and Address
 Orchard Enterprises Southern Ltd
 32 Dorset Road
 Bognor Regis
 West Sussex
 PO21 2DU
 Tel 01243 868681
 Mob 07740 516328

Project Name and Address
 site plan at
 9 Westloats Lane
 Bognor Regis
 West Sussex
 PO21 5JZ

Project Proposed soakaway Plan	Sheet 4
Date 13th May 2020	
Scale 1 : 500	