


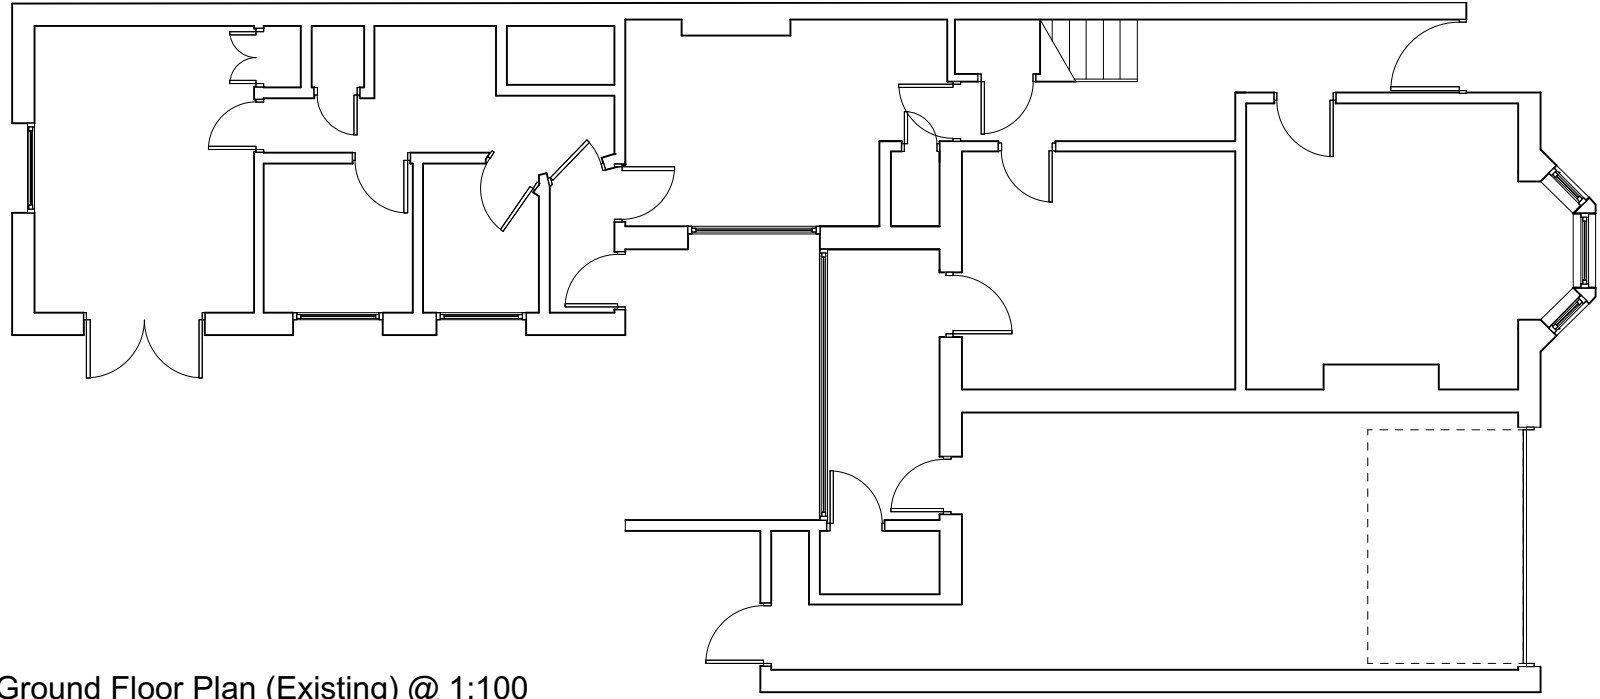


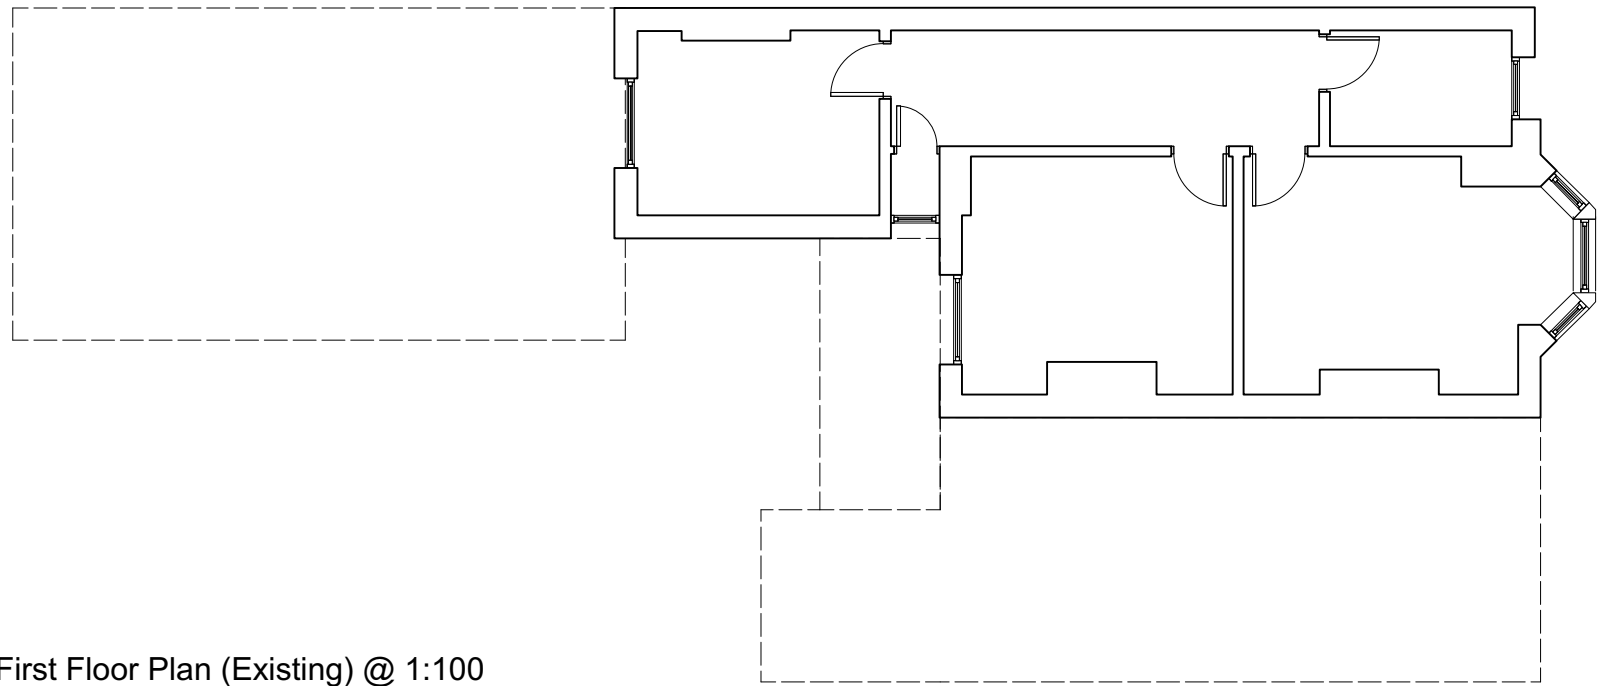

Ground Floor Plan (Existing) @ 1:100

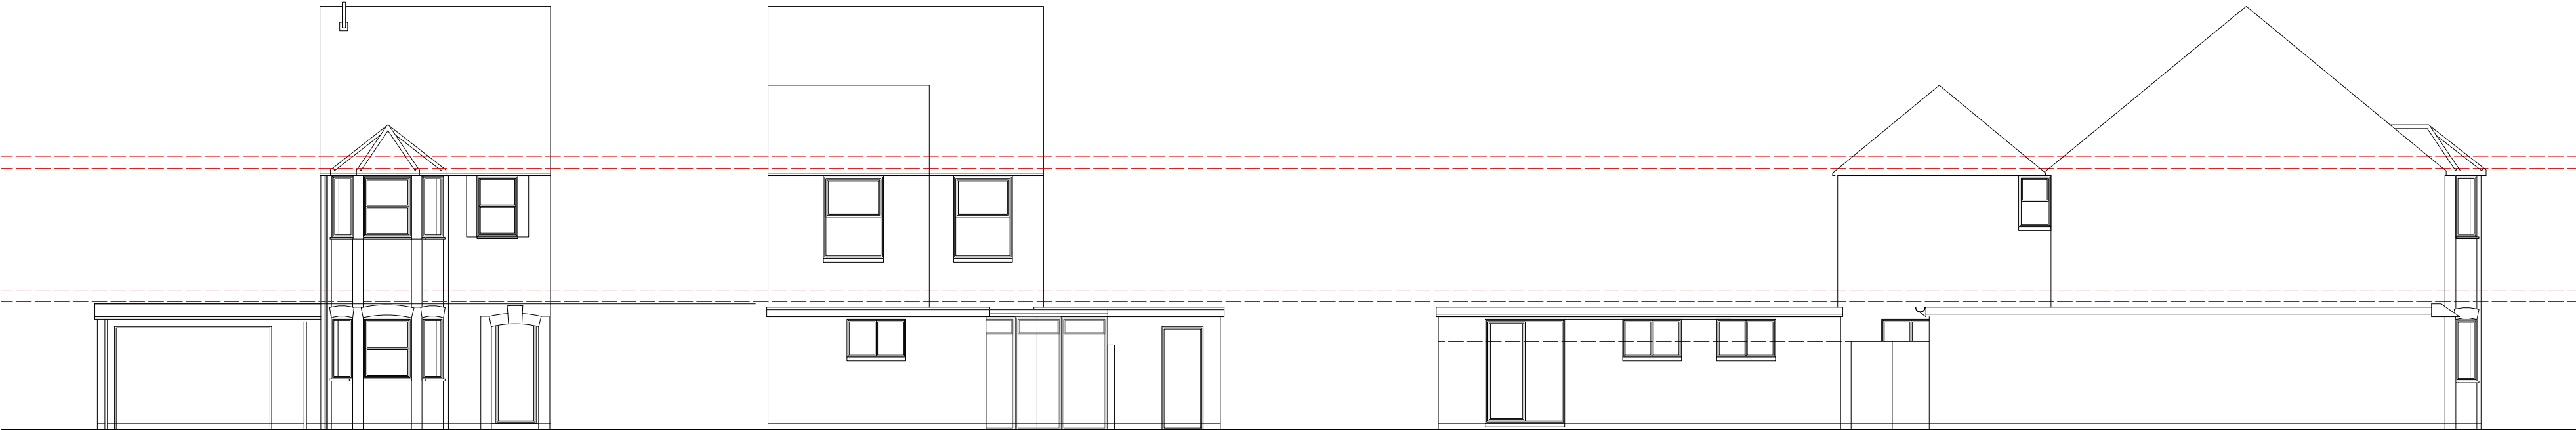

First Floor Plan (Existing) @ 1:100

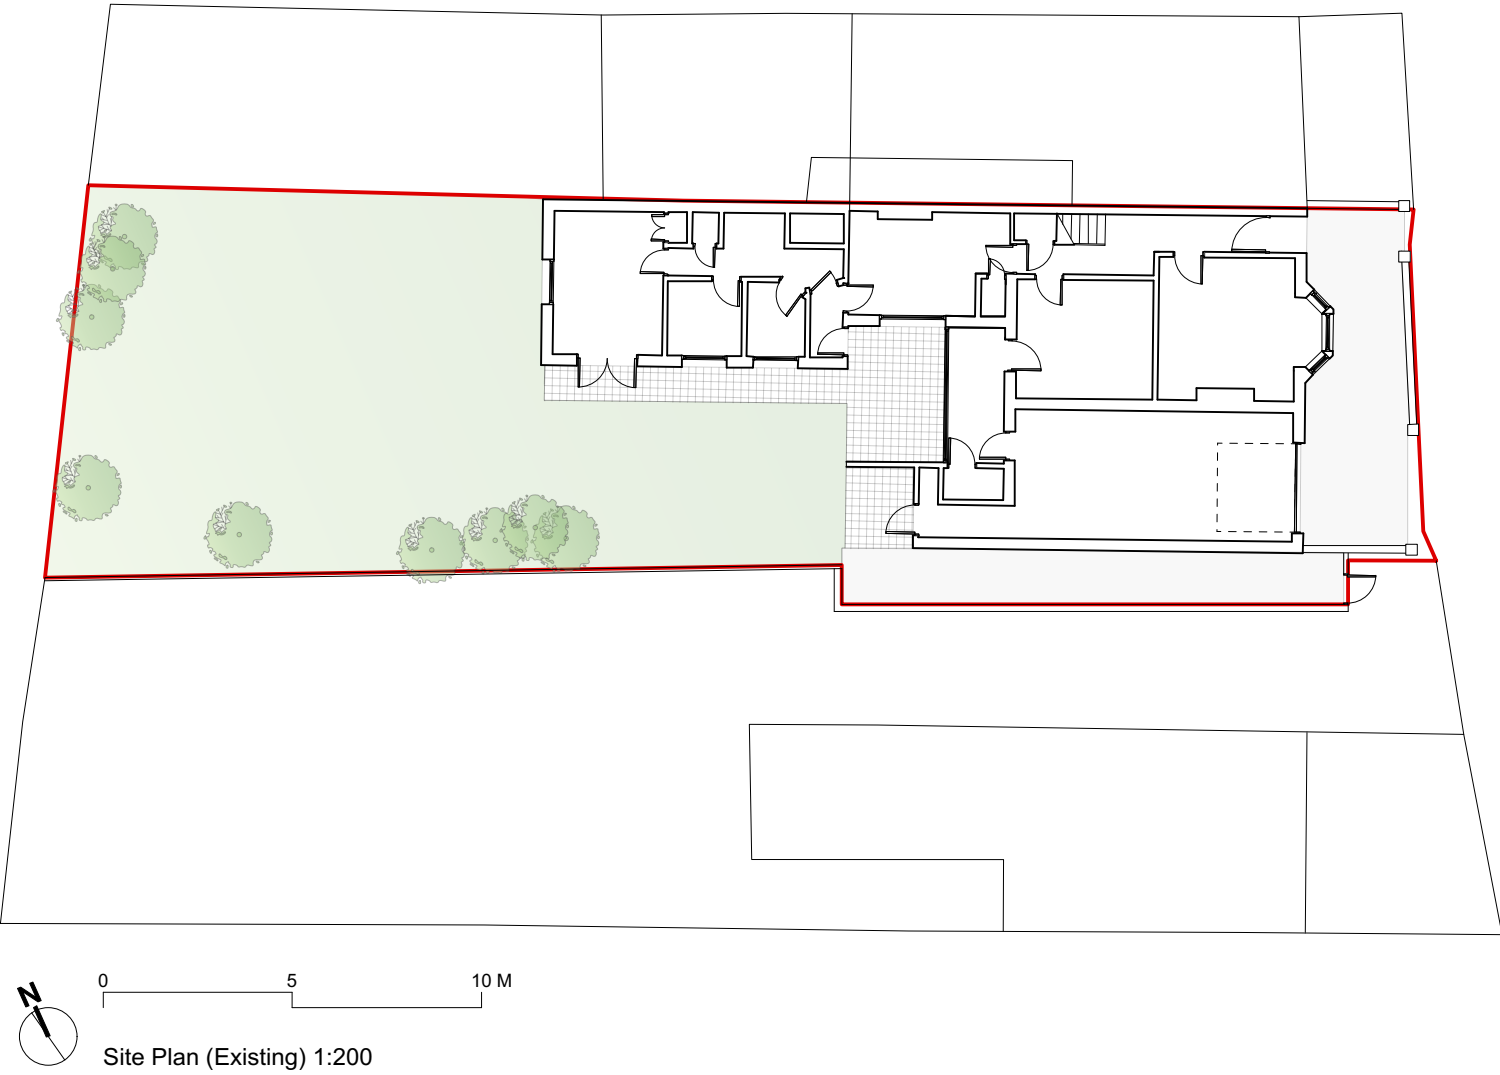

East Elevation (Existing) 1:100

West Elevation (Existing) 1:100

South Elevation (Existing) 1:100

|                           |             |
|---------------------------|-------------|
| Job Title                 | 0222 TP/HR  |
| Drawing                   |             |
| Survey Drawings           |             |
| Scale:1:100 & Various@ A1 |             |
| Drg.No.                   | ADS-001-S * |
| Drawn by:                 | NJH         |
| Issued to:                | Client      |
| Status:                   | Planning    |
| Date                      | 06.06.18    |