



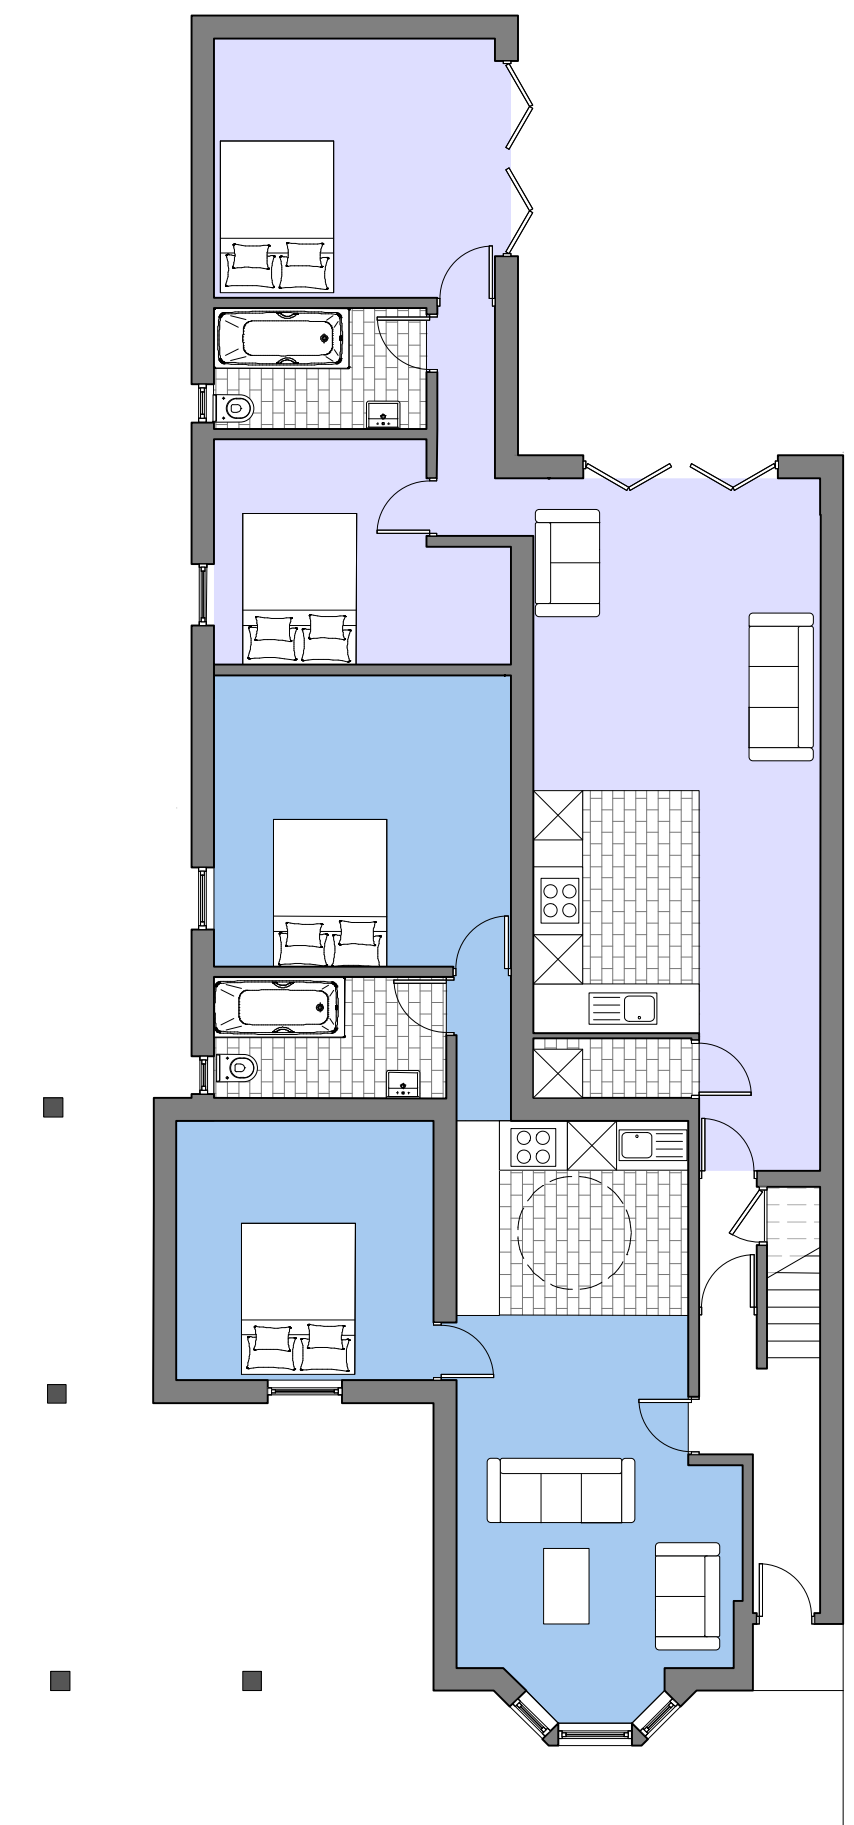


Ground Floor Plan (Proposed) @ 1:100

2 x 2 bed 3 person 61sqm & 66 sqm
(DCLG MS= 61 sqm)

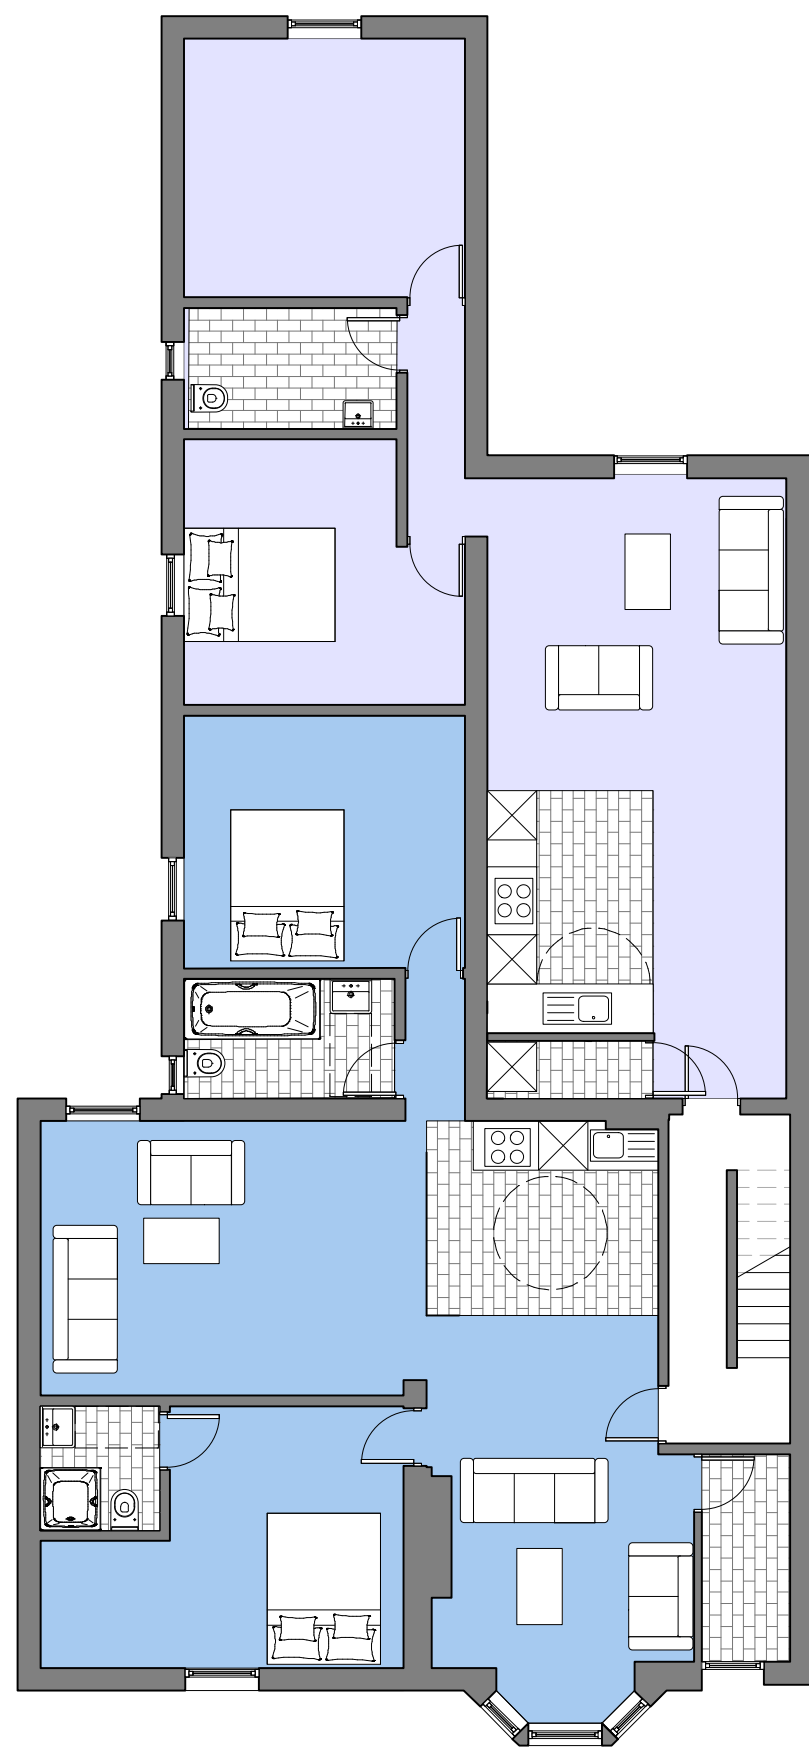

First Floor Plan (Proposed) @ 1:100

2 x 2 bed 3 person 85sqm & 66 sqm
(DCLG MS= 61 sqm)

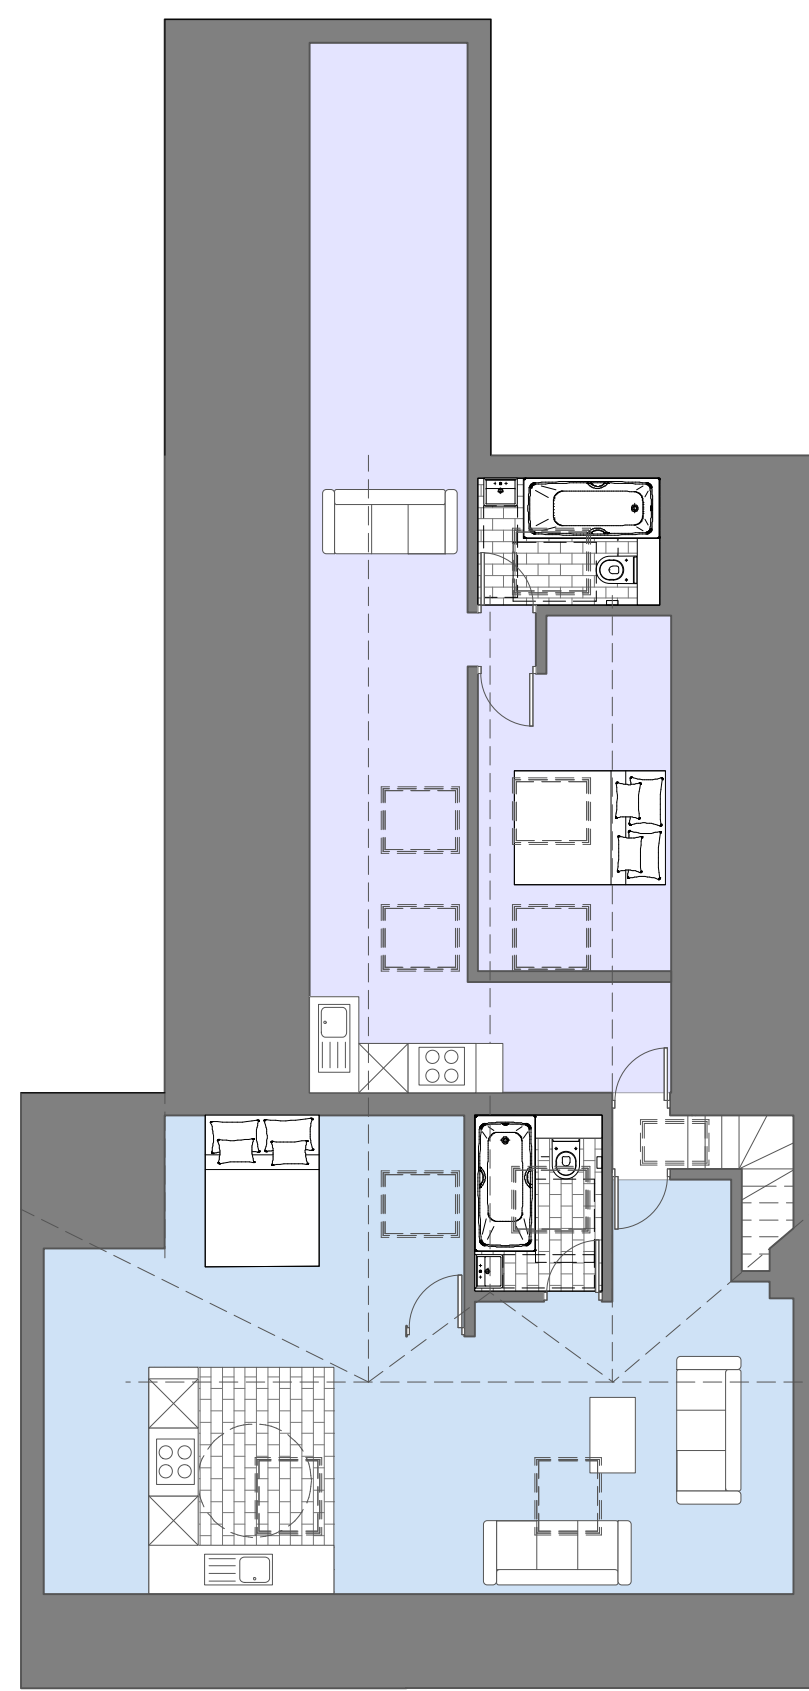

Second Floor Plan (Proposed) @ 1:100

2 x 1 bed 2 person 59sqm & 51 sqm
(DCLG MS= 50 sqm)




Site Plan 1:500 (showing right to light plan)



Site Plan (Proposed) 1:200



Location Plan 1:1250

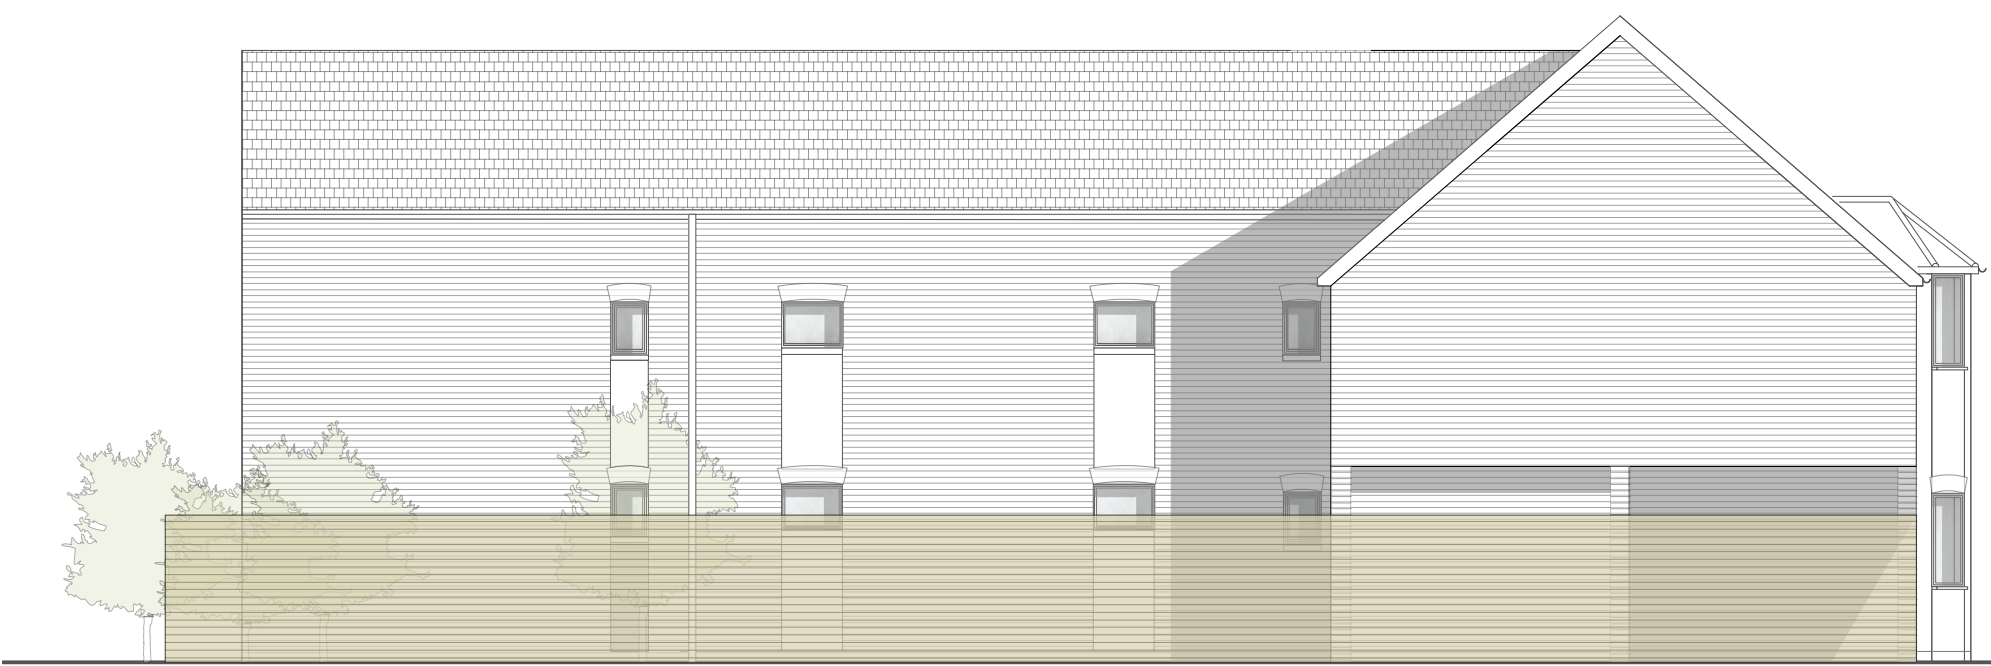


South Elevation (Proposed) @ 1:100



East Elevation (Proposed) @ 1:100



West Elevation (Proposed) @ 1:100

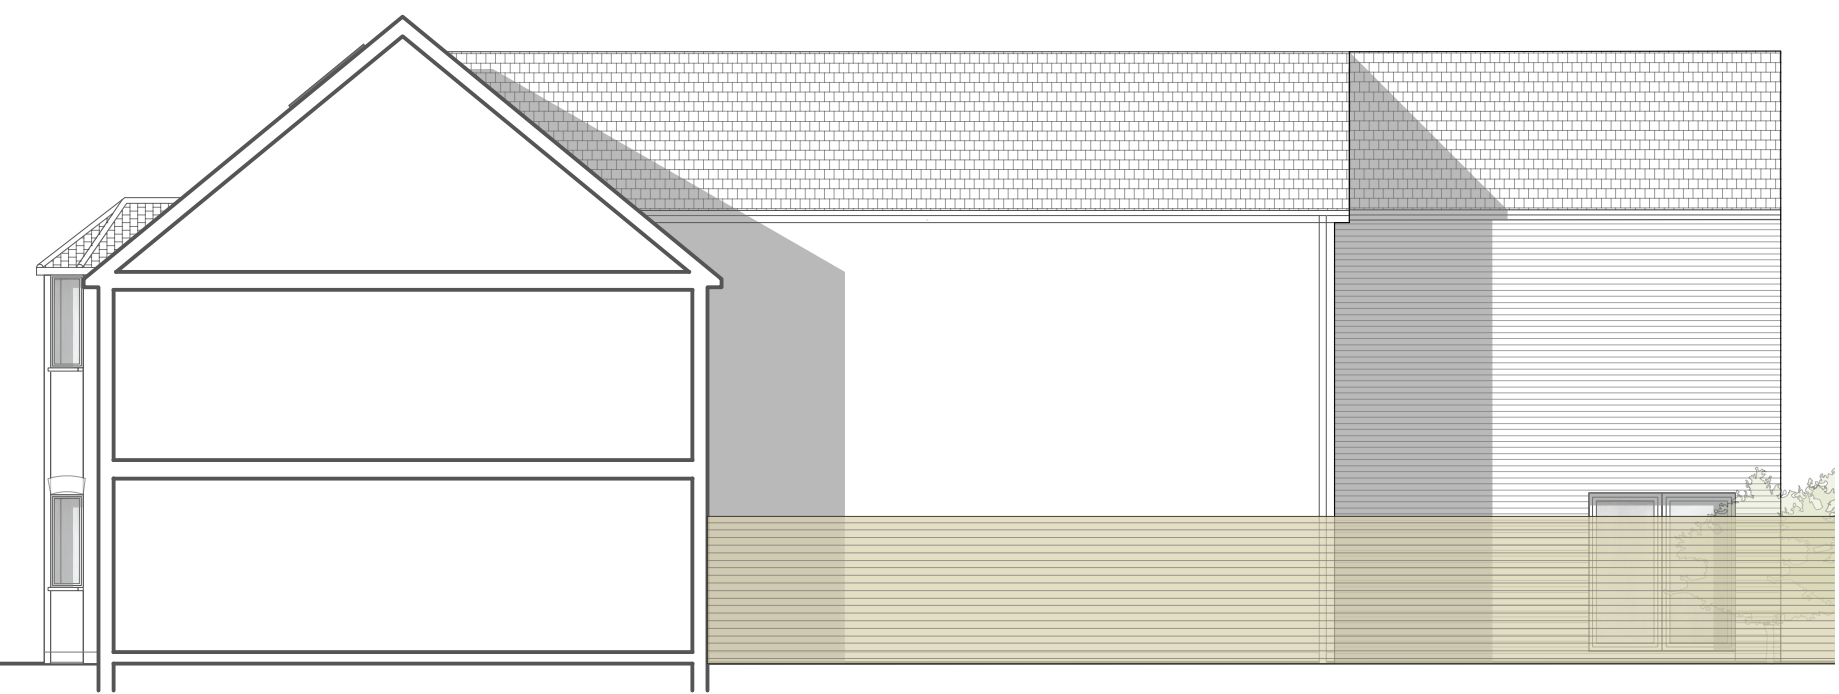

North Elevation (Proposed) @ 1:100

Rev I Revised 03.07 NJH
Rev H Revised 28.03 NJH
Rev G Revised 27.03 NJH
Rev F Revised 24.03 NJH
Rev E Furniture 04.02 NJH
Rev D Sweep & Impact 07.01 NJH
Rev C Design Amendments 05.12 NJH
Rev B Design Amendments 05.12 NJH
Rev A Design Amendments 05.12 NJH

Job Title 0222 TP/HR

Drawing

Planning Proposed

Scale:1:100 & Various@ A1

Drg.No. ADS-002-P I

Drawn by: NJH

Issued to: Client/LA

Status: Planning

Date 03.07.19

ADS
architectural design services
Southam, Hampshire 07712 31625