


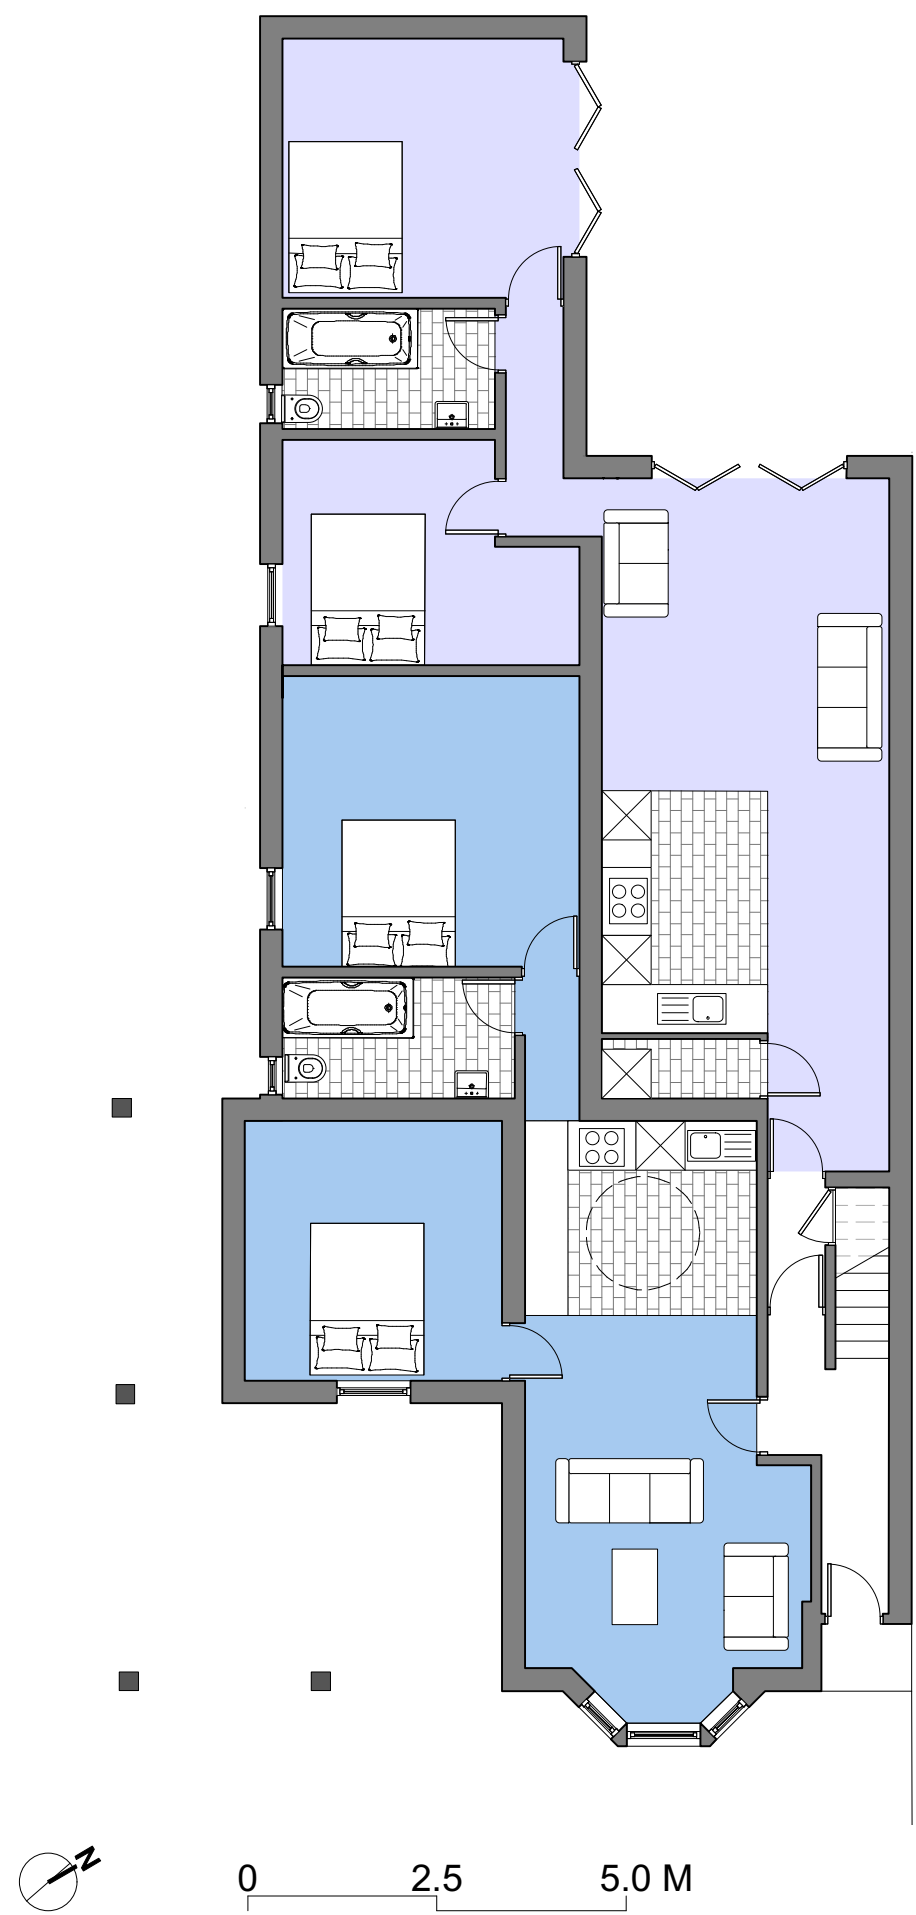
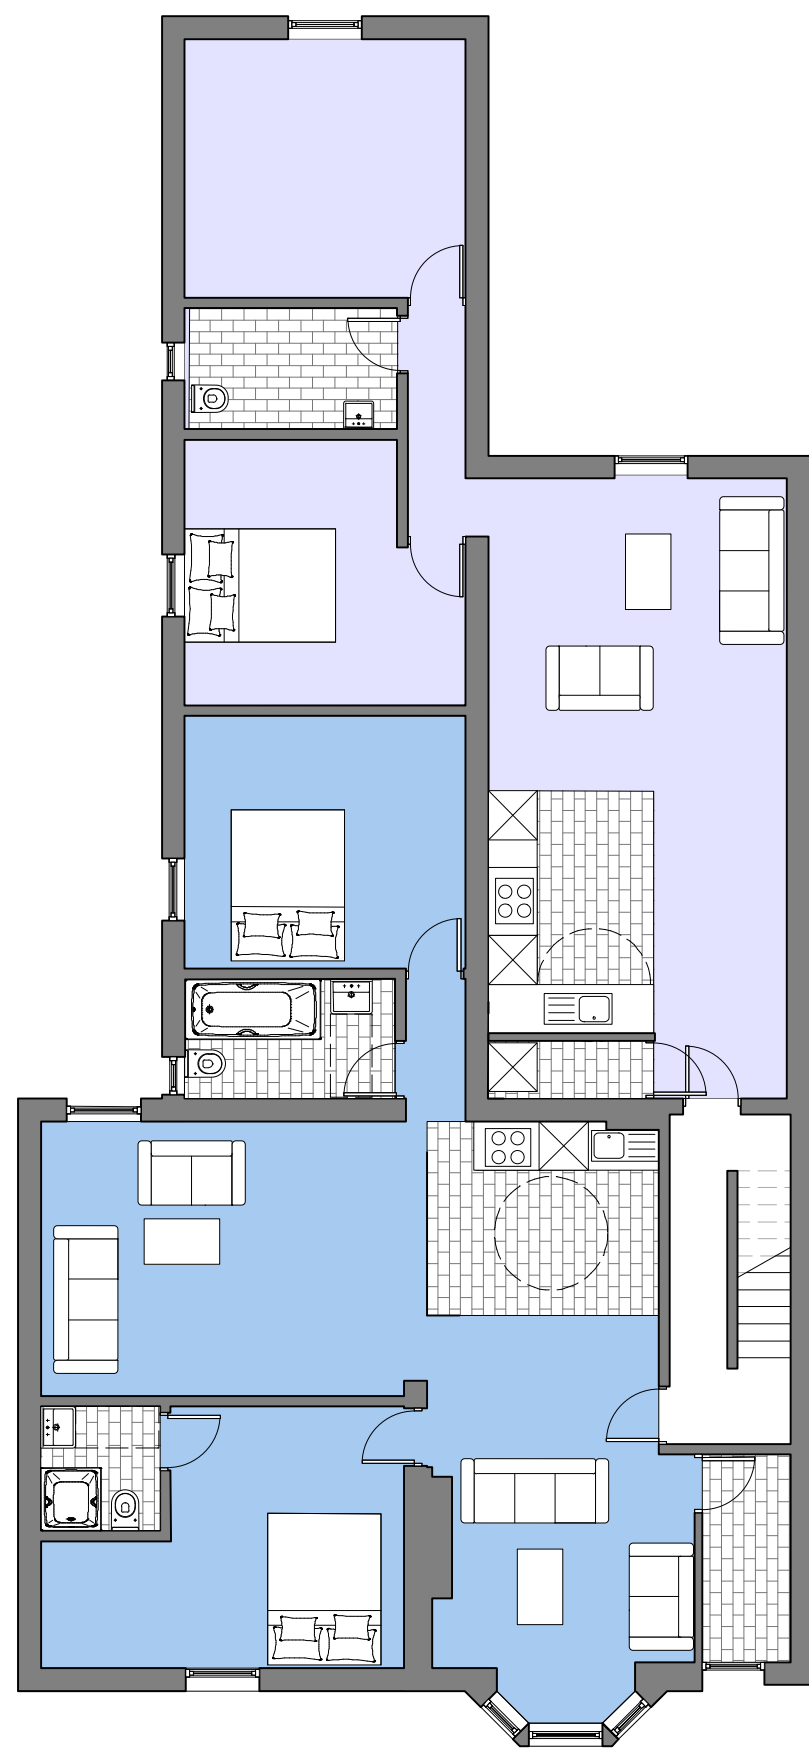


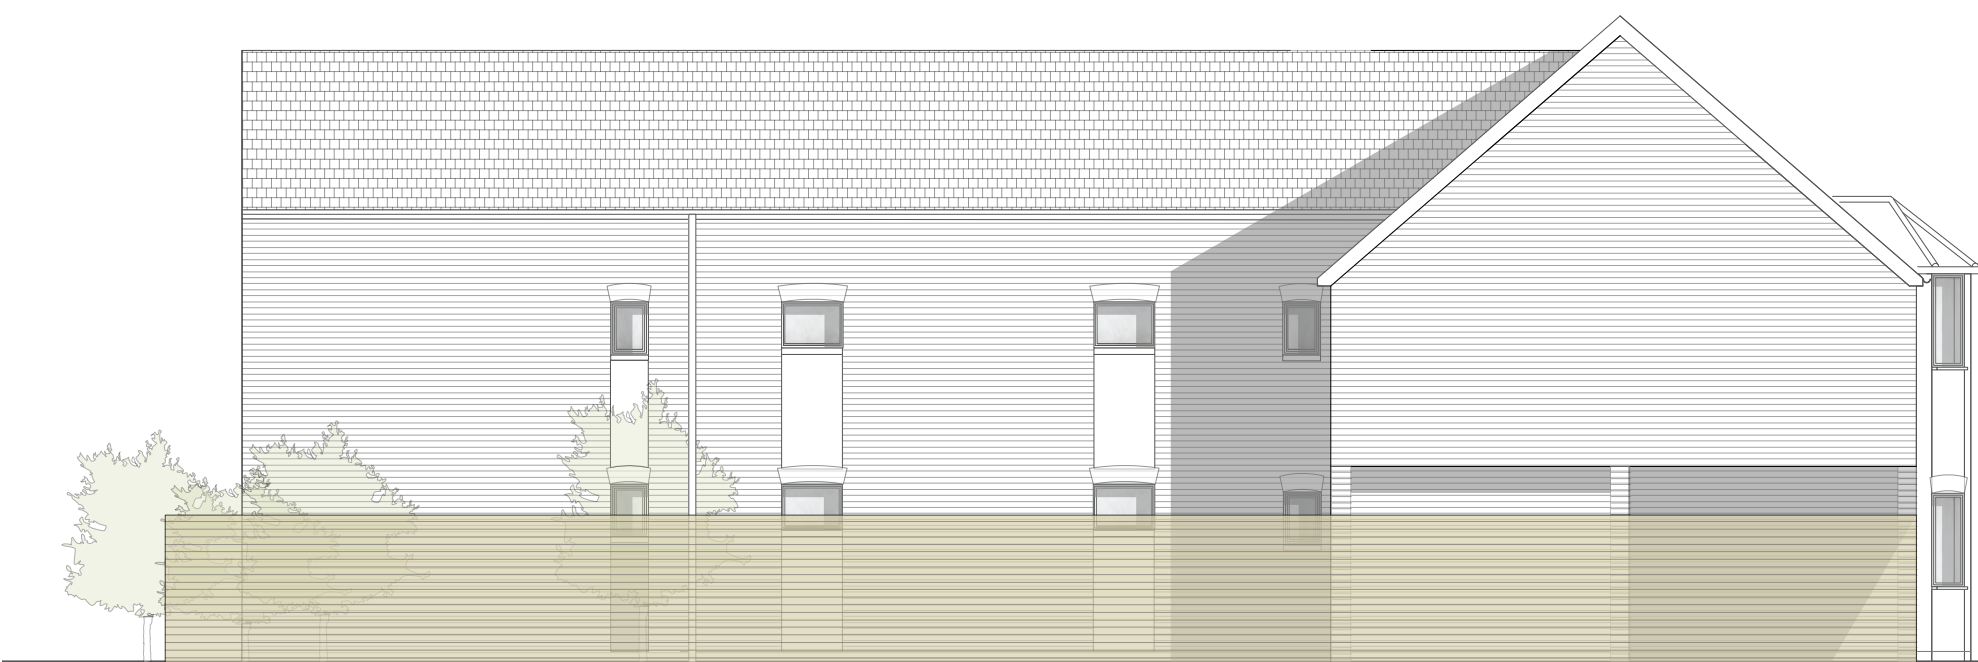

Ground Floor Plan (Proposed) @ 1:100  
2 x 2 bed 3 person 61sqm & 66 sqm  
(DCLG MS= 61 sqm)

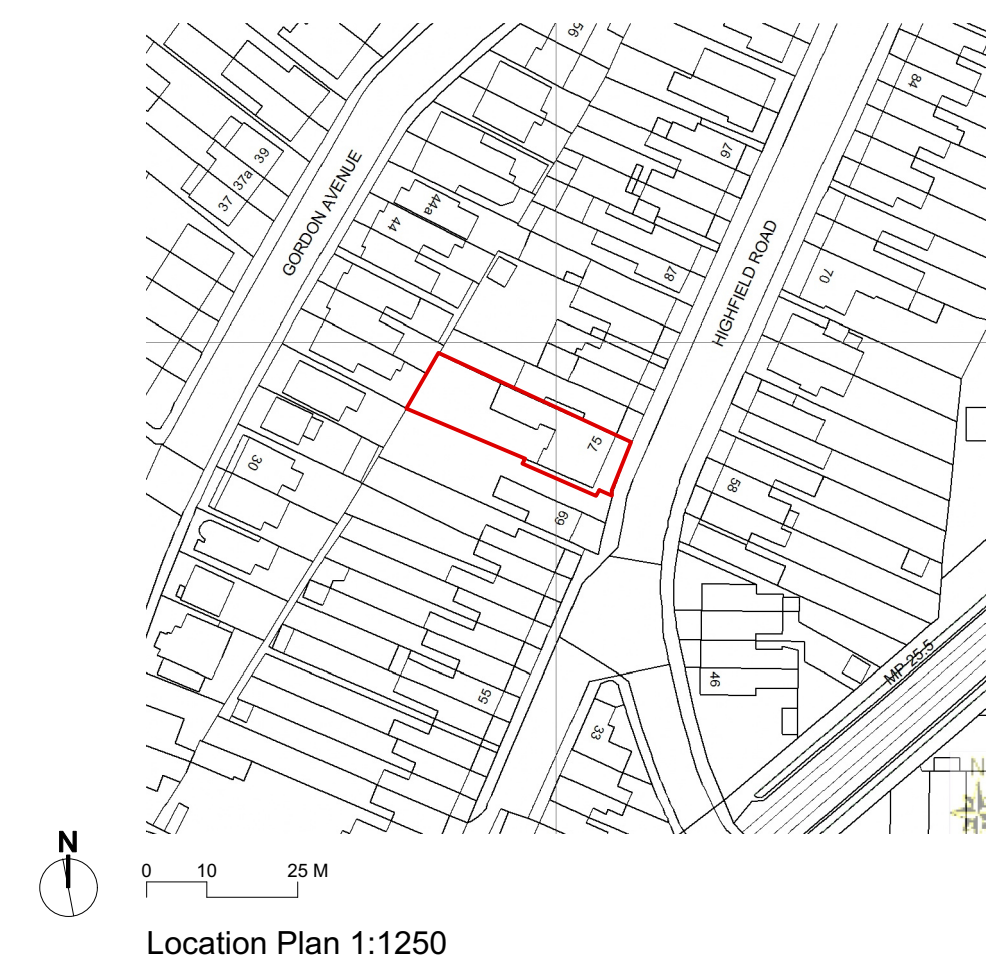

First Floor Plan (Proposed) @ 1:100  
2 x 2 bed 3 person 85sqm & 66 sqm  
(DCLG MS= 61 sqm)

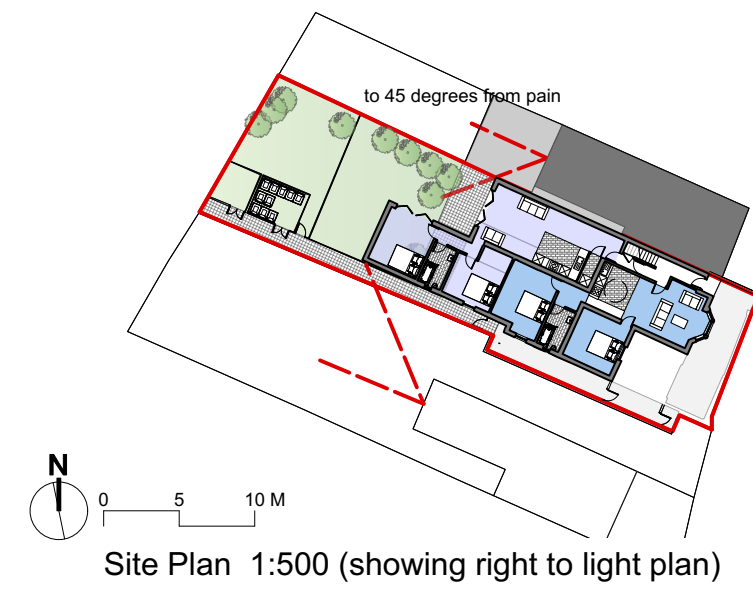


South Elevation (Proposed) @ 1:100



East Elevation (Proposed) @ 1:100



West Elevation (Proposed) @ 1:100

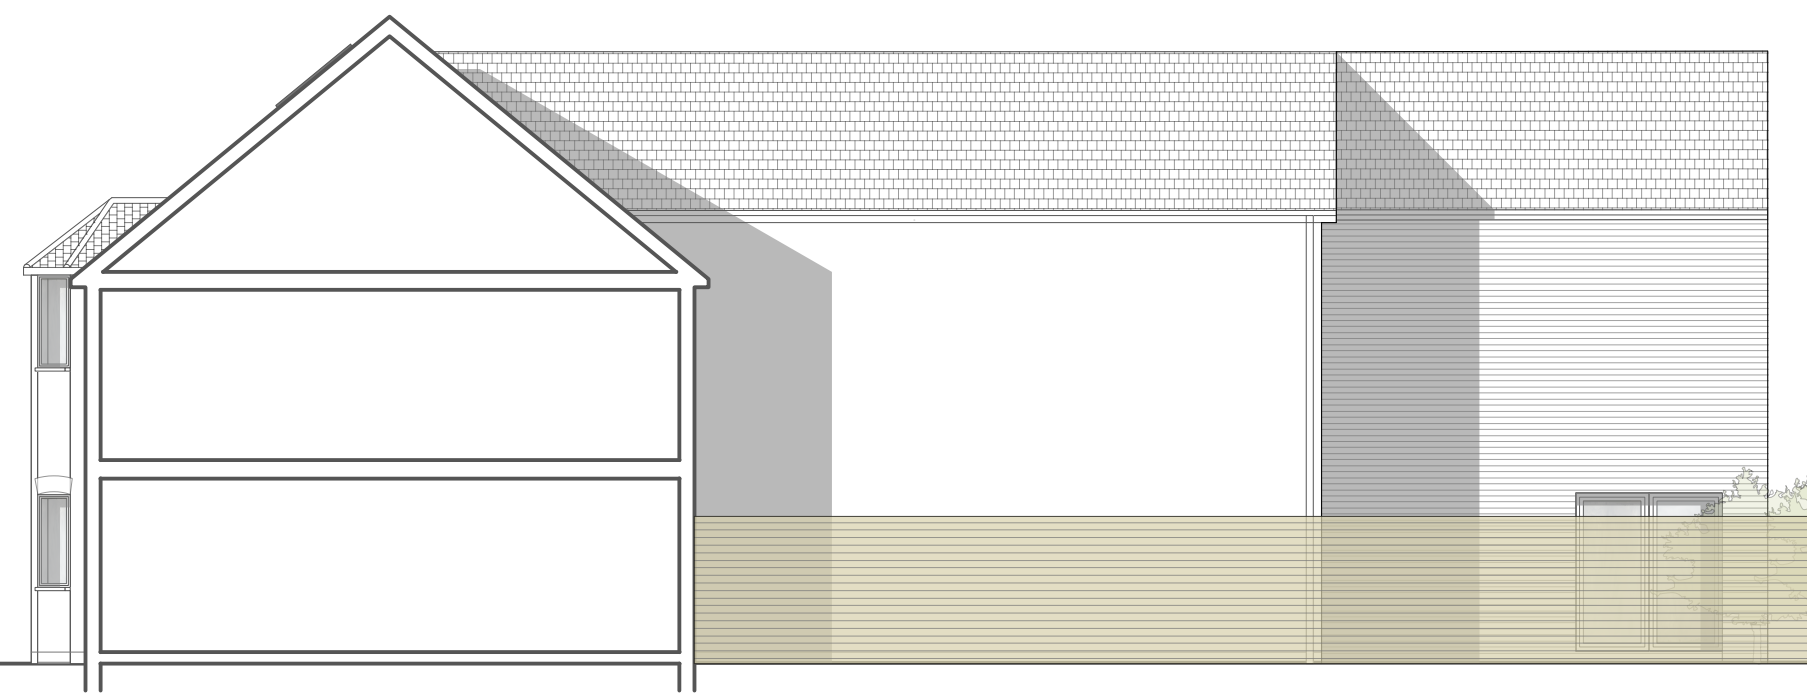

North Elevation (Proposed) @ 1:100

|                           |             |
|---------------------------|-------------|
| Rev J Revised             | 09.07 NJH   |
| Rev I Revised             | 03.07 NJH   |
| Rev H Revised             | 28.03 NJH   |
| Rev G Revised             | 27.03 NJH   |
| Rev F Revised             | 24.03 NJH   |
| Rev E Furniture           | 04.02 NJH   |
| Rev D Sweep & Impact      | 07.01 NJH   |
| Rev C Design Amendments   | 05.12 NJH   |
| Rev B Design Amendments   | 05.12 NJH   |
| Rev A Design Amendments   | 05.12 NJH   |
| Job Title                 | 0222 TP/HR  |
| Drawing                   |             |
| Planning Proposed         |             |
| Scale:1:100 & Various@ A1 |             |
| Drg.No.                   | ADS-002-P I |
| Drawn by:                 | NJH         |
| Issued to:                | Client/LA   |
| Status:                   | Planning    |
| Date                      | 03.07.19    |