




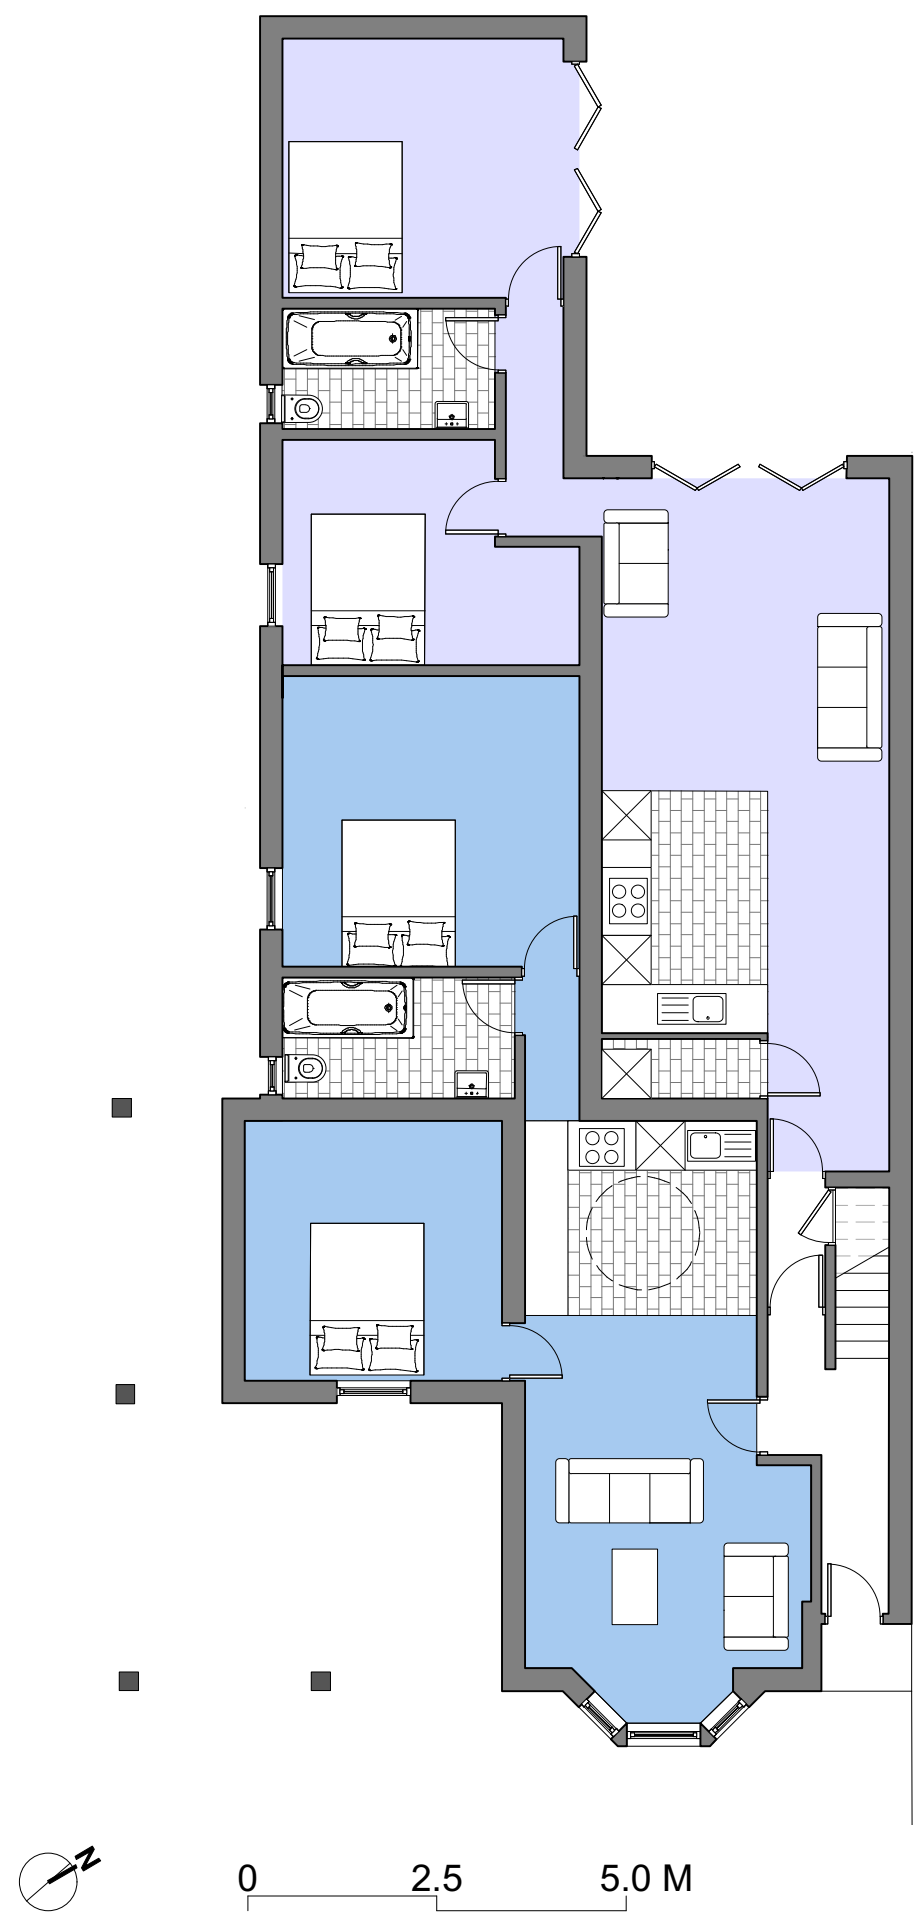

Ground Floor Plan (Proposed) @ 1:100
2 x 2 bed 3 person 61sqm & 66 sqm
(DCLG MS= 61 sqm)

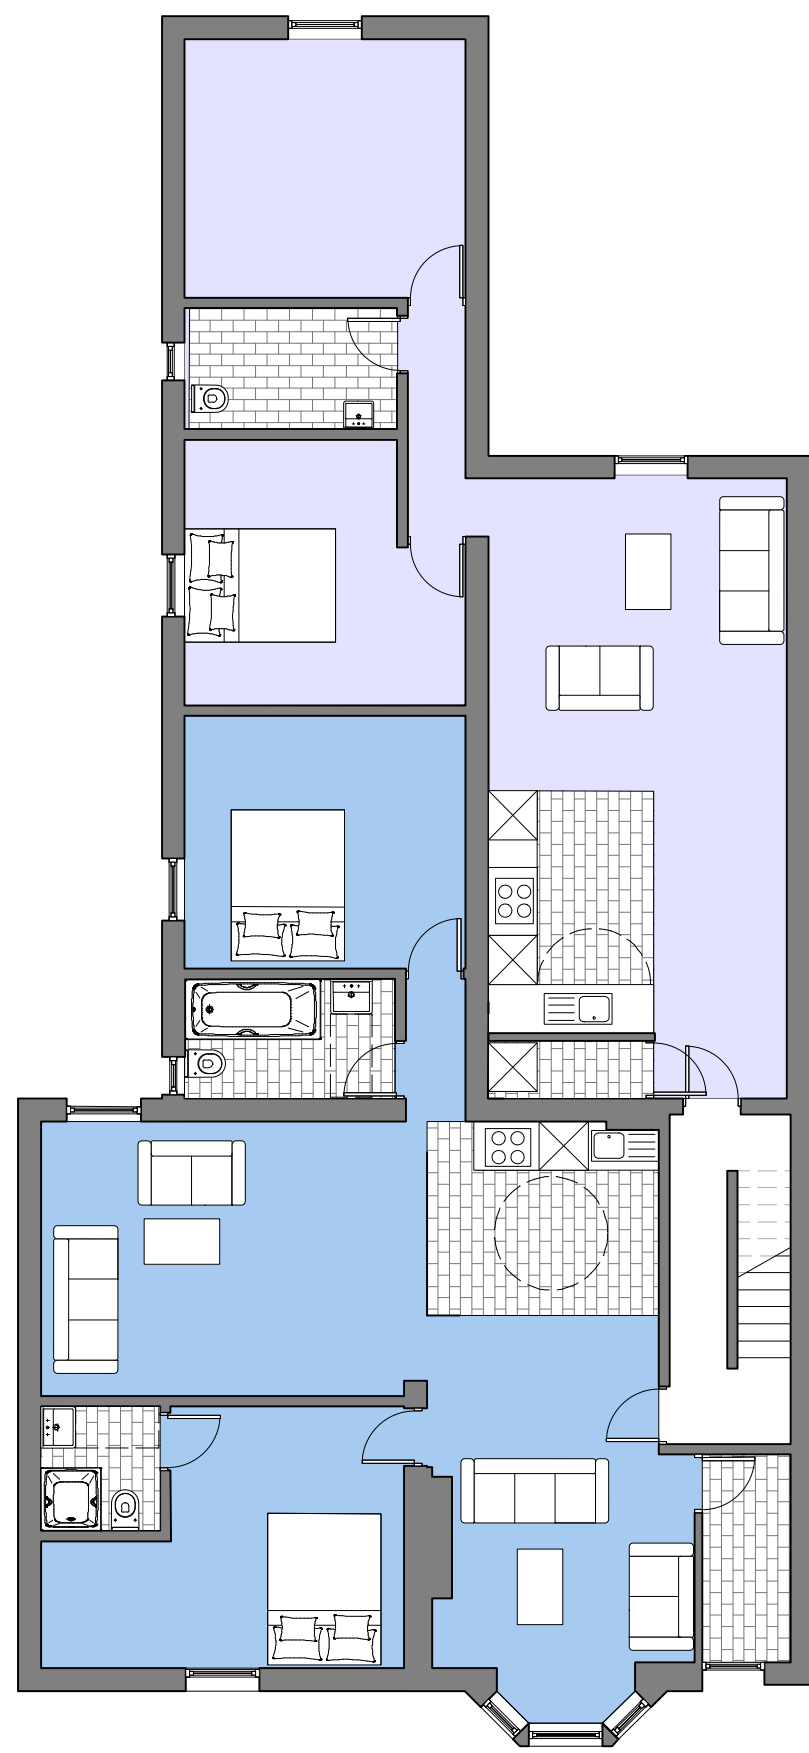


First Floor Plan (Proposed) @ 1:100
2 x 2 bed 3 person 85sqm & 66 sqm
(DCLG MS= 61 sqm)

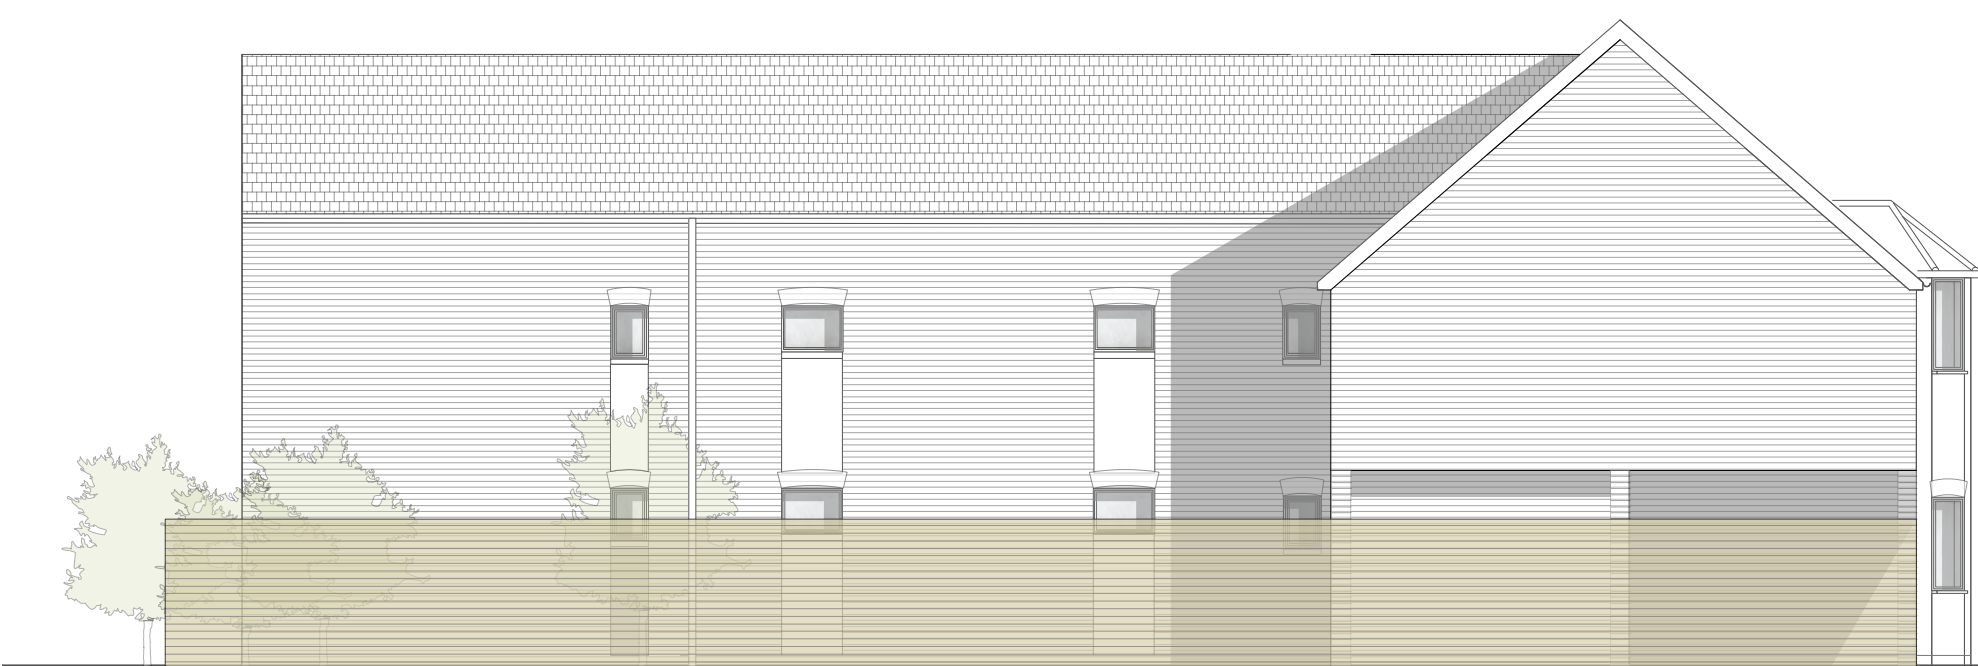


South Elevation (Proposed) @ 1:100



East Elevation (Proposed) @ 1:100

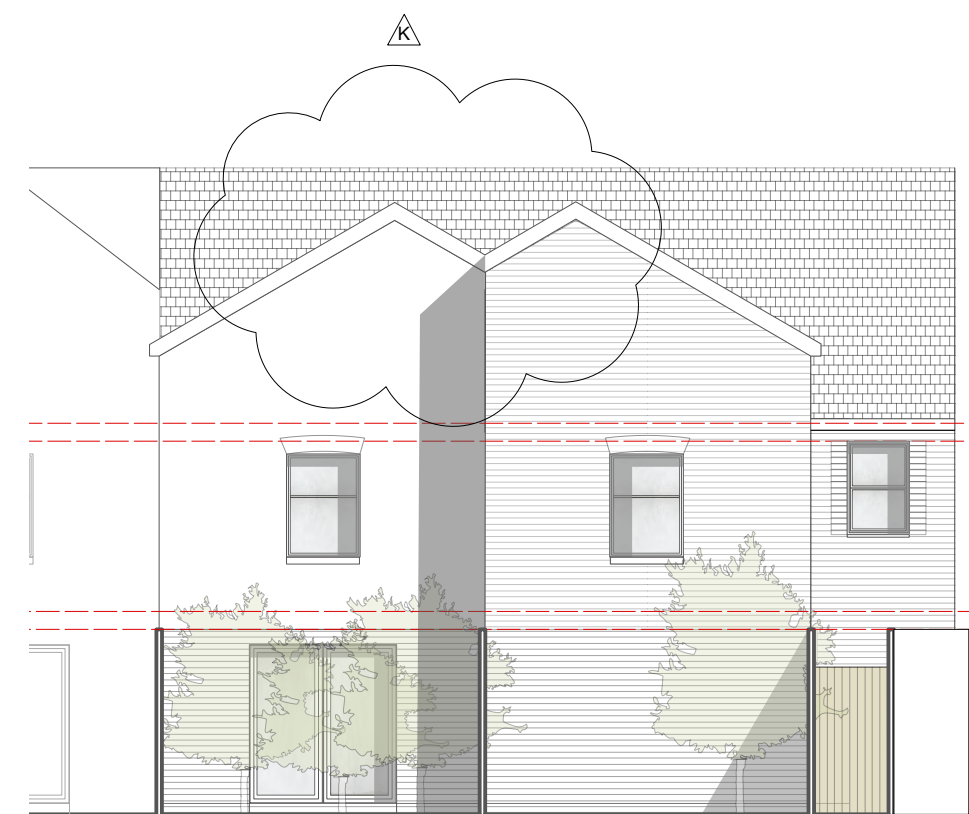

West Elevation (Proposed) @ 1:100

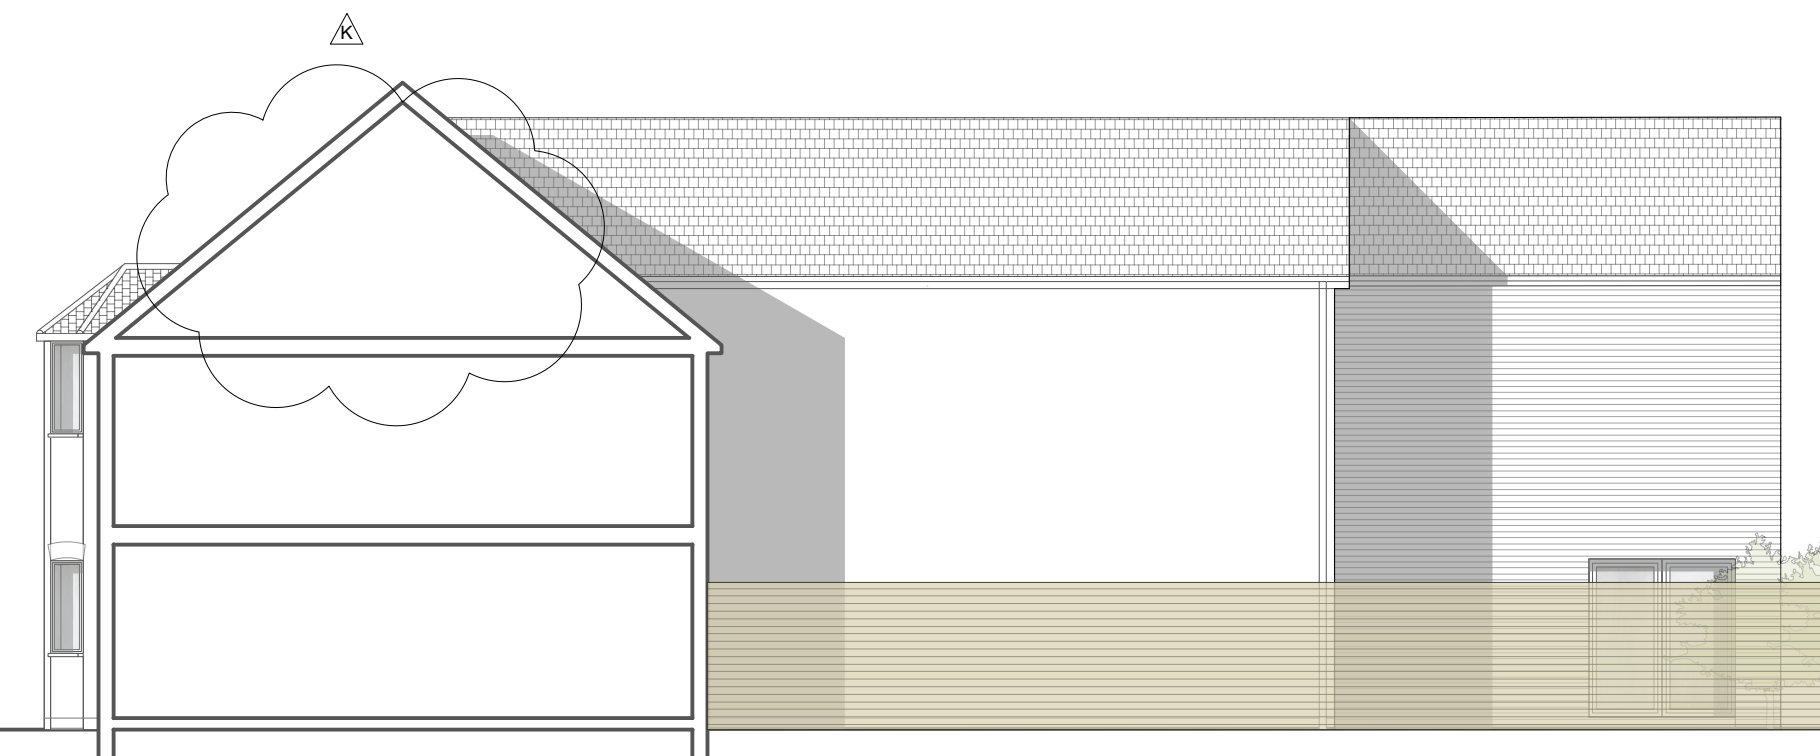

North Elevation (Proposed) @ 1:100

Rev K Revised	16.09 NJH
Rev J Revised	09.07 NJH
Rev I Revised	03.07 NJH
Rev H Revised	28.03 NJH
Rev G Revised	27.03 NJH
Rev F Revised	24.03 NJH
Rev E Furniture	04.02 NJH
Rev D Sweep & Impact	07.01 NJH
Rev C Design Amendments	05.12 NJH
Rev B Design Amendments	05.12 NJH
Rev A Design Amendments	05.12 NJH

Job Title 0222 TP/HR

Drawing

Planning Proposed

Scale:1:100 & Various@ A1

Drg.No. ADS-002-P K

Drawn by: NJH

Issued to: Client/LA

Status: Planning

Date 16.09.19