





EXISTING GROUND FLOOR PLAN SCALE 1:100

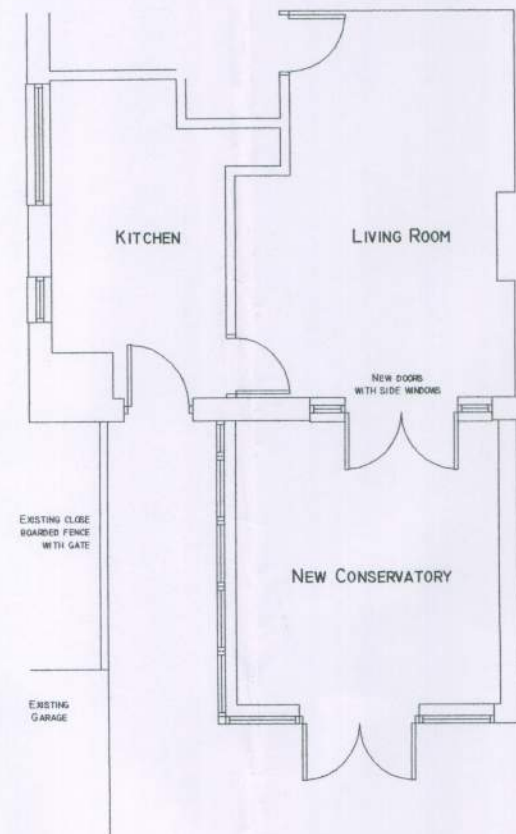


PROPOSED GROUND FLOOR PLAN SCALE 1:100




LOCATION PLAN SCALE 1:1250

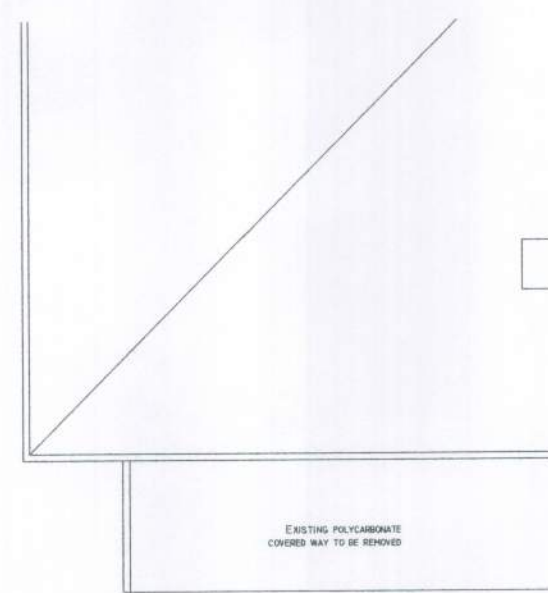


EXISTING ROOF PLAN SCALE 1:100

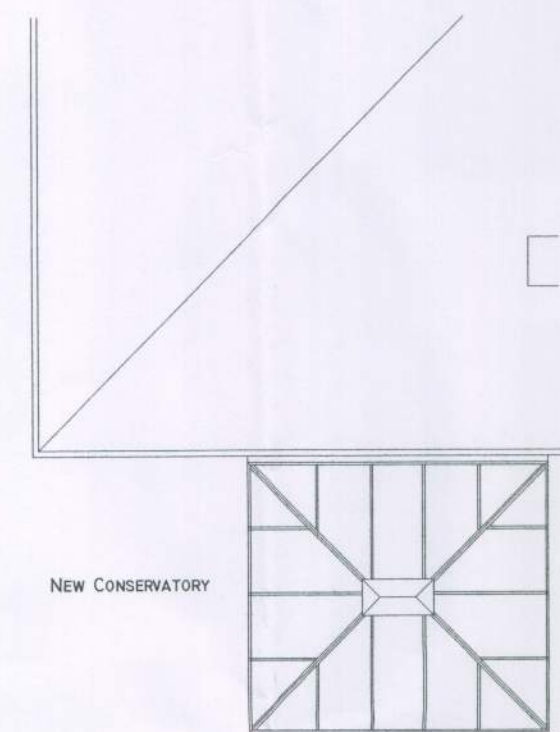


PROPOSED ROOF PLAN SCALE 1:100

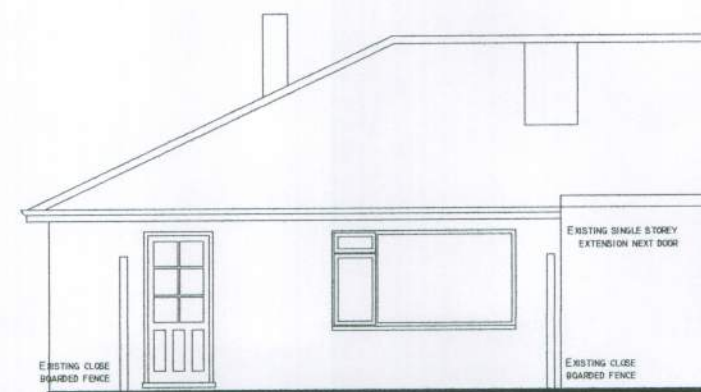


EXISTING REAR (SOUTH) ELEVATION SCALE 1:100

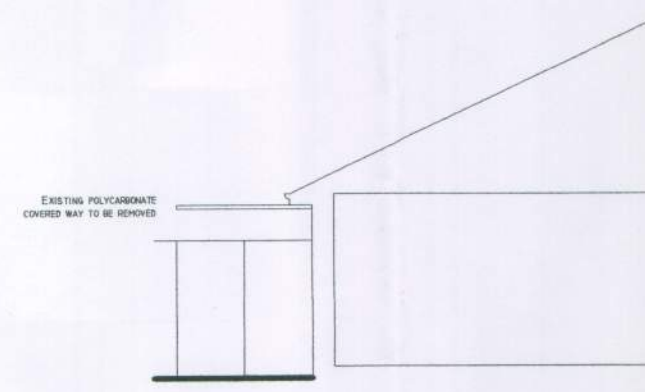


EXISTING SIDE (EAST) ELEVATION SCALE 1:100

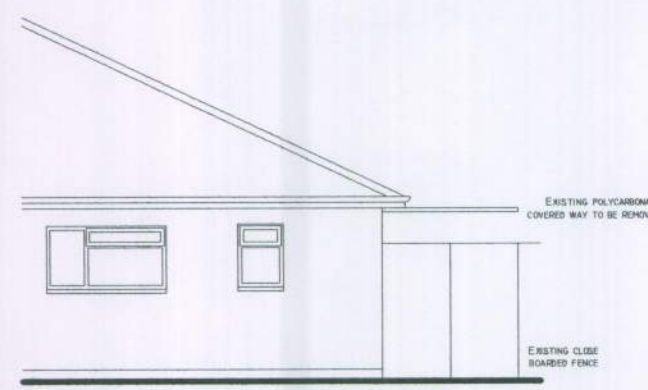


EXISTING SIDE (WEST) ELEVATION SCALE 1:100

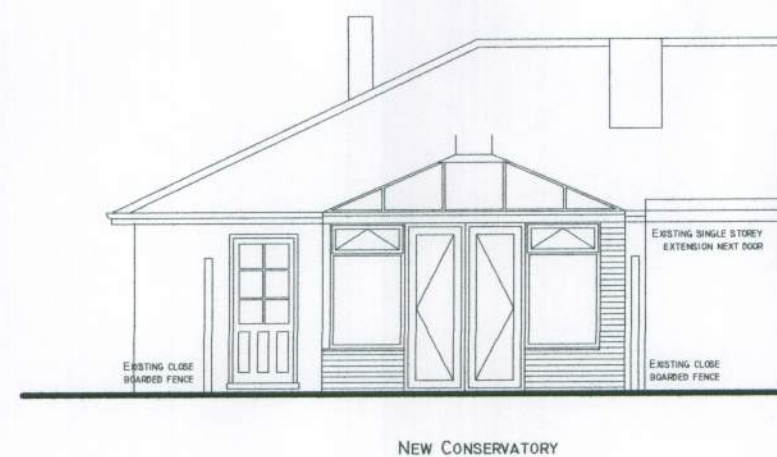


PROPOSED REAR (SOUTH) ELEVATION SCALE 1:100

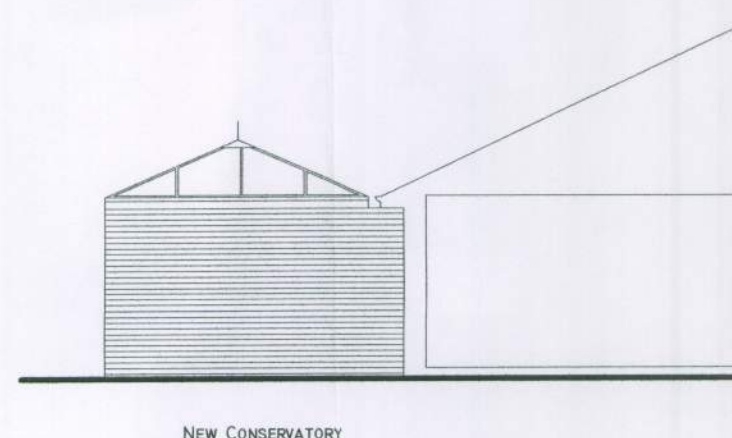

PROPOSED SIDE (EAST) ELEVATION SCALE 1:100

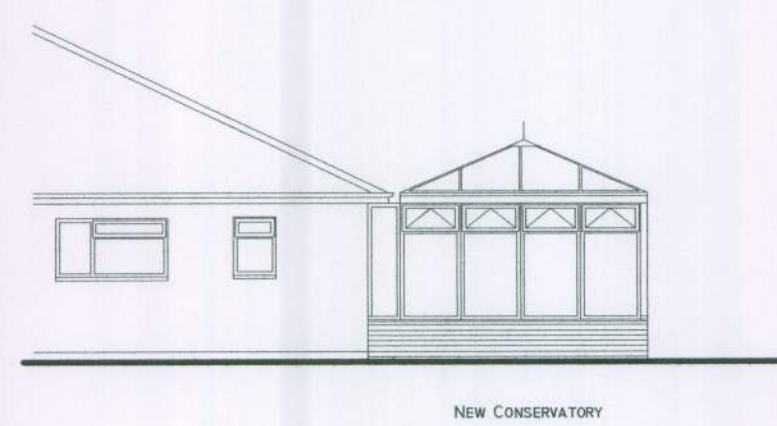

PROPOSED SIDE (WEST) ELEVATION SCALE 1:100

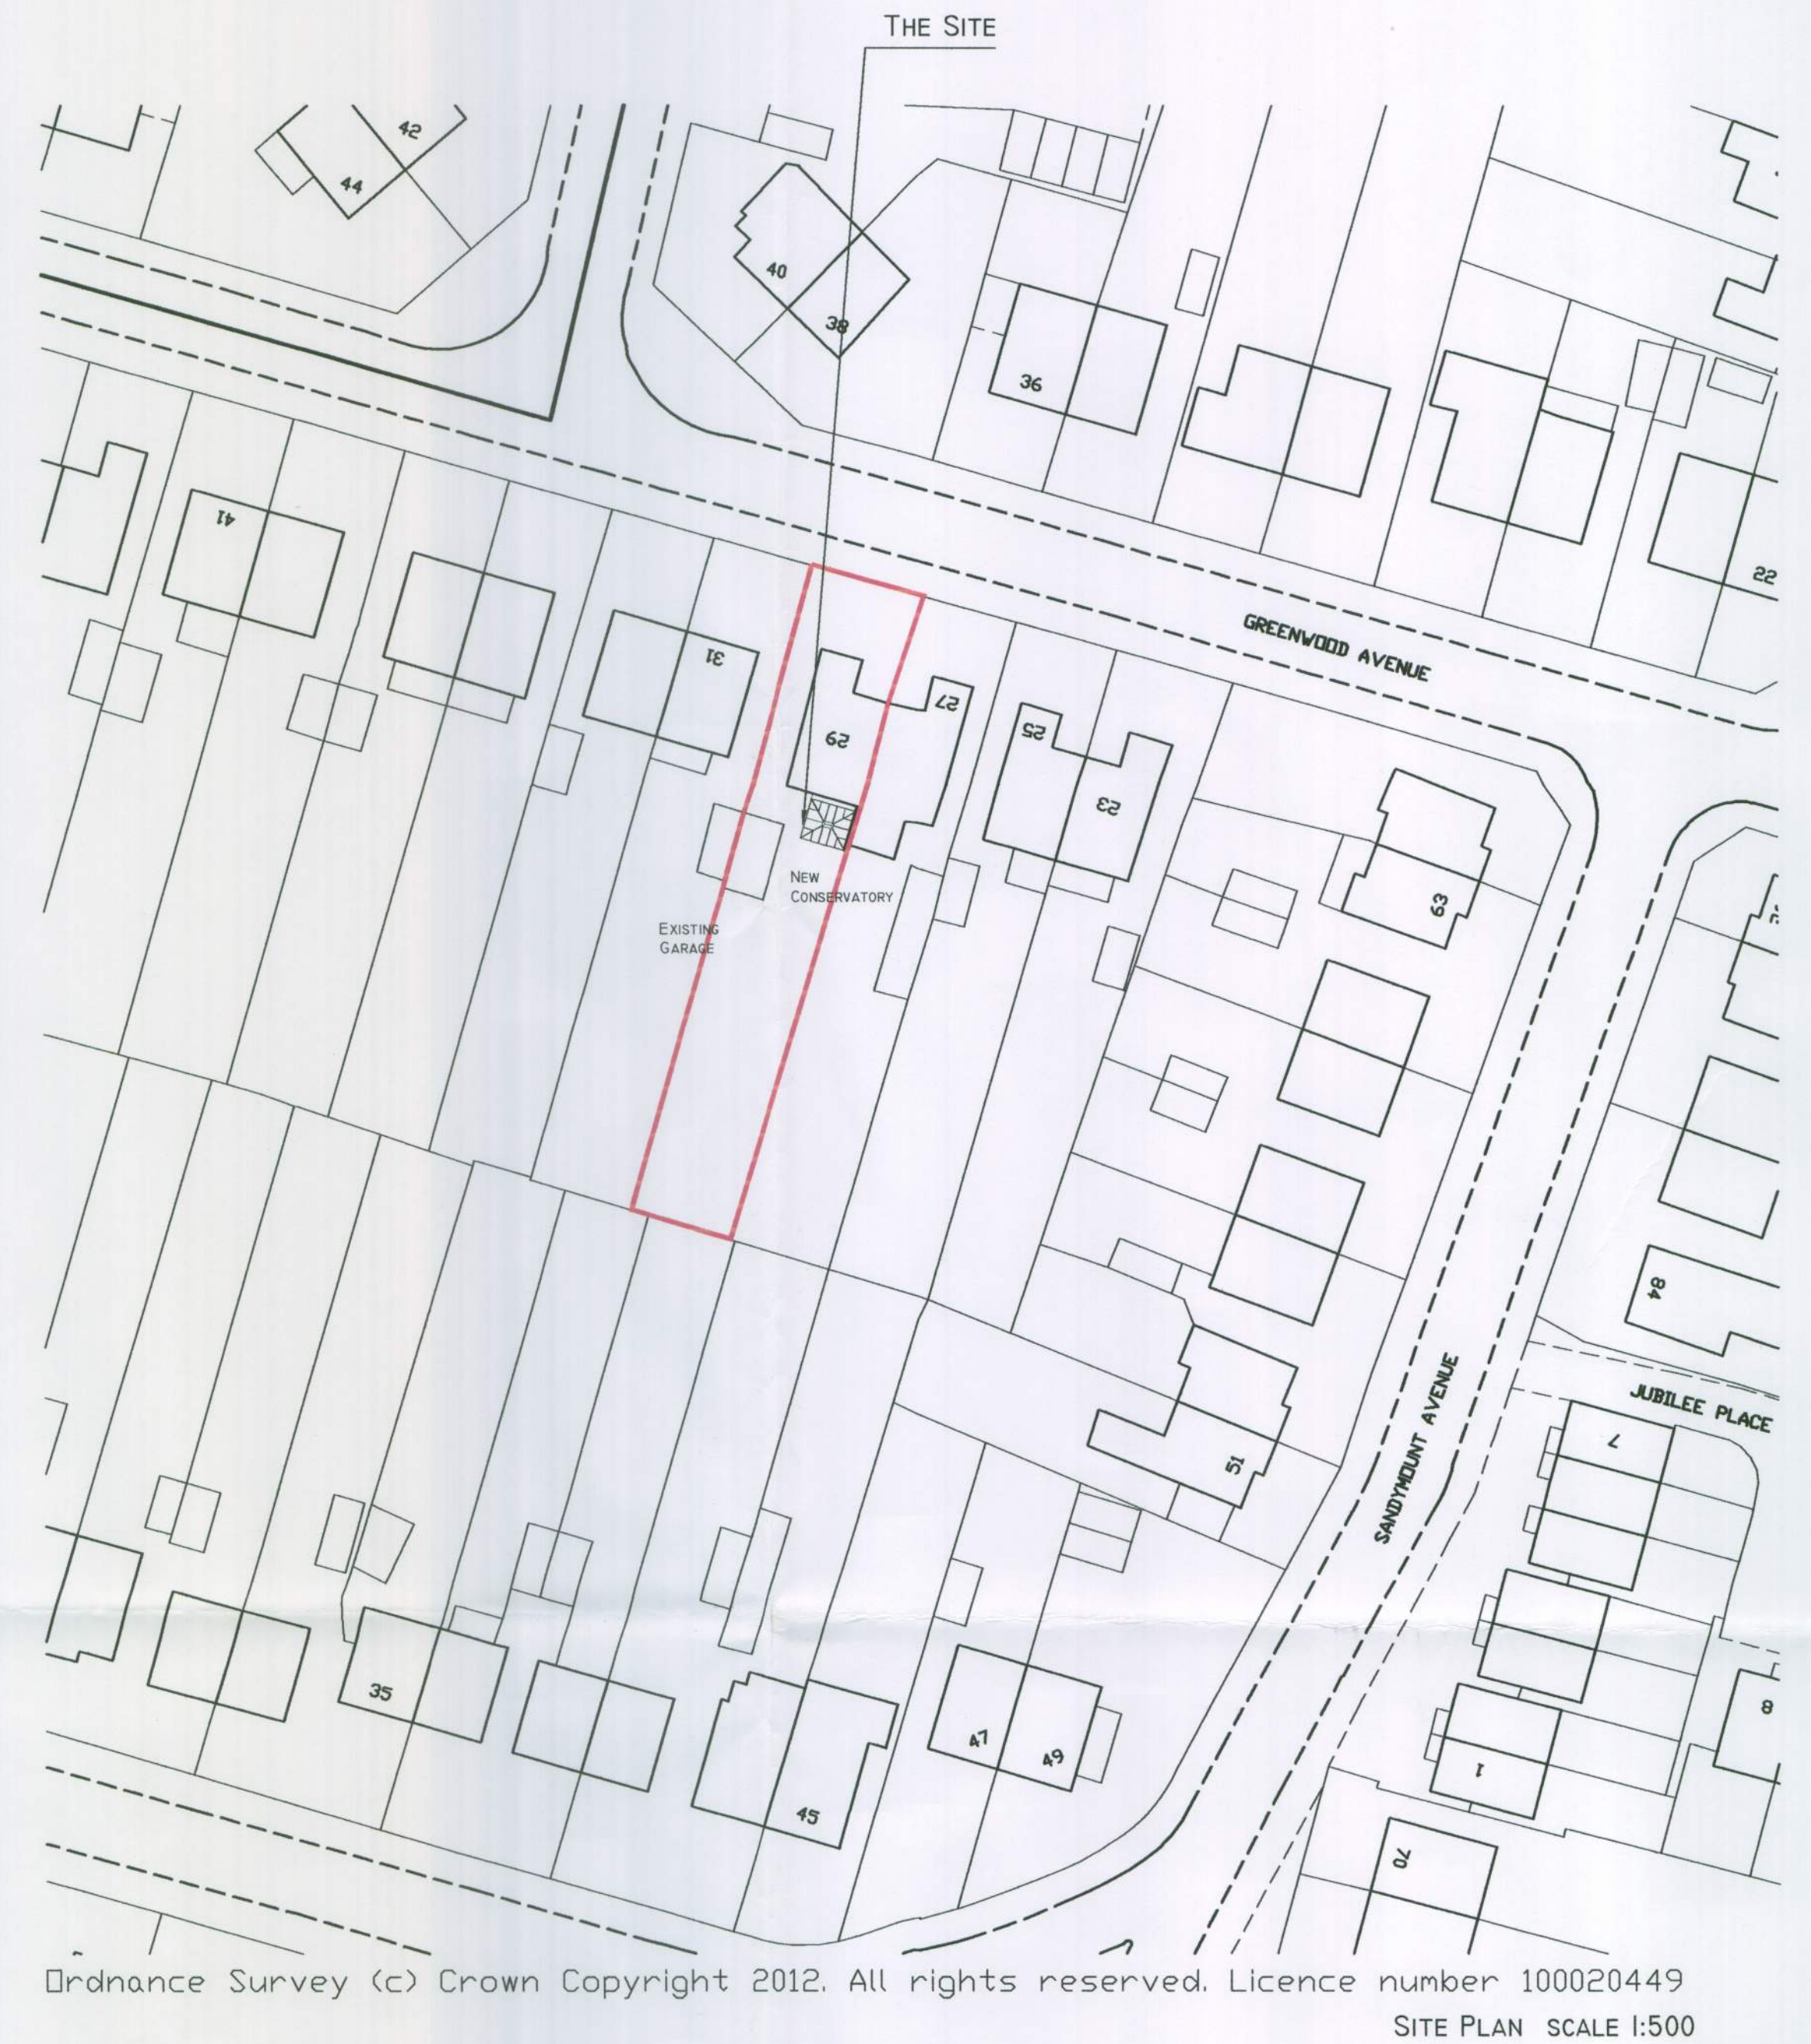

Ordnance Survey (c) Crown Copyright 2012. All rights reserved. Licence number 100020449
SITE PLAN SCALE 1:500

00 | planning | 12.01.12



Crossways | 2 Beech Avenue,
Chichester | West Sussex | PO19 3DR
Telephone: 01243 782 796
Email: pope.stevens@btinternet.com

RIBA 
Chartered Practice

Project
29 Greenwood Avenue *Barsted*

Drawing
Proposed Conservatory
Location, Site, Floor Plans
and elevations

Date	Drawn by	Scale
Jan 2012	emp	as shown
Drawing No. DPA-01	Revision 00	