


- NOTES:
1. Do not scale this drawing. Use figured dimensions only, except for Planning purposes.
 2. All dimensions must be checked on site by the contractor prior to commencement of work.
 3. All construction details are indicative and are to be checked and confirmed on site and any divergence's are to be agreed with the Contract Administrator.

THIS DRAWING TO BE READ IN-CONJUNCTION WITH THE BUILDING CONTROL AND CONSTRUCTION NOTES

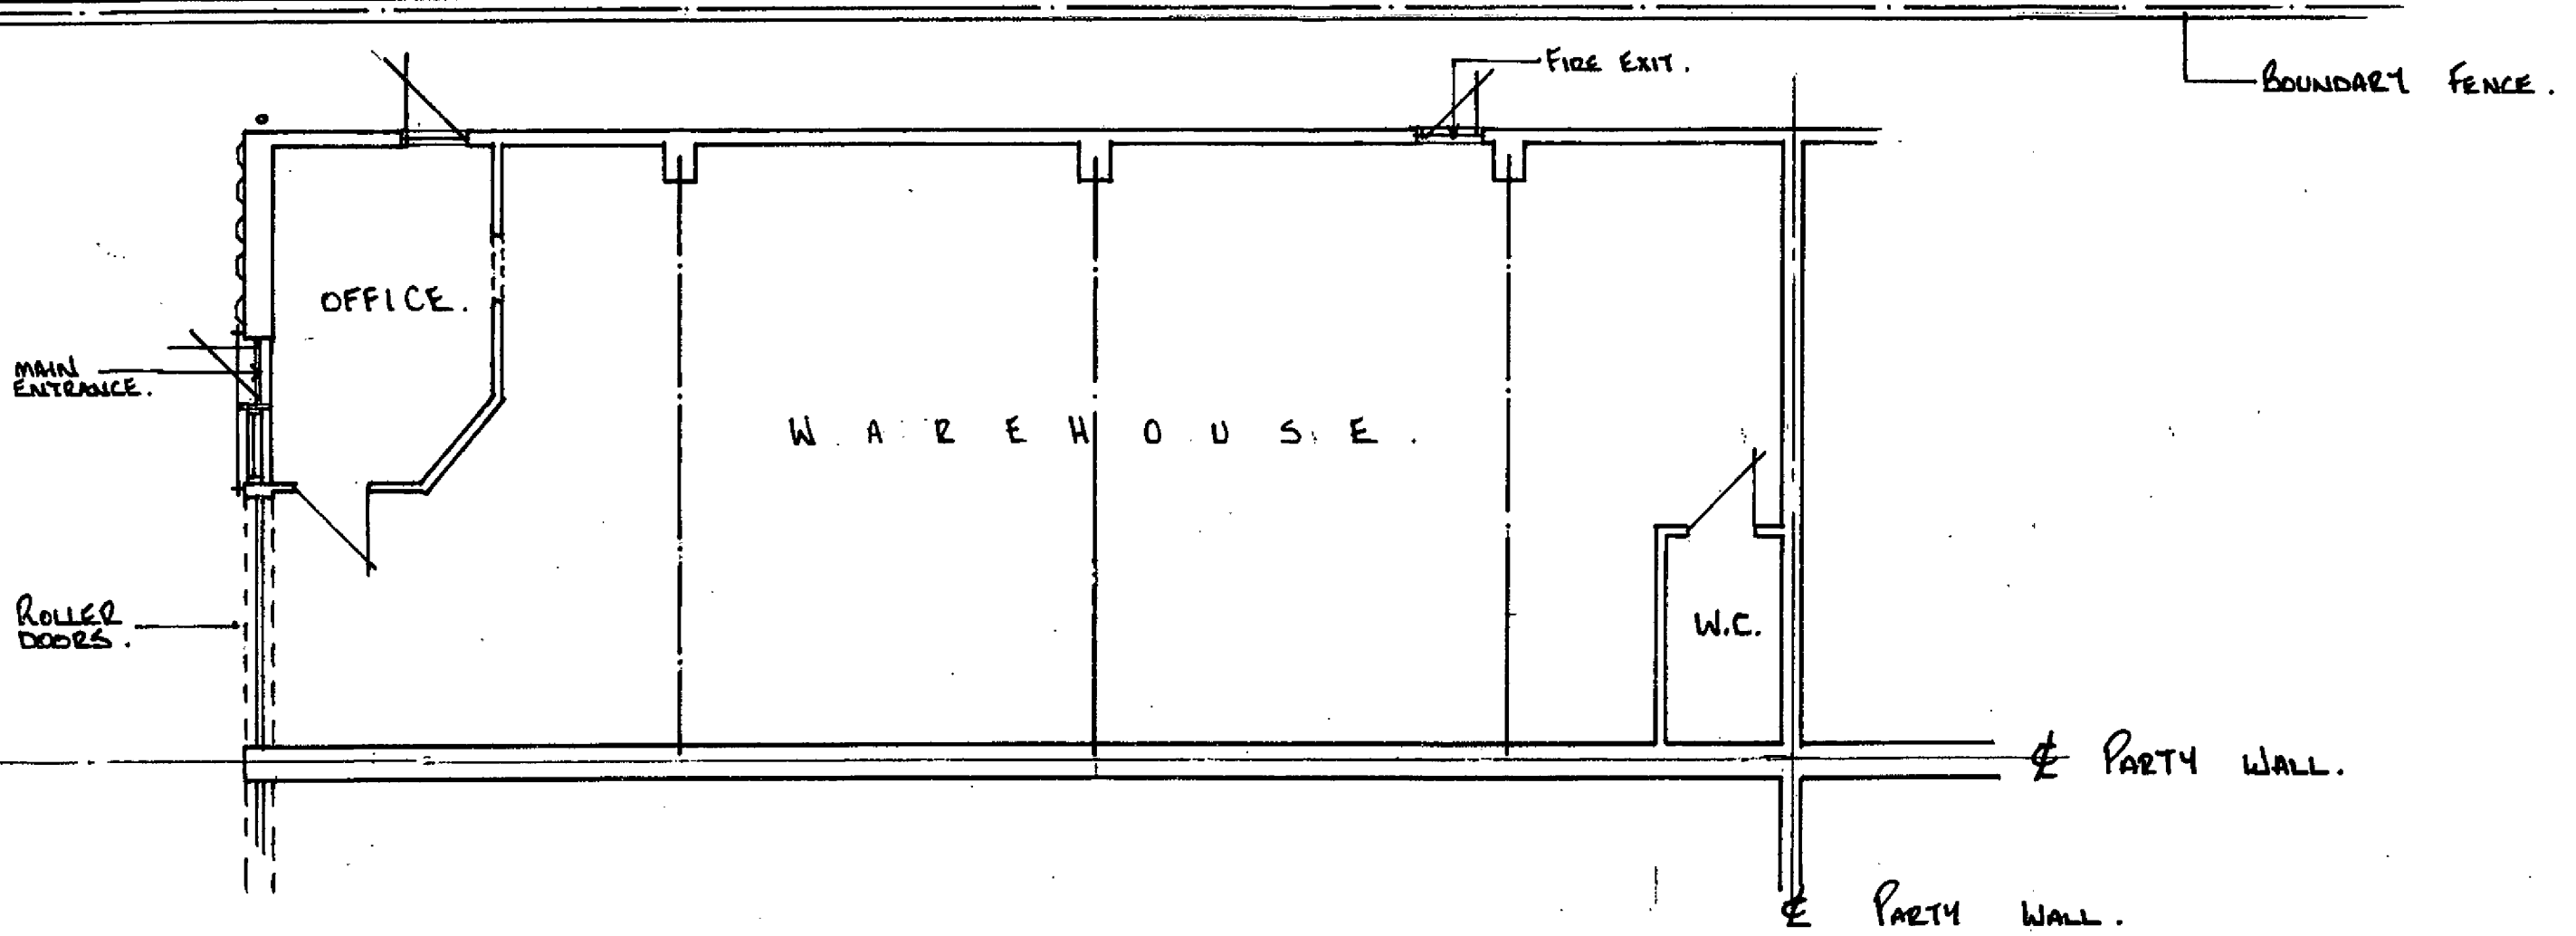

GROUND FLOOR PLAN.

UNIT 9 DURBAN ROAD, BUSINESS PARK, BOGNOR REGIS. PO22 9FE.

C.R. BARROW & ASSOCIATES LTD.			
Structural & Architectural Technicians			
Studio 1	Tel:	01243 771158	
Manor Nursery	Mobile:	[REDACTED]	
Lagness Road			
Chichester			
West Sussex			
PO20 1LJ	E-Mail:	[REDACTED]	

PLAN. [AS EXISTING.]		
Scale	1:100	
Date	MAY. 2015	Drawn By
		Checked
Drawing Number		
1224-1.		