


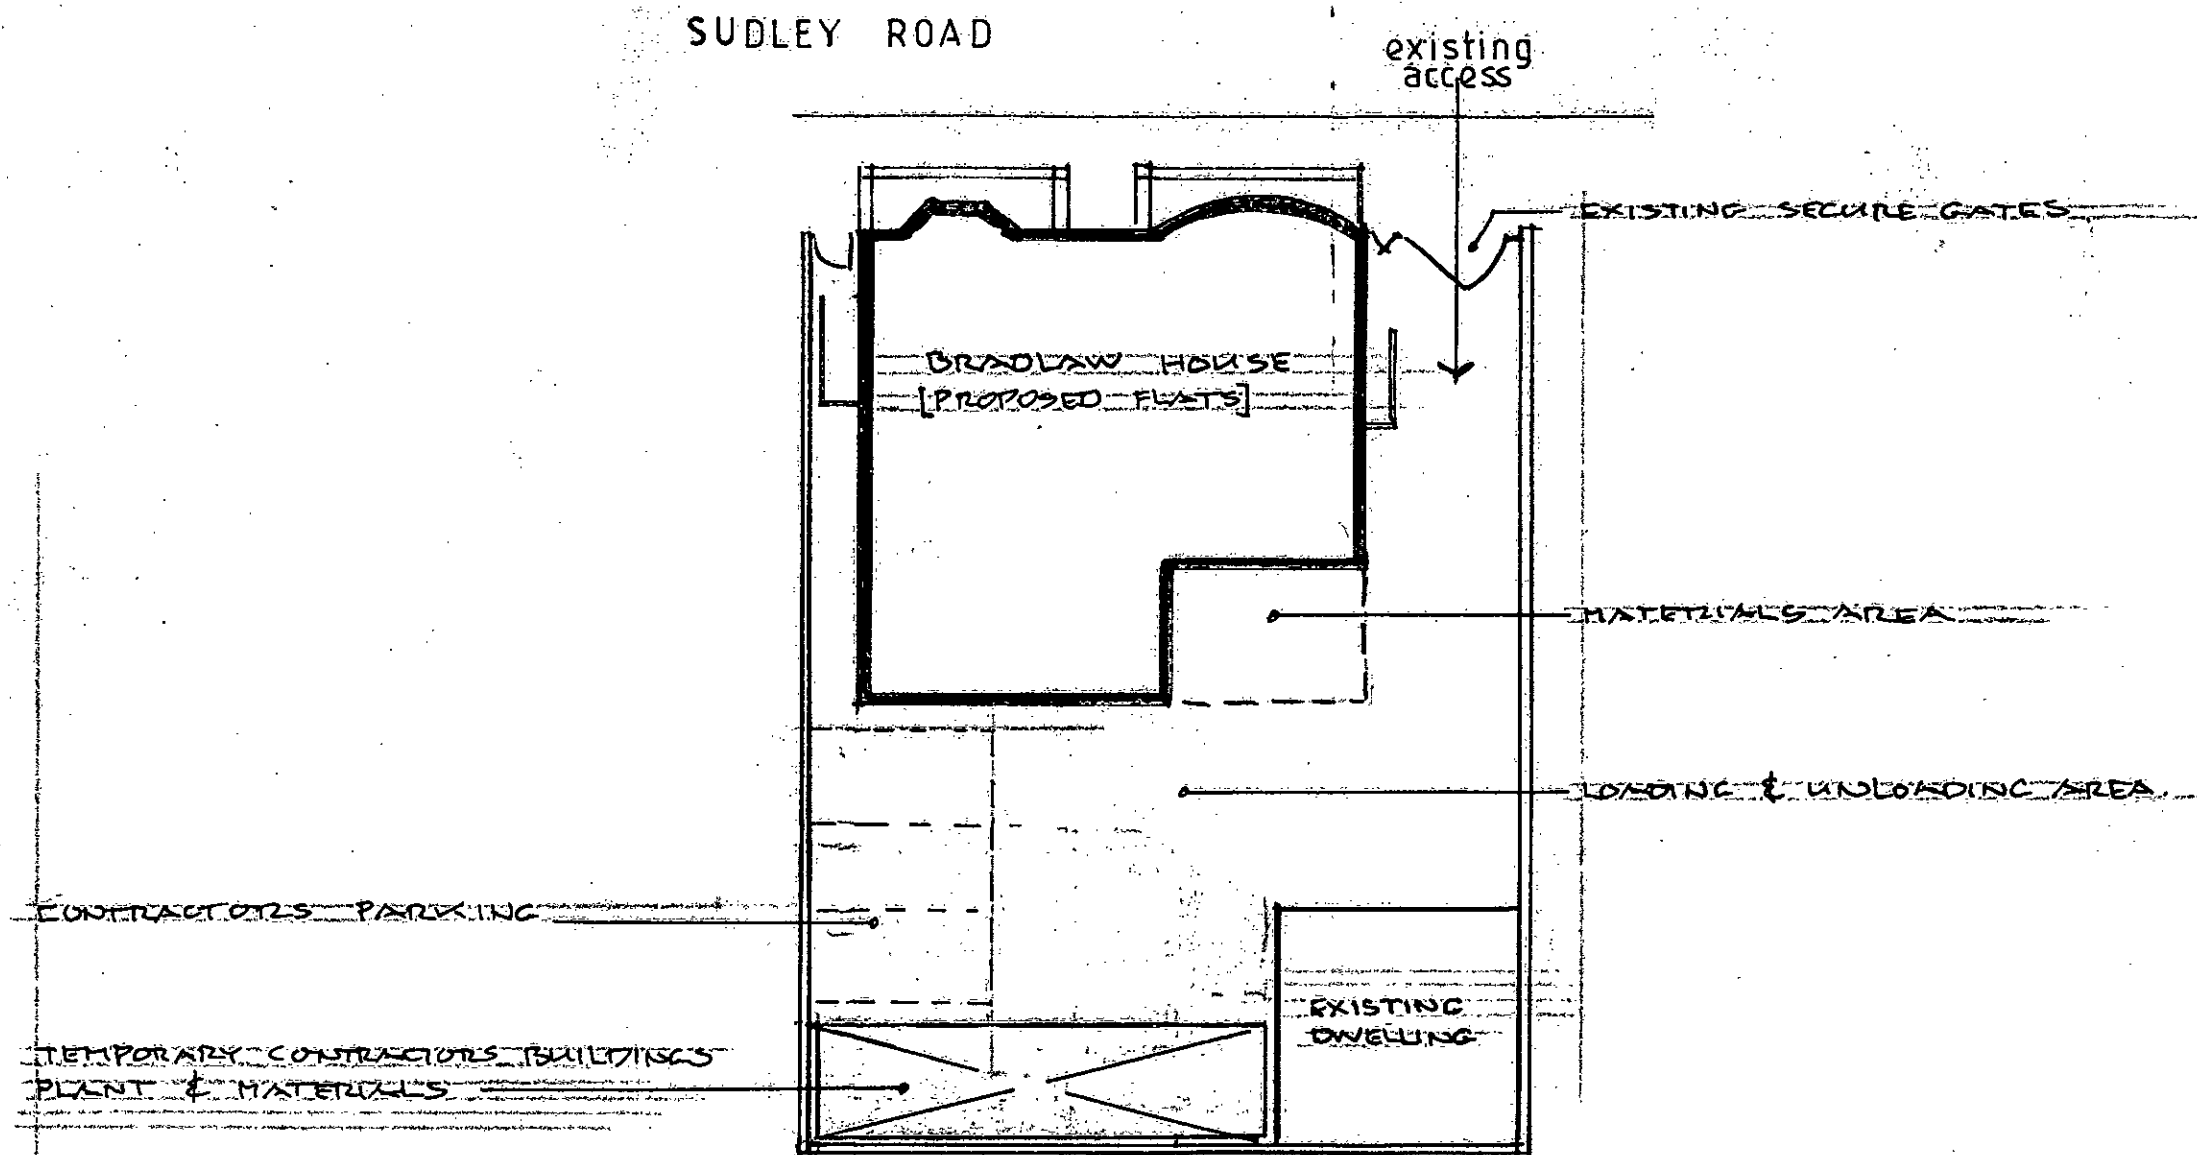

SITE PLAN 1:200;
[site set up during construction]

CONVERSION TO 6no. FLATS
'BRADLAW HOUSE'
SUDLEY HOUSE, BOGNOR REGIS

Drg. no. 1907 / 10

April 2019

O'NEILL ARCHITECTURAL SERVICES

TEL [01243] 531333