




NOTE
Land outside area outlined in red to
be referred to for location purposes
only and is subject to alteration.

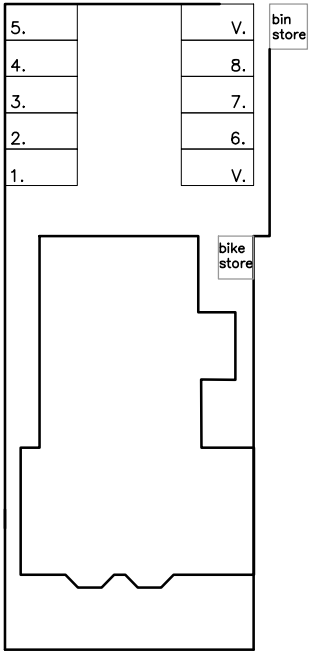


SITE PLAN
Note: Survey carried out by others.
Not for construction.
All dims to be checked on site.

 


SITE PLAN 1:500

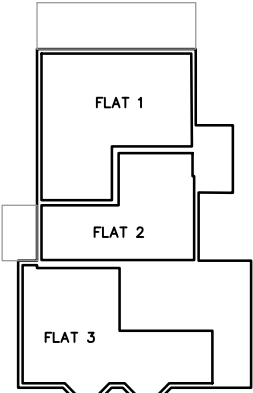


GROUND FLOOR

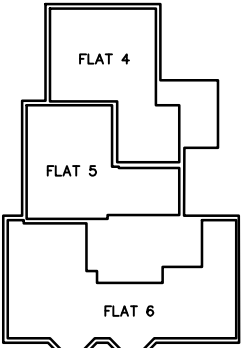

FIRST FLOOR

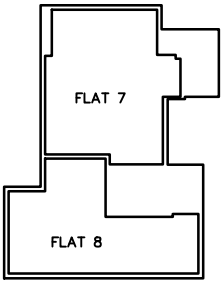

SECOND FLOOR

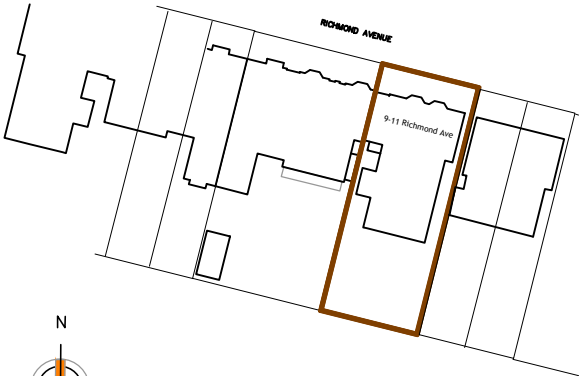

LOCATION PLAN 1:1250

AMdesign

ARCHITECTURE DESIGN DEVELOPMENT
Leeza Aldis-Hobbs ARB RIBA SPAB

Mob: 07756 329400
e-mail: leeza@amdesignltd.co.uk

PROJECT
**9-11 RICHMOND AVE
BOGNOR REGIS
WEST SUSSEX
PO21 2YE**
PROJECT STAGE
PLANNING

DRAWING
SITE PLAN

DRAWING No
288/20

SCALE 1:500
DATE APRIL 2021
DRAWN LA
CHECKED

LETTER	REVISION	DATE
This scheme is subject to town planning and all other necessary consents. All dimesions and levels to be checked on site. This drawing is to be read in conjunction with other relevant drawings and documents. Report all discrepancies to the Architect before work commences. AM Design is the trading name of AM Design Ltd © AM Design Ltd. All rights reserved.		