



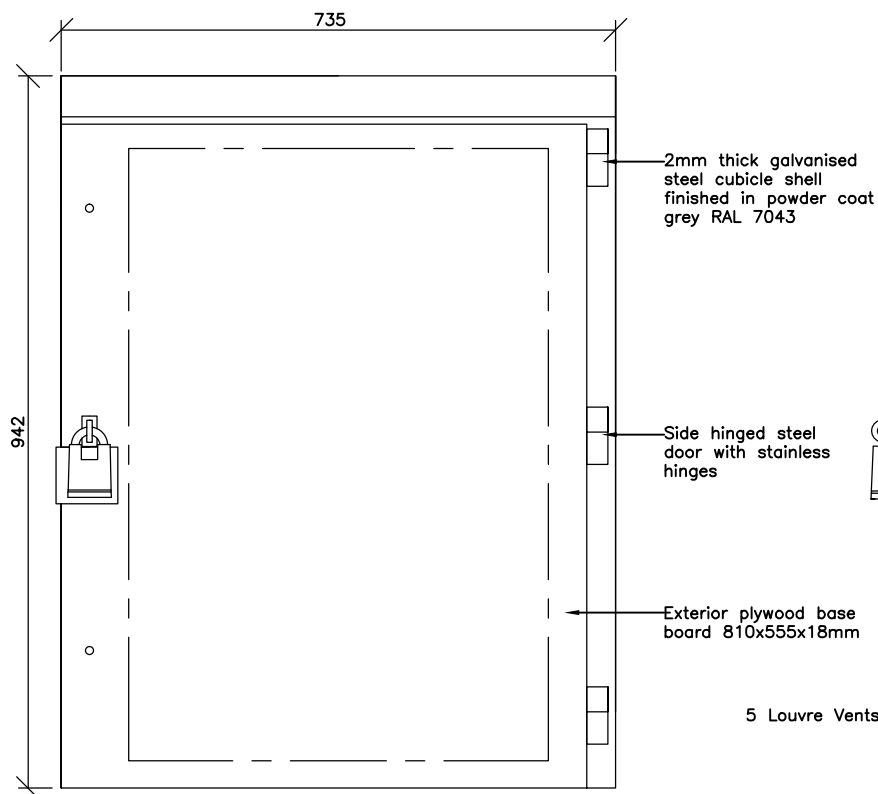


External Cabinet
Front Elevation
Scale 1:10



External Cabinet
Plan
Scale 1:10

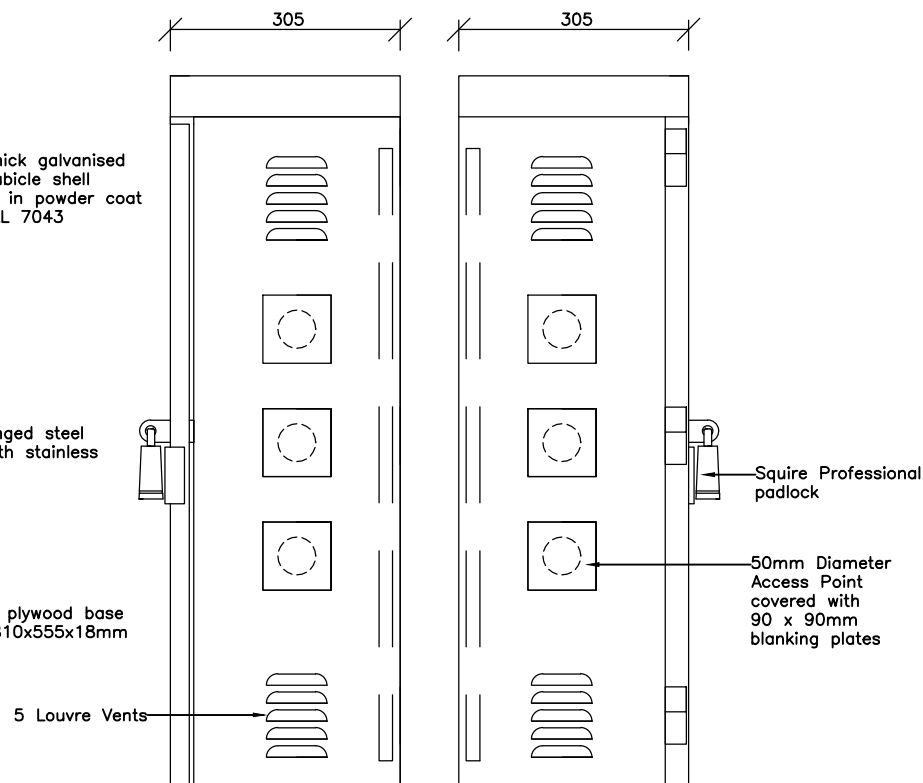

External Cabinet
Side Elevations
Scale 1:10

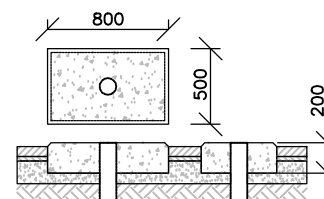

External Cabinet Base
Scale 1:50

Notes:

1. Contractors to check dimensions and notify any discrepancies or errors to the company immediately.
2. Work to figured dimensions only and to be checked before commencement of work on site.
3. Do not scale off this drawing.
4. All dimensions in millimetres unless otherwise stated.

A	For Information	DAO	DAO	CL	01/06/2014
Rev	Purpose Of Issue	Dm	Ckd	App	Date



Office Contact:
40 Eaton Avenue, Matrix Park
Buckshaw Village, Chorley,
Lancashire, PR7 7NA

Tel: 01772 450 970
Fax: 01772 450 979
Email: ops.civils@parkingeye.co.uk

Client: ParkingEye

Project: Standard Details

Title: External Cabinet Details

Purpose: Information	Drawn: <i>D. O'Riordan</i>	Date: 01/06/2014
Status: Information	Checked: <i>D. O'Riordan</i>	Date: 01/06/2014
Scale © A4: As Shown	Approved: <i>E. Lee</i>	Date: 01/06/2014
Drg. No: C-0000-004	Rev: A	