

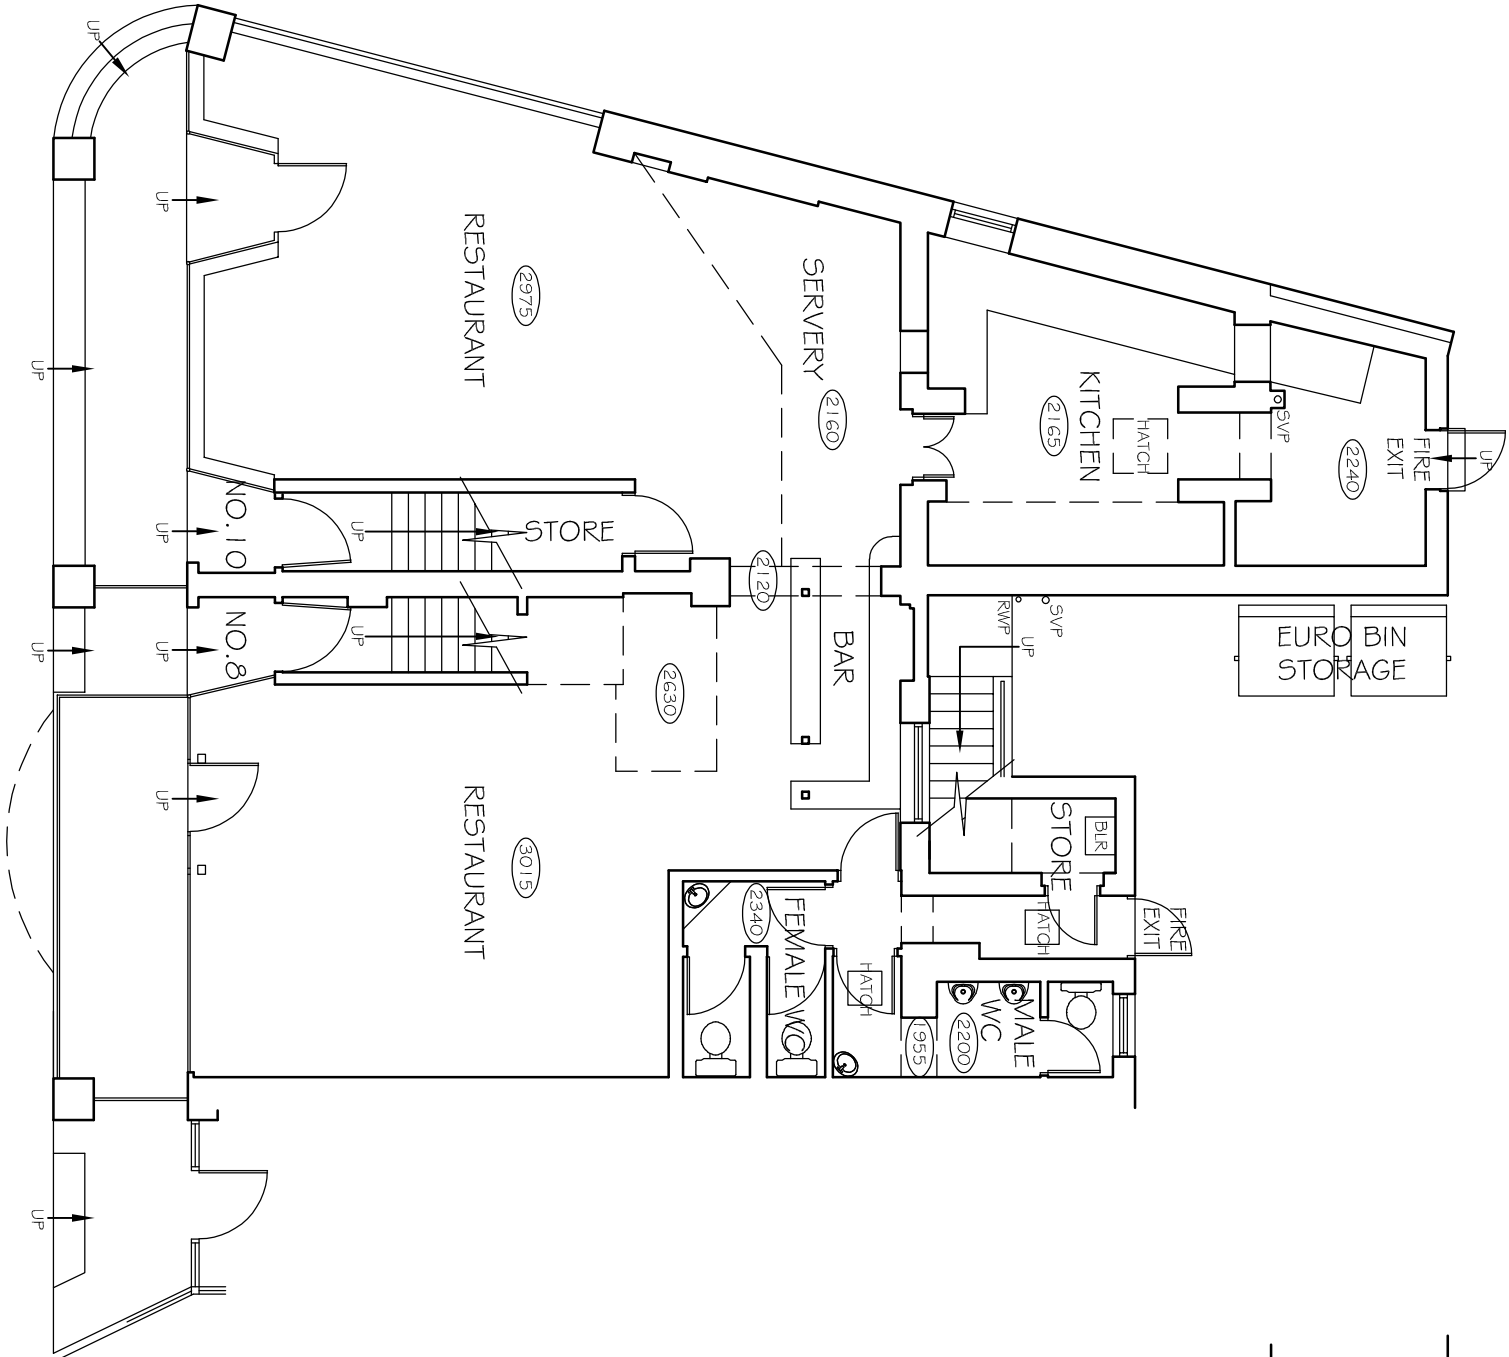


NOTES
WRITTEN DIMENSIONS TO BE TAKEN IN PREFERENCE TO SCALE. AND
ALL DRAWINGS TO BE USED IN CONJUNCTION WITH THE DRAWING WORK.
THIS DRAWING IS TO BE USED IN CONJUNCTION WITH ALL OTHER
DOCUMENTS RELATING TO THIS PROJECT.
ANY DISCREPANCIES ARE TO BE REFERRED IMMEDIATELY TO THE
PROJECT DESIGNER.
THIS DRAWING IS COPYRIGHT. AND SHOULD NOT BE USED OR
REPRODUCED WITHOUT PERMISSION.
IT IS THE CONTRACTOR'S RESPONSIBILITY TO ENSURE COMPLIANCE
WITH THE BUILDING REGULATIONS.

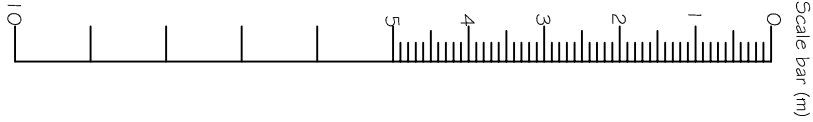

EXISTING GROUND FLOOR PLAN

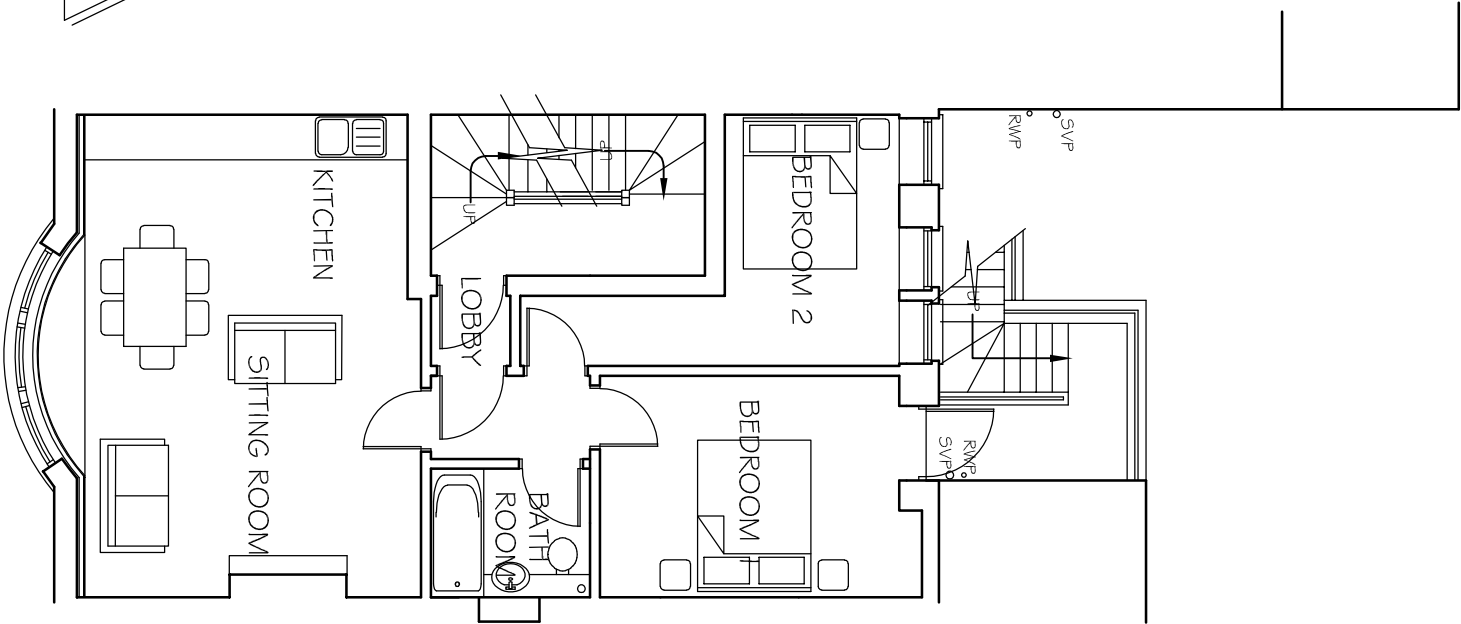

EXISTING FIRST FLOOR PLAN

REV DESCRIPTION

DATE

PROJECT
THE GALLEON
8-10 YORK ROAD
BOGNOR REGIS
WEST SUSSEX
DRAWING TITLE
EXISTING FLOOR PLANS

CLIENT
MR C MUSTARD

SCALE	DRAWN BY	DATE
1:100 @A3	PLB	MAY 18
DWG NO	767/01	REV. -

Unit 3b Woodhorn Business Centre
Woodhorn Lane
Oving Chichester
West Sussex PO20 2BX
Tel 01243 774764
www.sloaneandbrown.co.uk

