




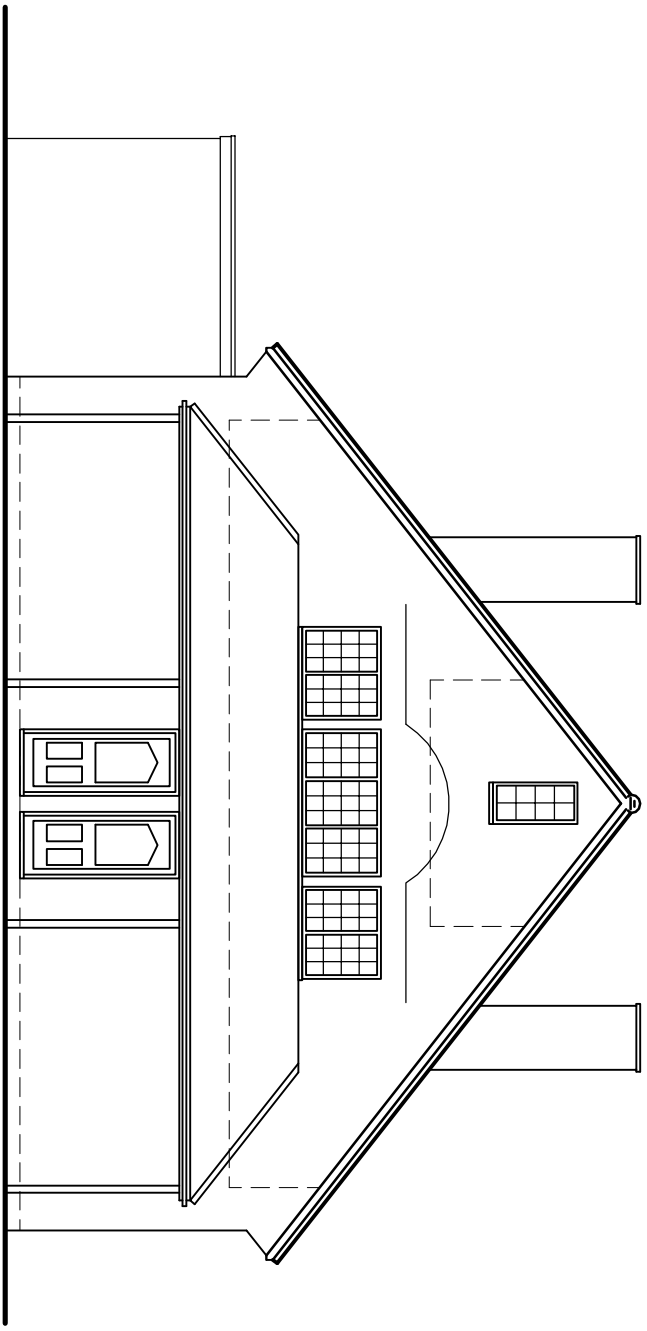


East Elevation
As Existing
1:100

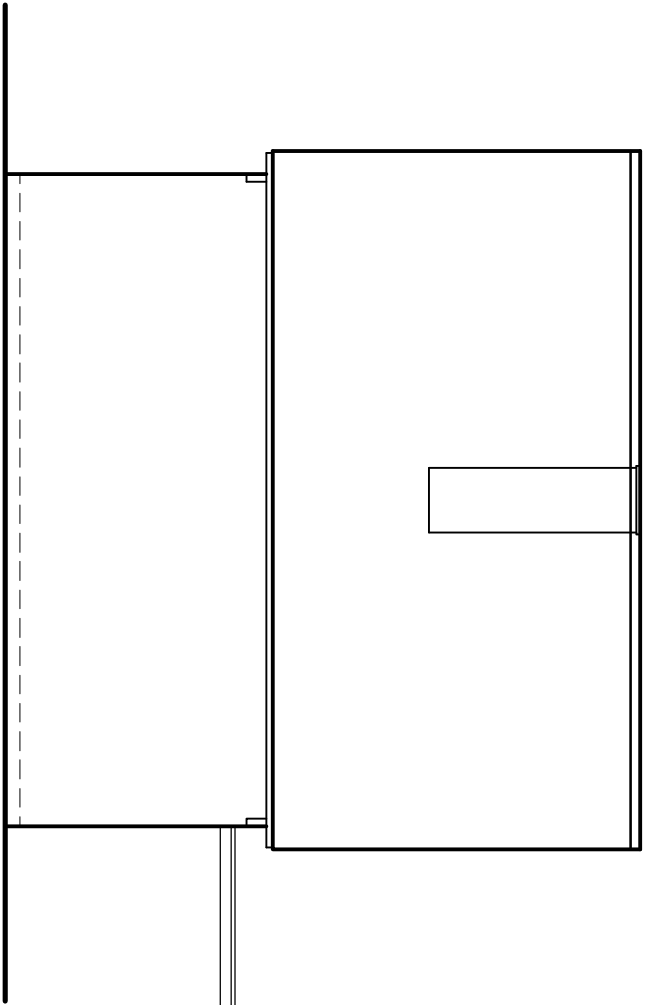


North Elevation
As Existing
1:100

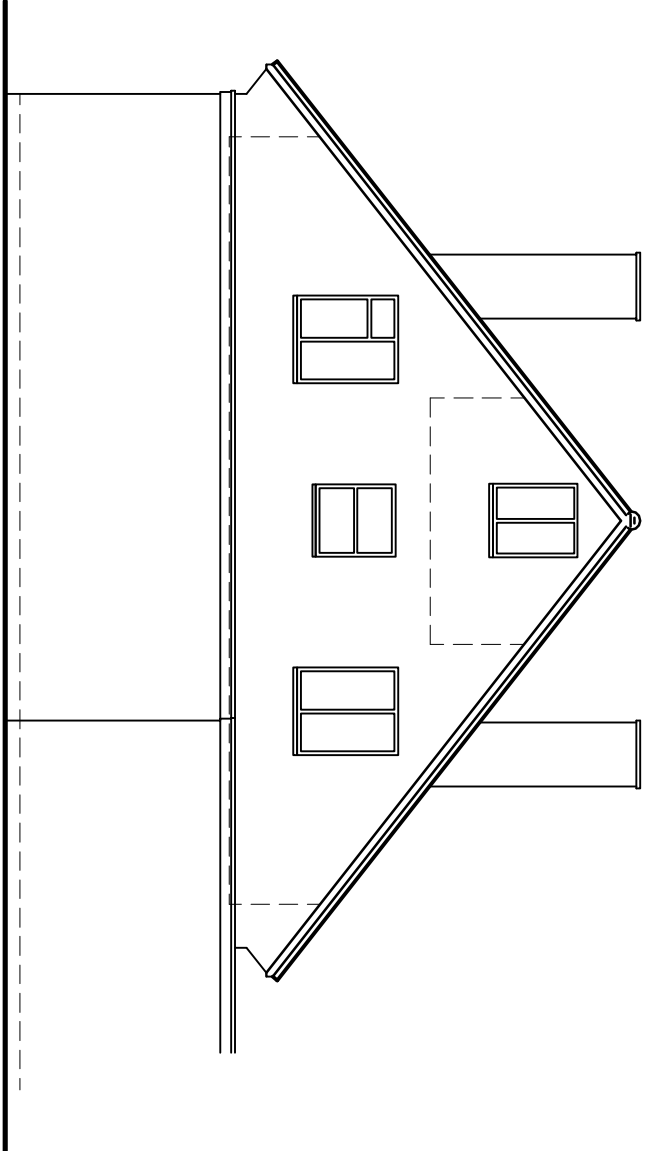


West Elevation
As Existing
1:100

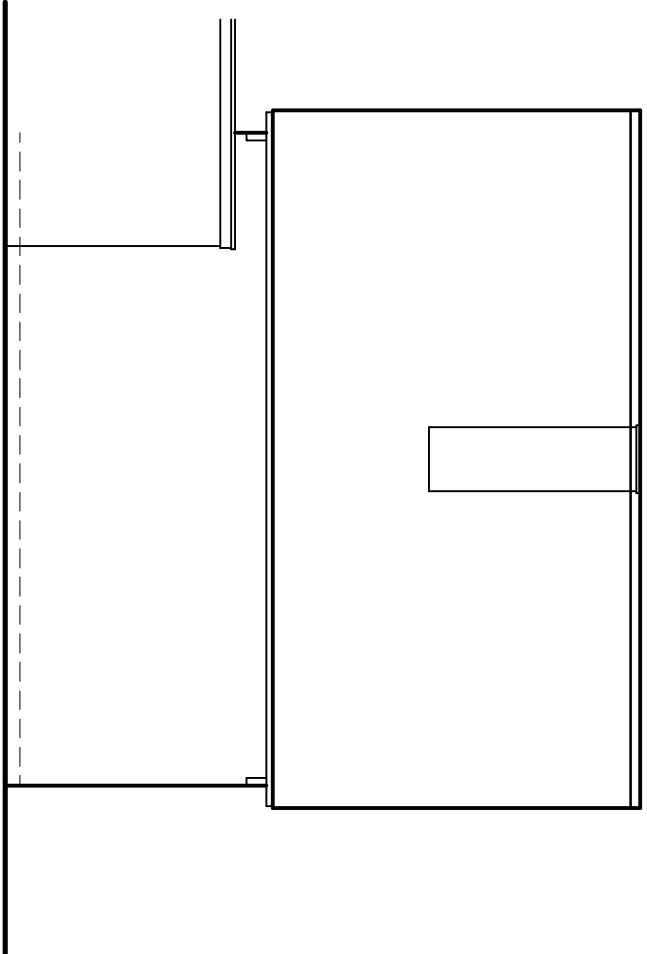


South Elevation
As Existing
1:100

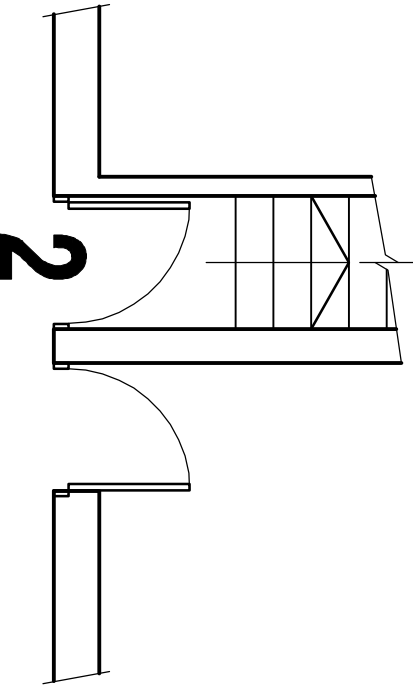





Part Ground Floor Plan
As Existing
1:50

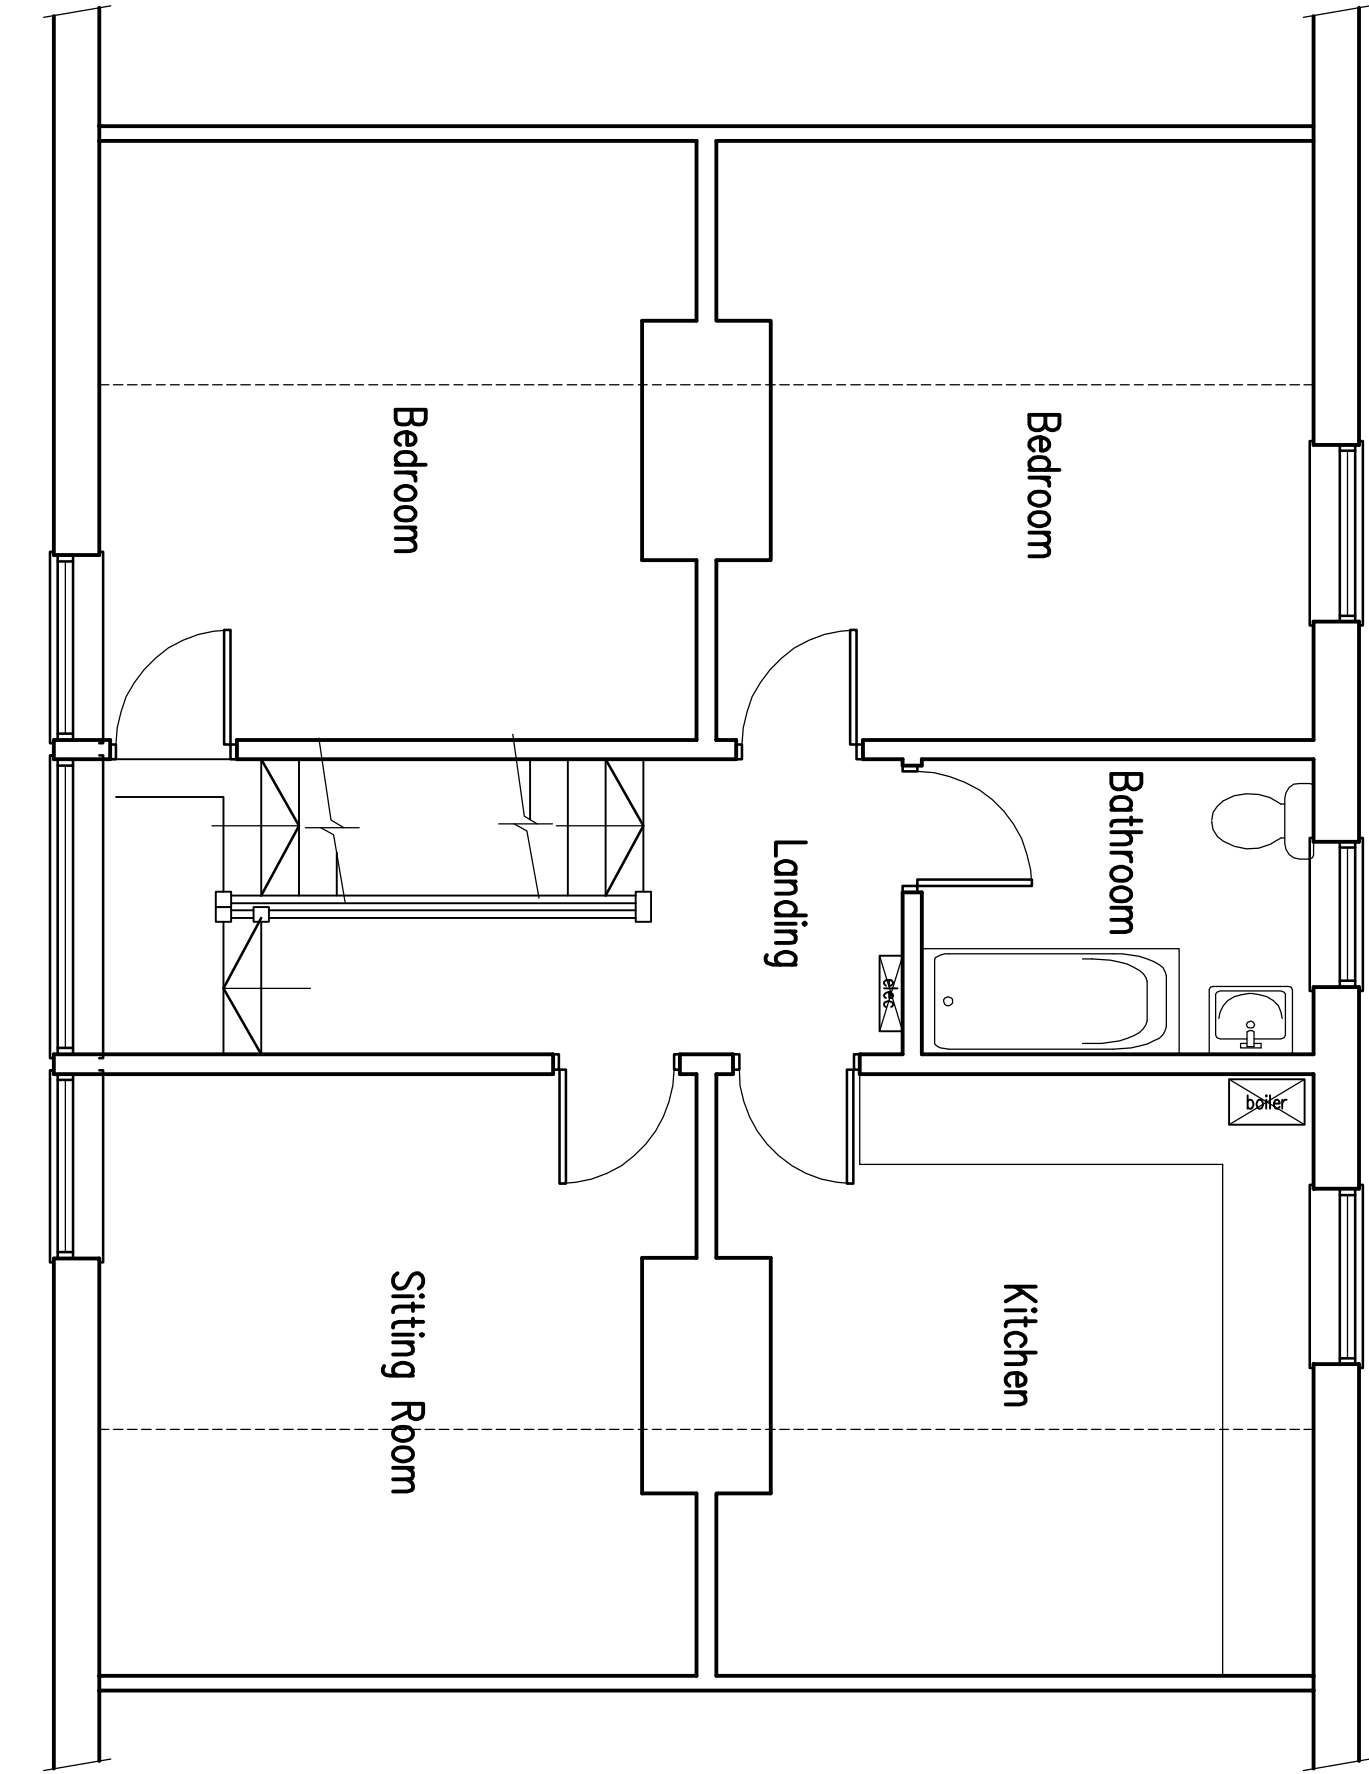

First Floor Plan
As Existing
1:50

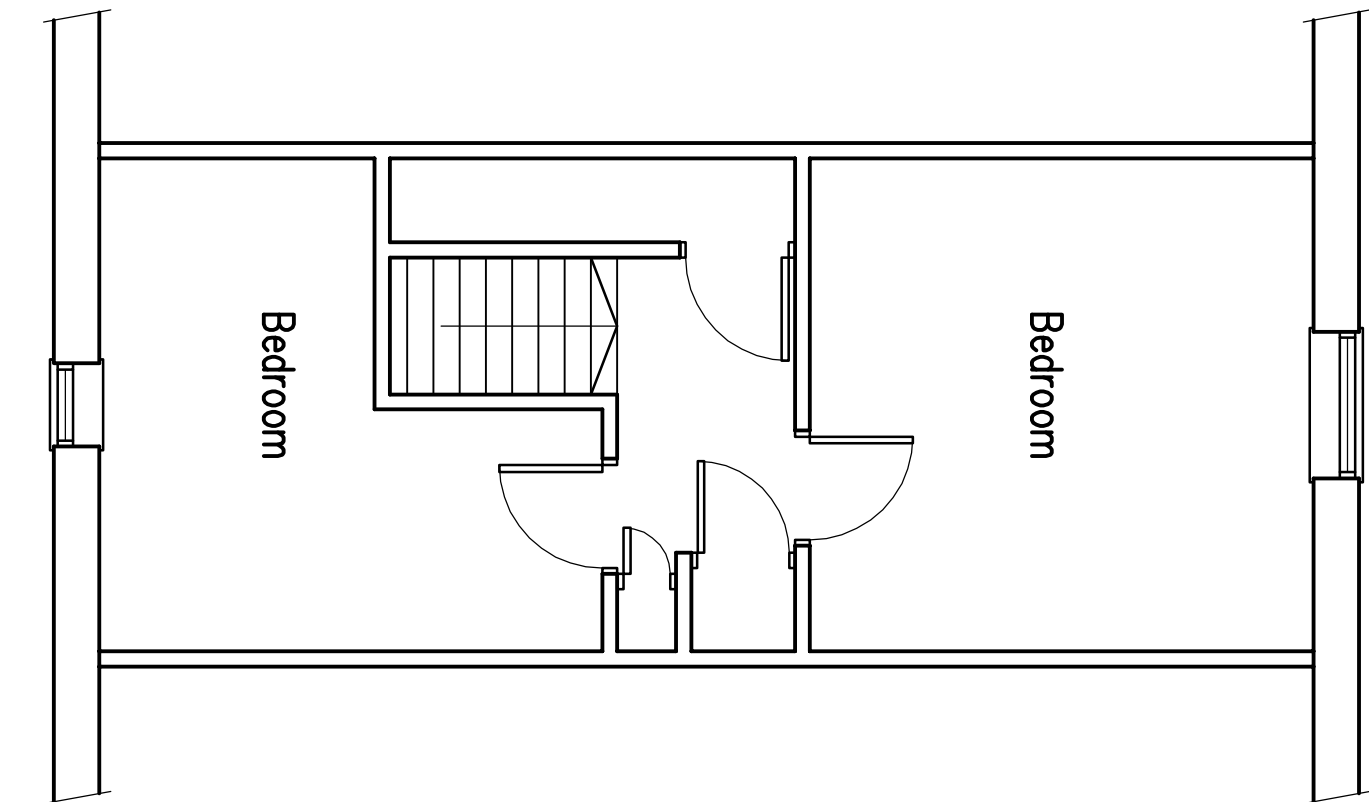

Second Floor Plan
As Existing
1:50

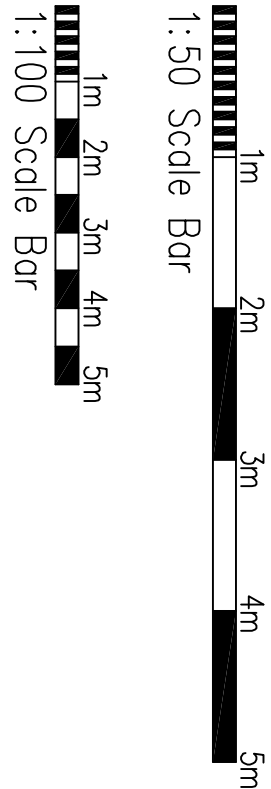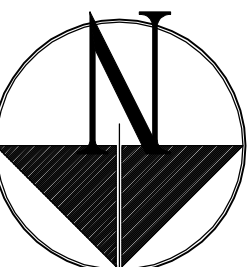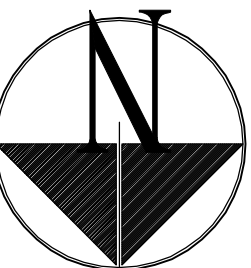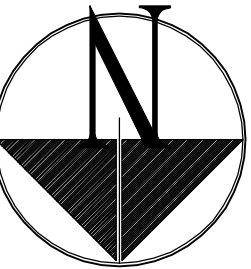

Project: Proposed Development at: 2 Claydon House Elm Grove Bognor Regis	
Drawing Title: Floor Plans & Elevations As Existing	
Client: Genexx Investment Group	
Copyright of: Clive Voller Associates Chartered Building Surveyors Garden Cottage Farm Lane Ditchling BN6 8UN Tel: 01444 877010 Fax: 01444 870099 Web: www.clivevoller.com	
Scale: 1:50, 1:100 @ A1	Date: March 2021
Dwg. No. 3095-01	Drawn:
Rev'n	