




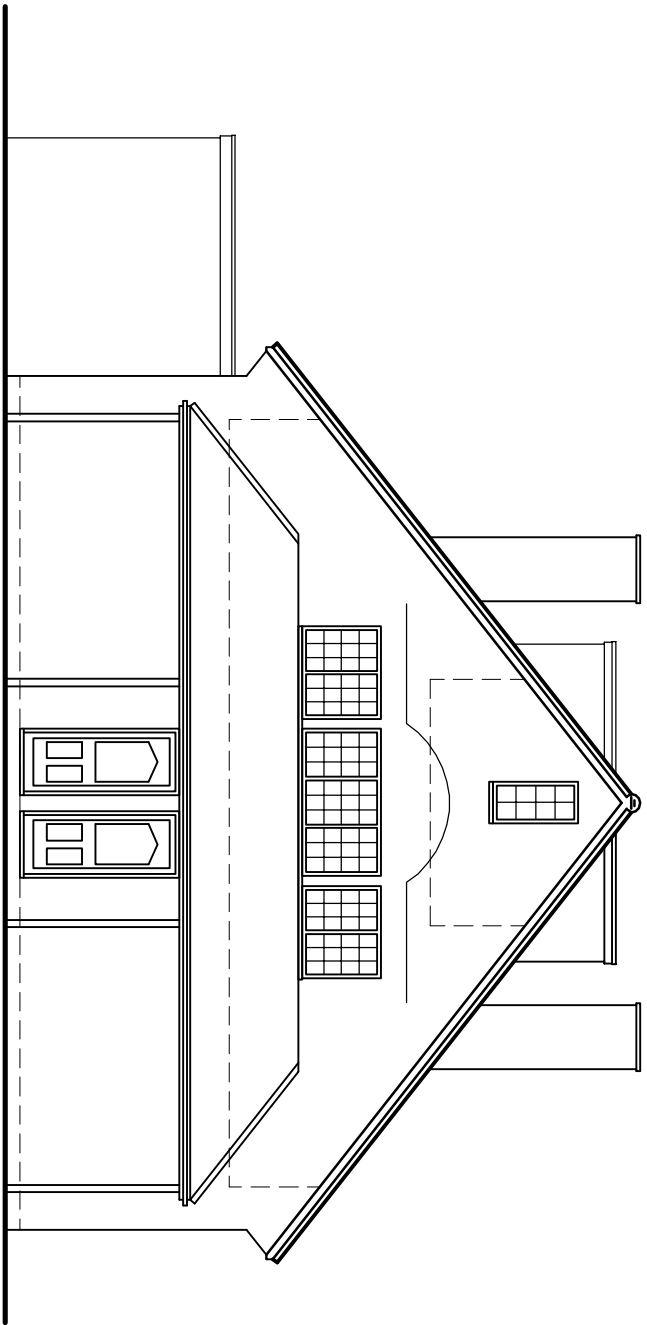


East Elevation
As Proposed
1:100

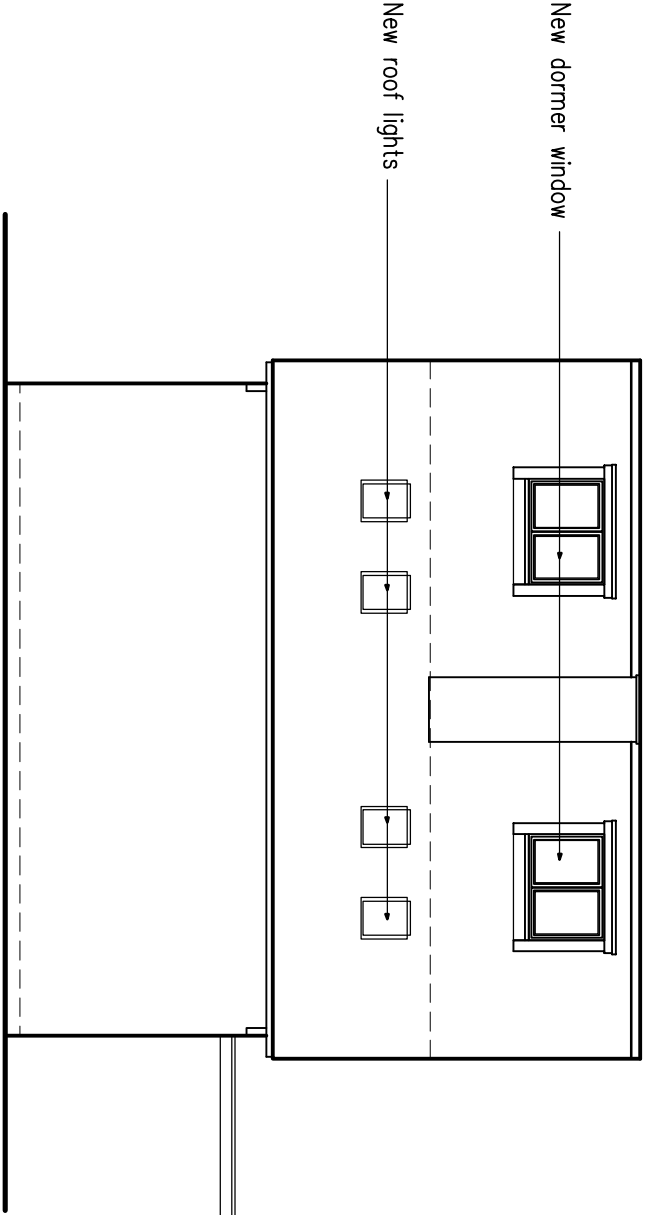


North Elevation
As Proposed
1:100

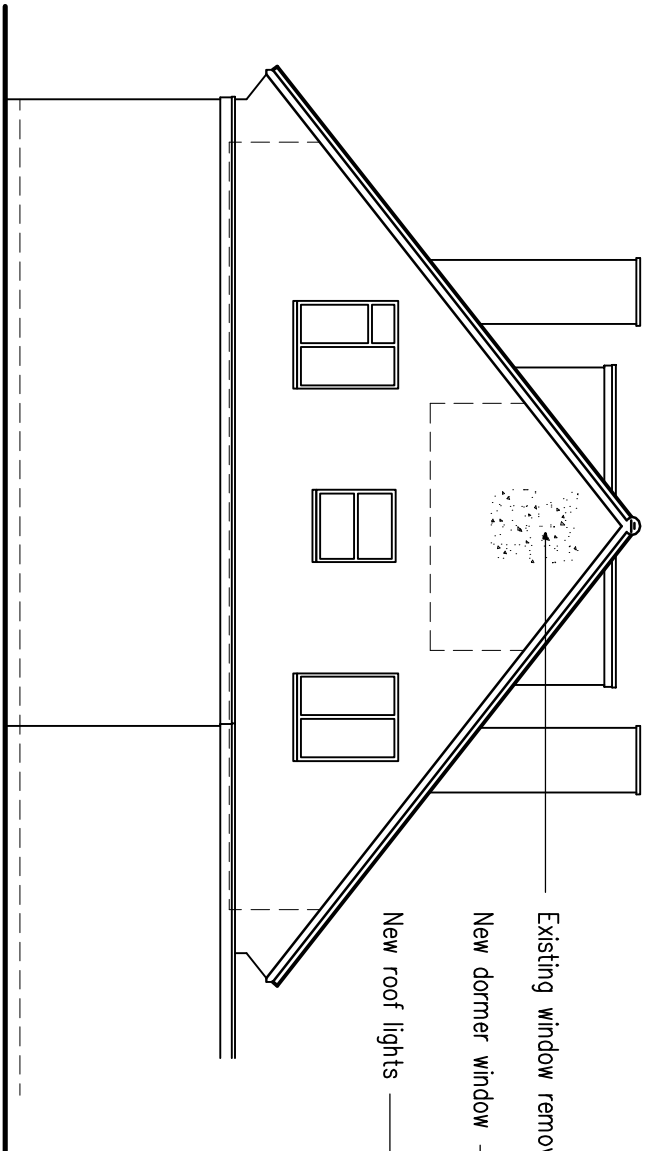


West Elevation
As Proposed
1:100

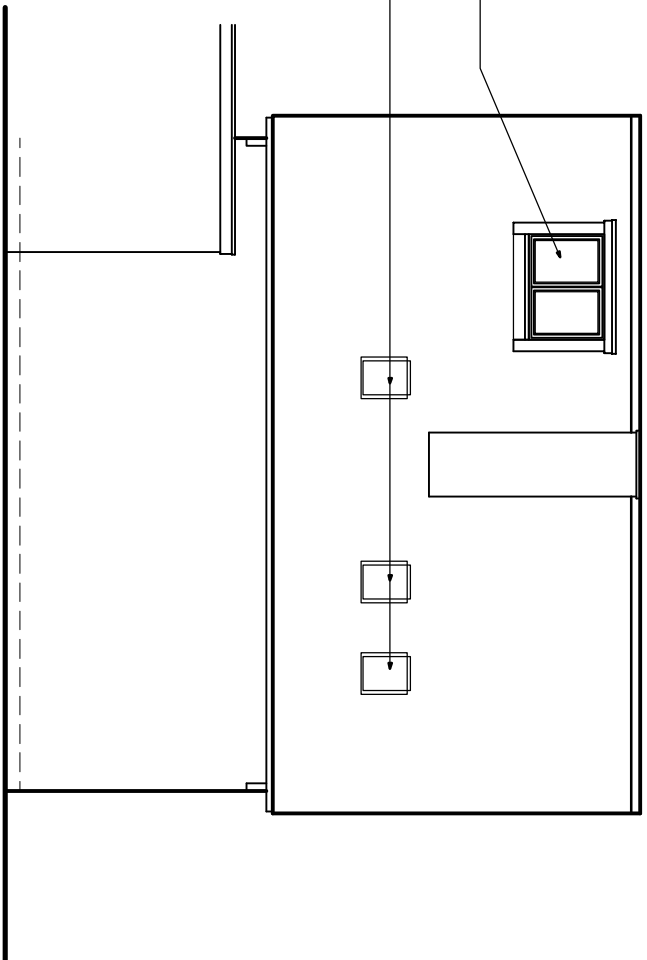

South Elevation
As Proposed
1:100

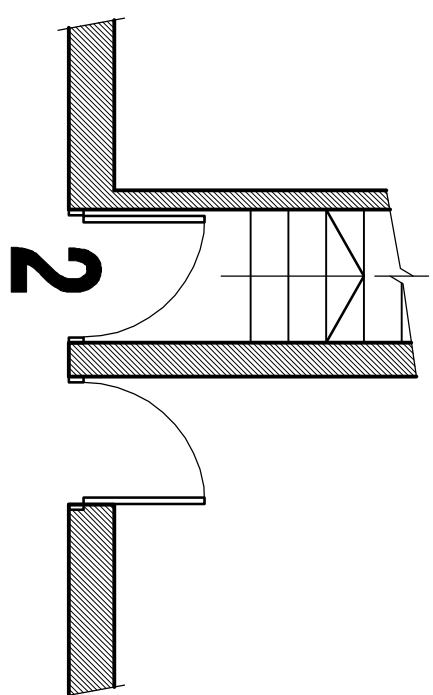


Part Ground Floor Plan
As Proposed
1:50

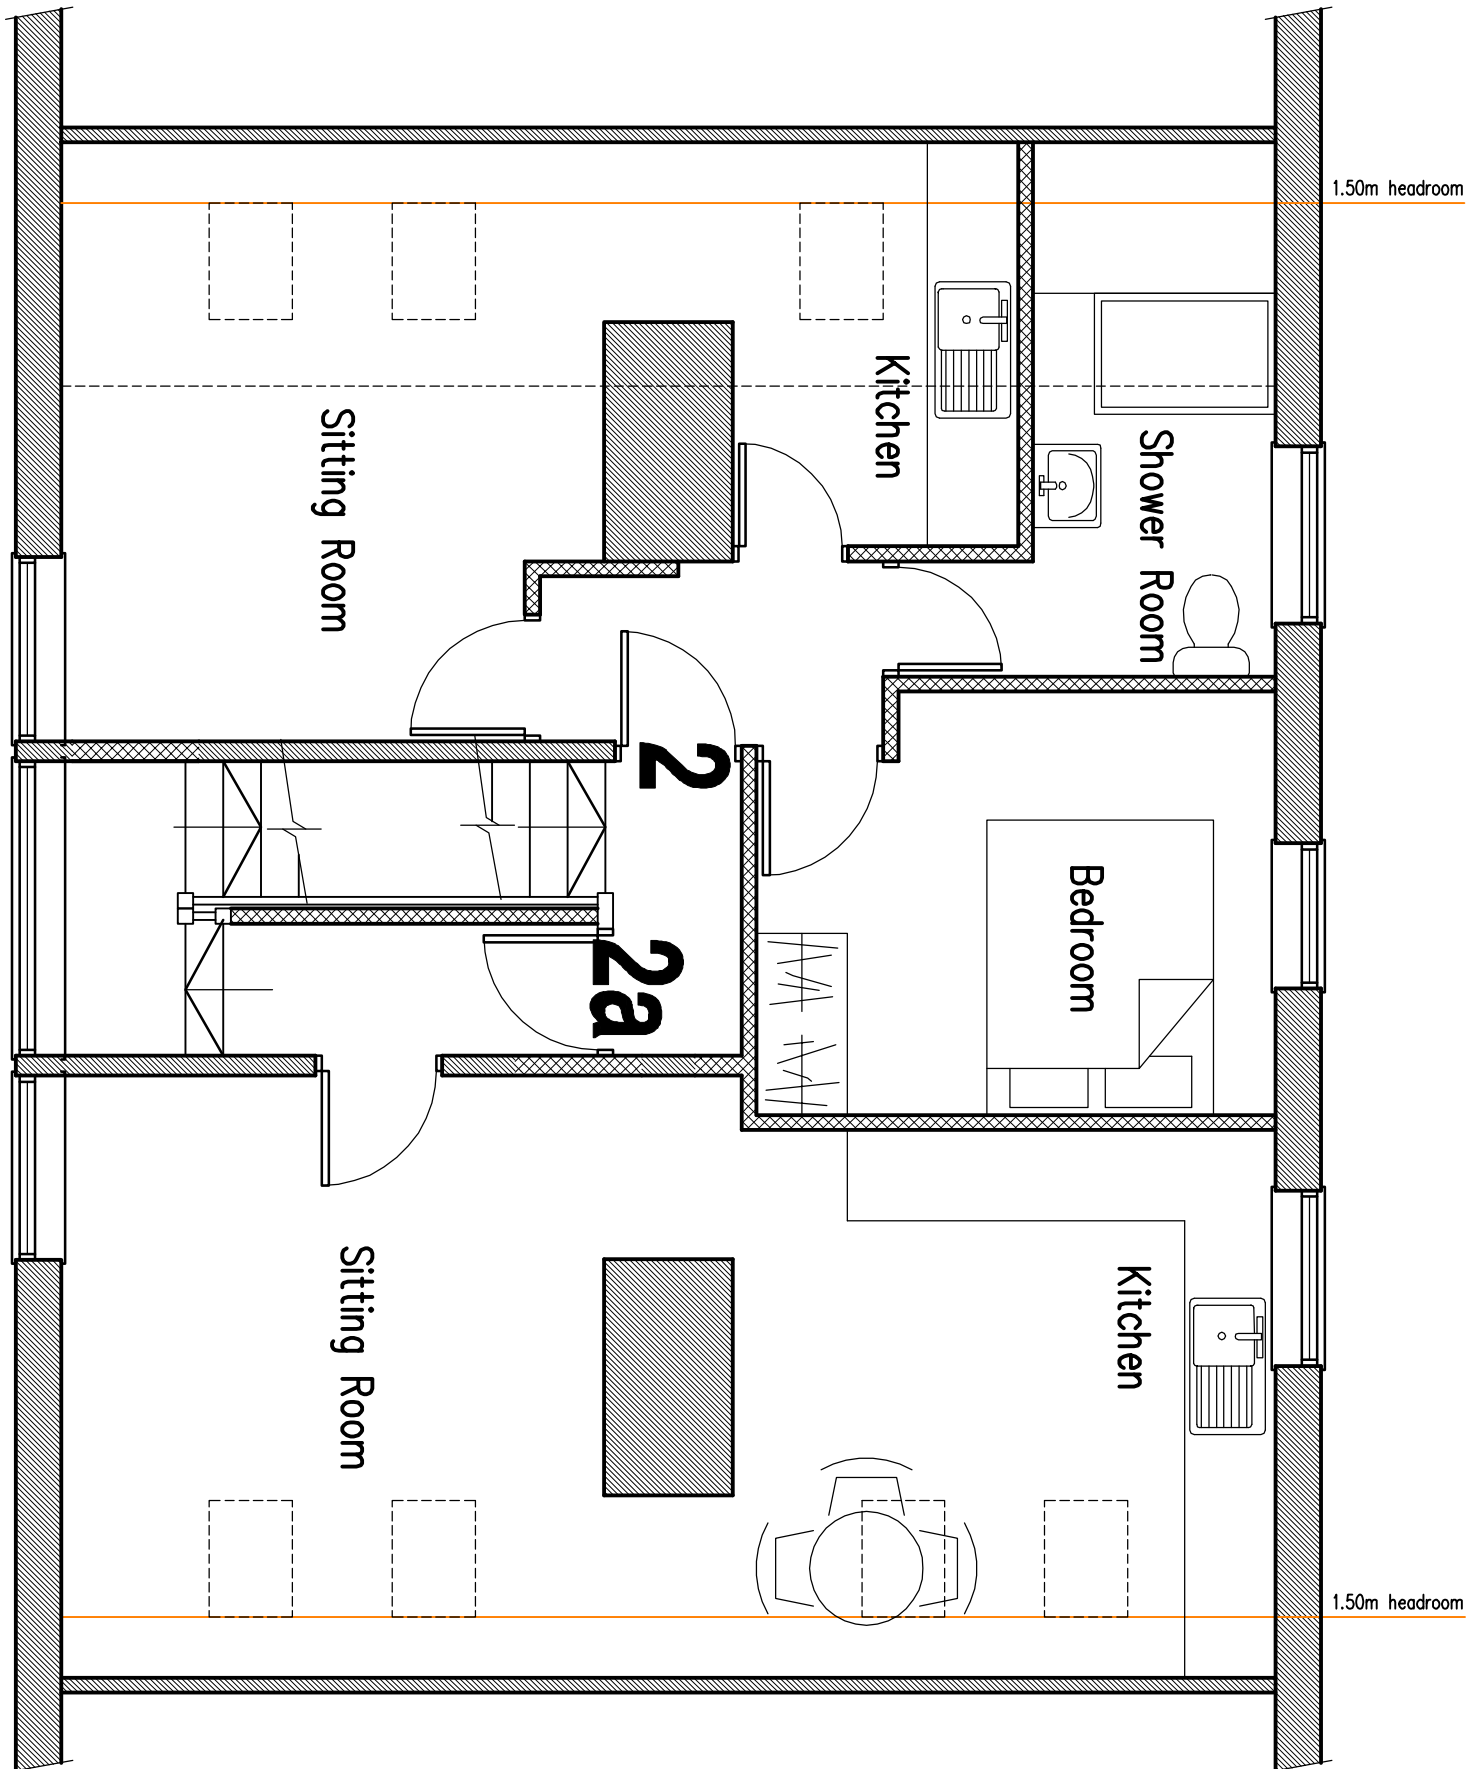


First Floor Plan
As Proposed
1:50

Flot 2
Floor Area 37m²
Flot 2a
Floor Area 58m²
Floor Area @ 2.30m = 13m²

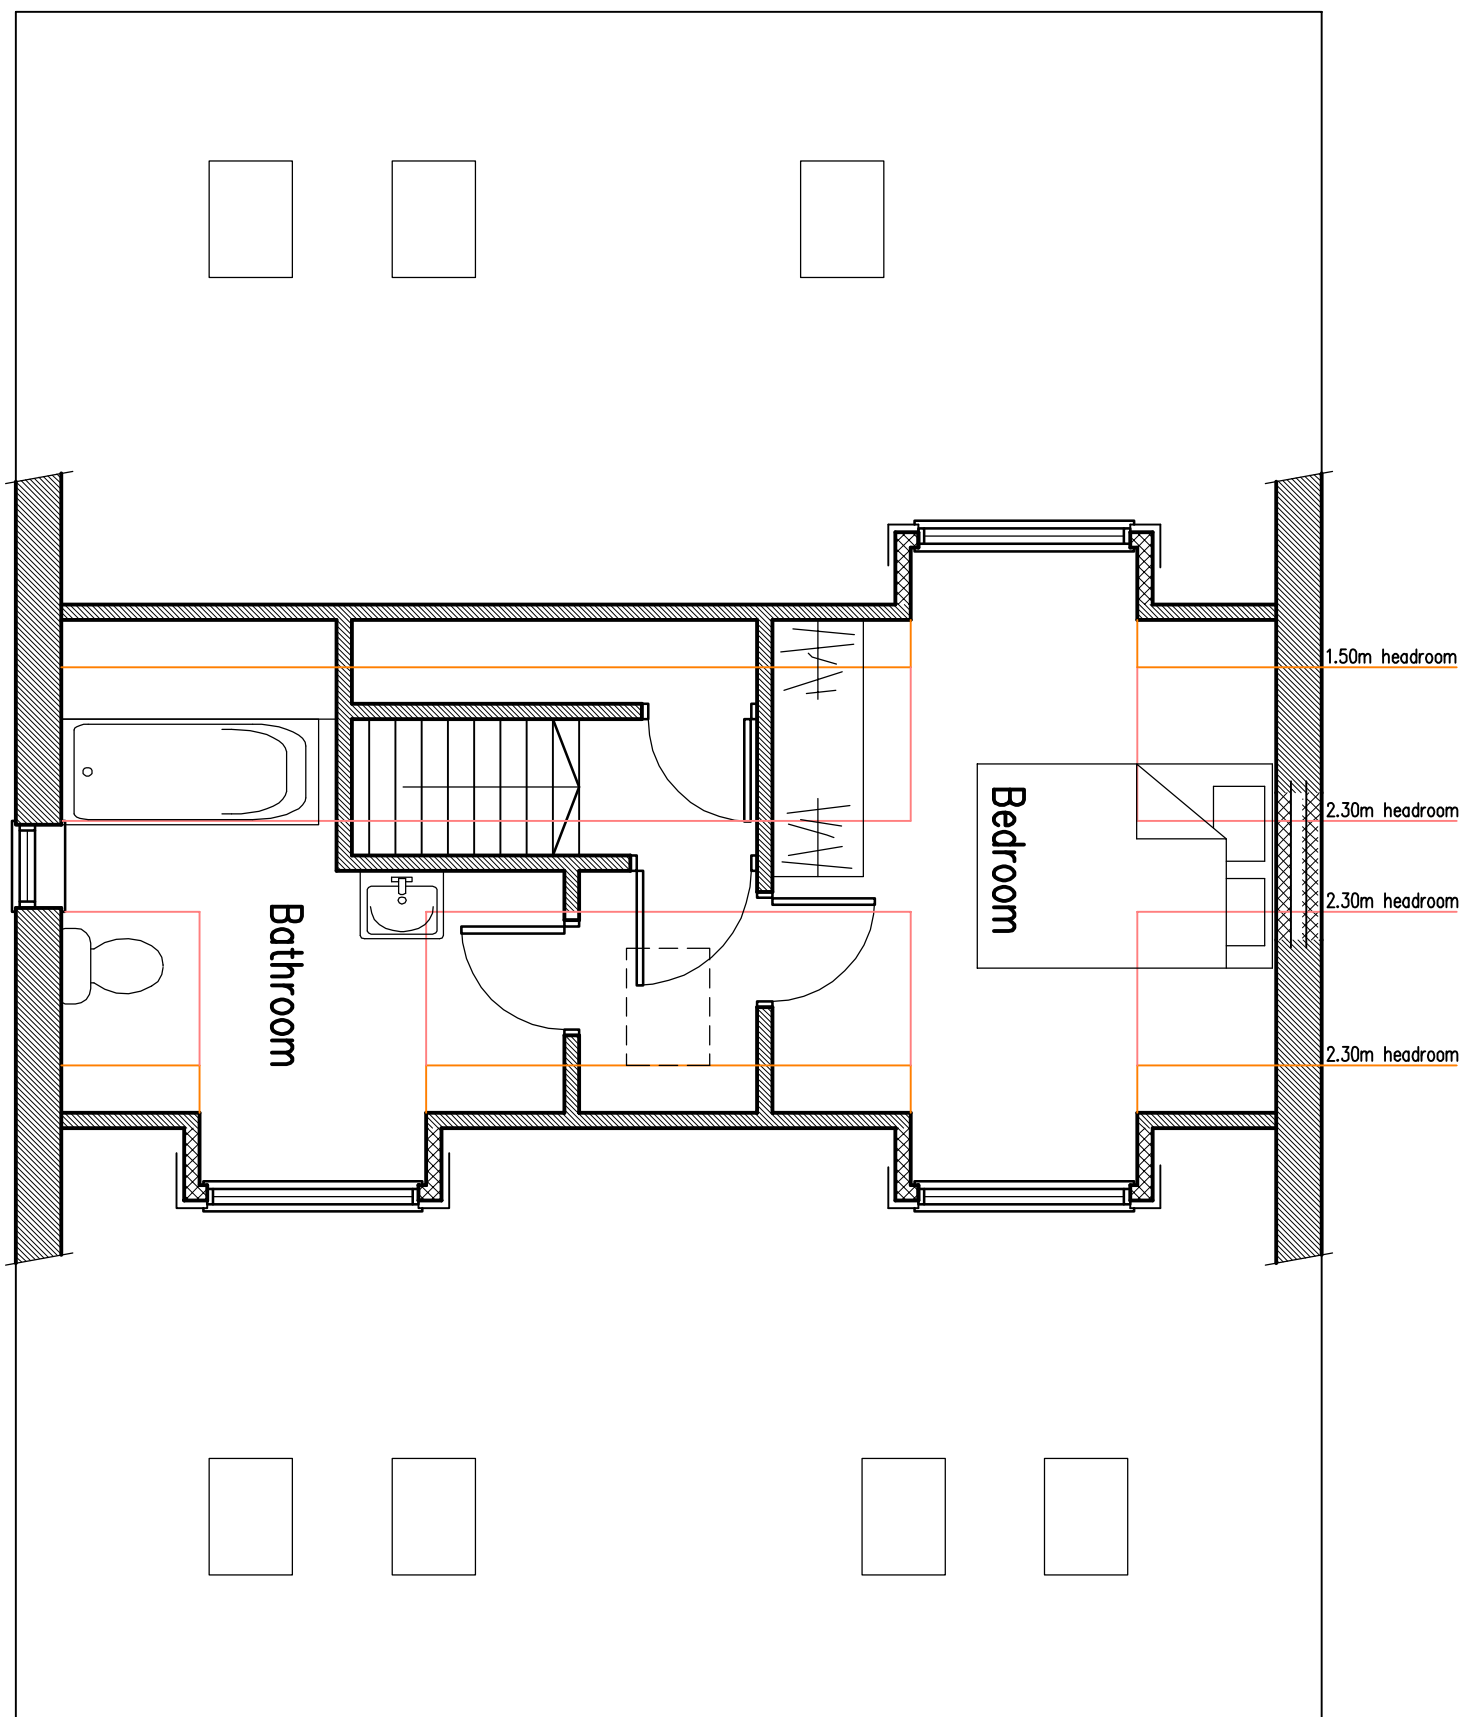

Second Floor Plan
As Proposed
1:50

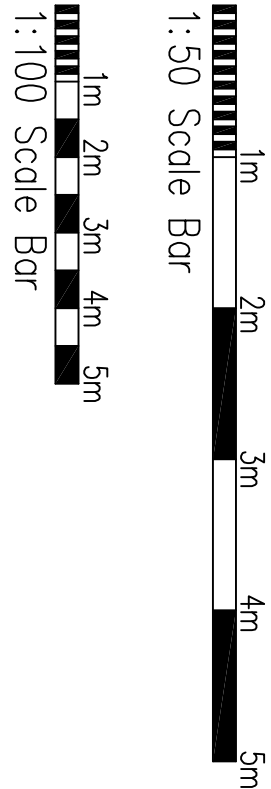

Project: Proposed Development at: 2 Claydon House Elm Grove Bognor Regis		Drawing Title: Floor Plans & Elevations As Proposed Option 1	
Client: Genex Investment Group		Copyright of: Olive Voller Associates Chartered Building Surveyors Garden Cottage Farm Lane Ditchling BN6 8UN Tel: 01444 8701010 Fax: 01444 870099 Web: www.olivevoller.com	
Scale: 1:50, 1:100 @ A1		Date: March 2021	
Dwg. No. 3095-03		Rev'n A	