

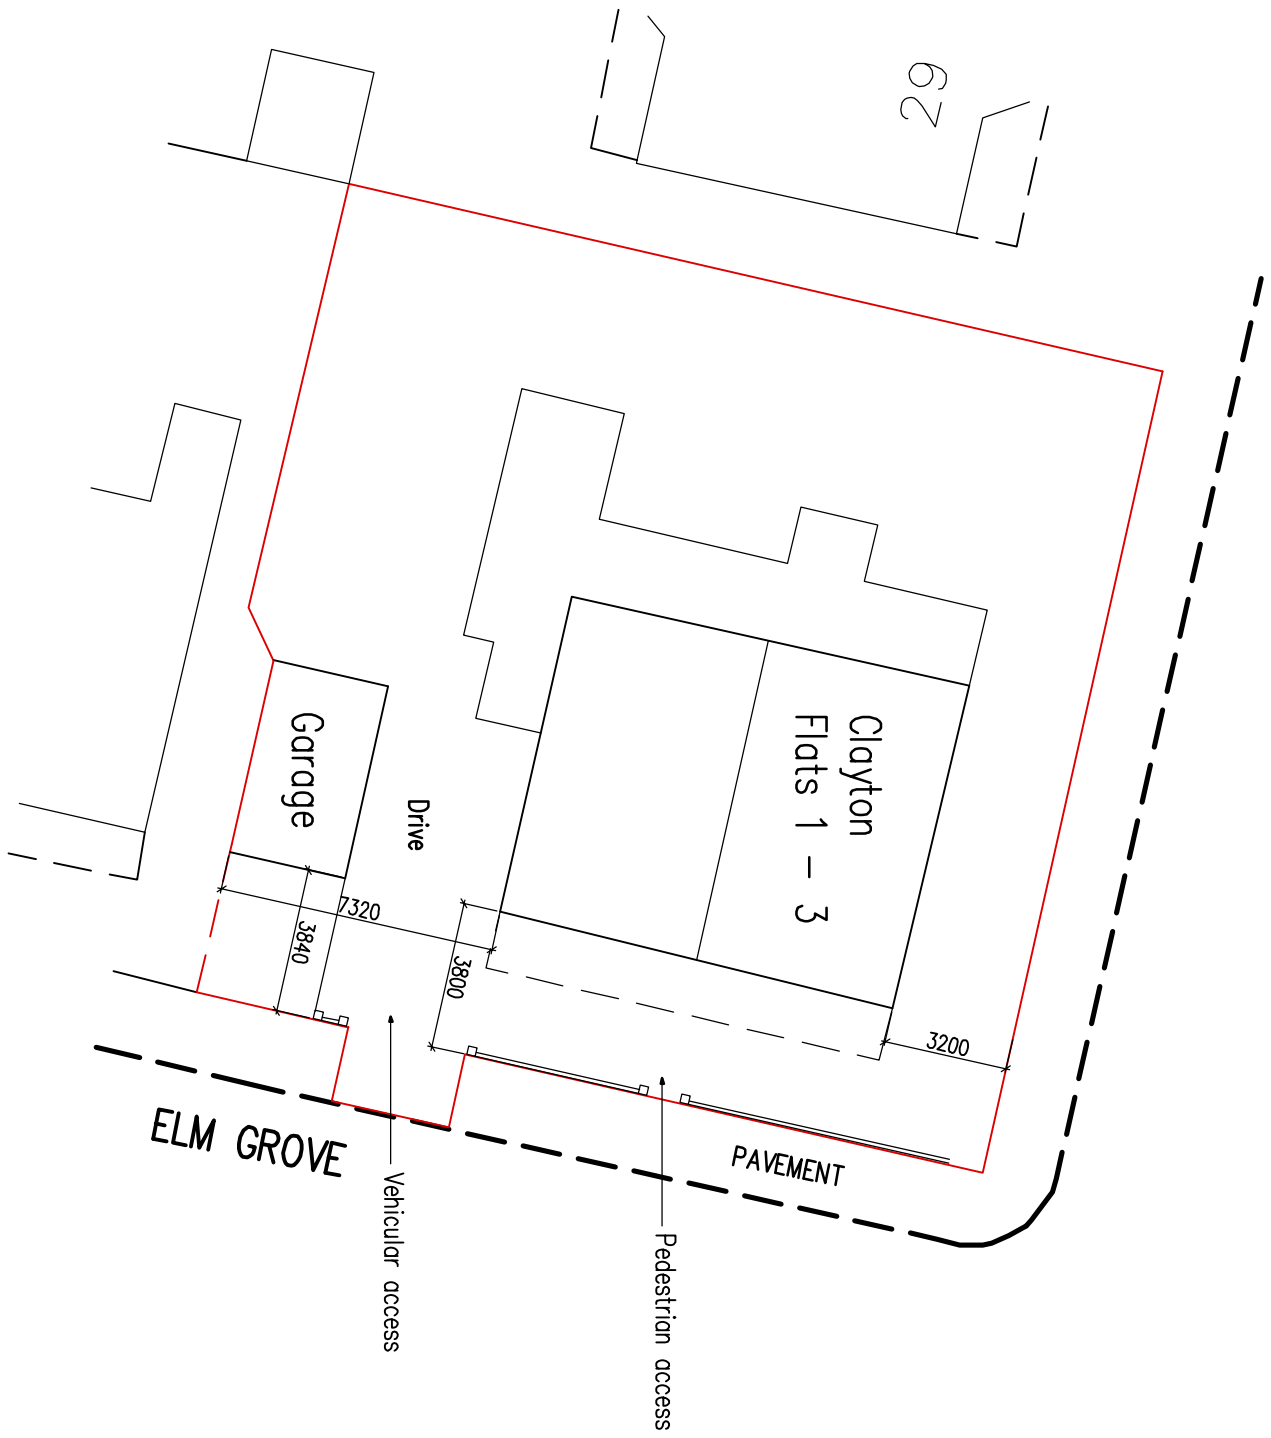


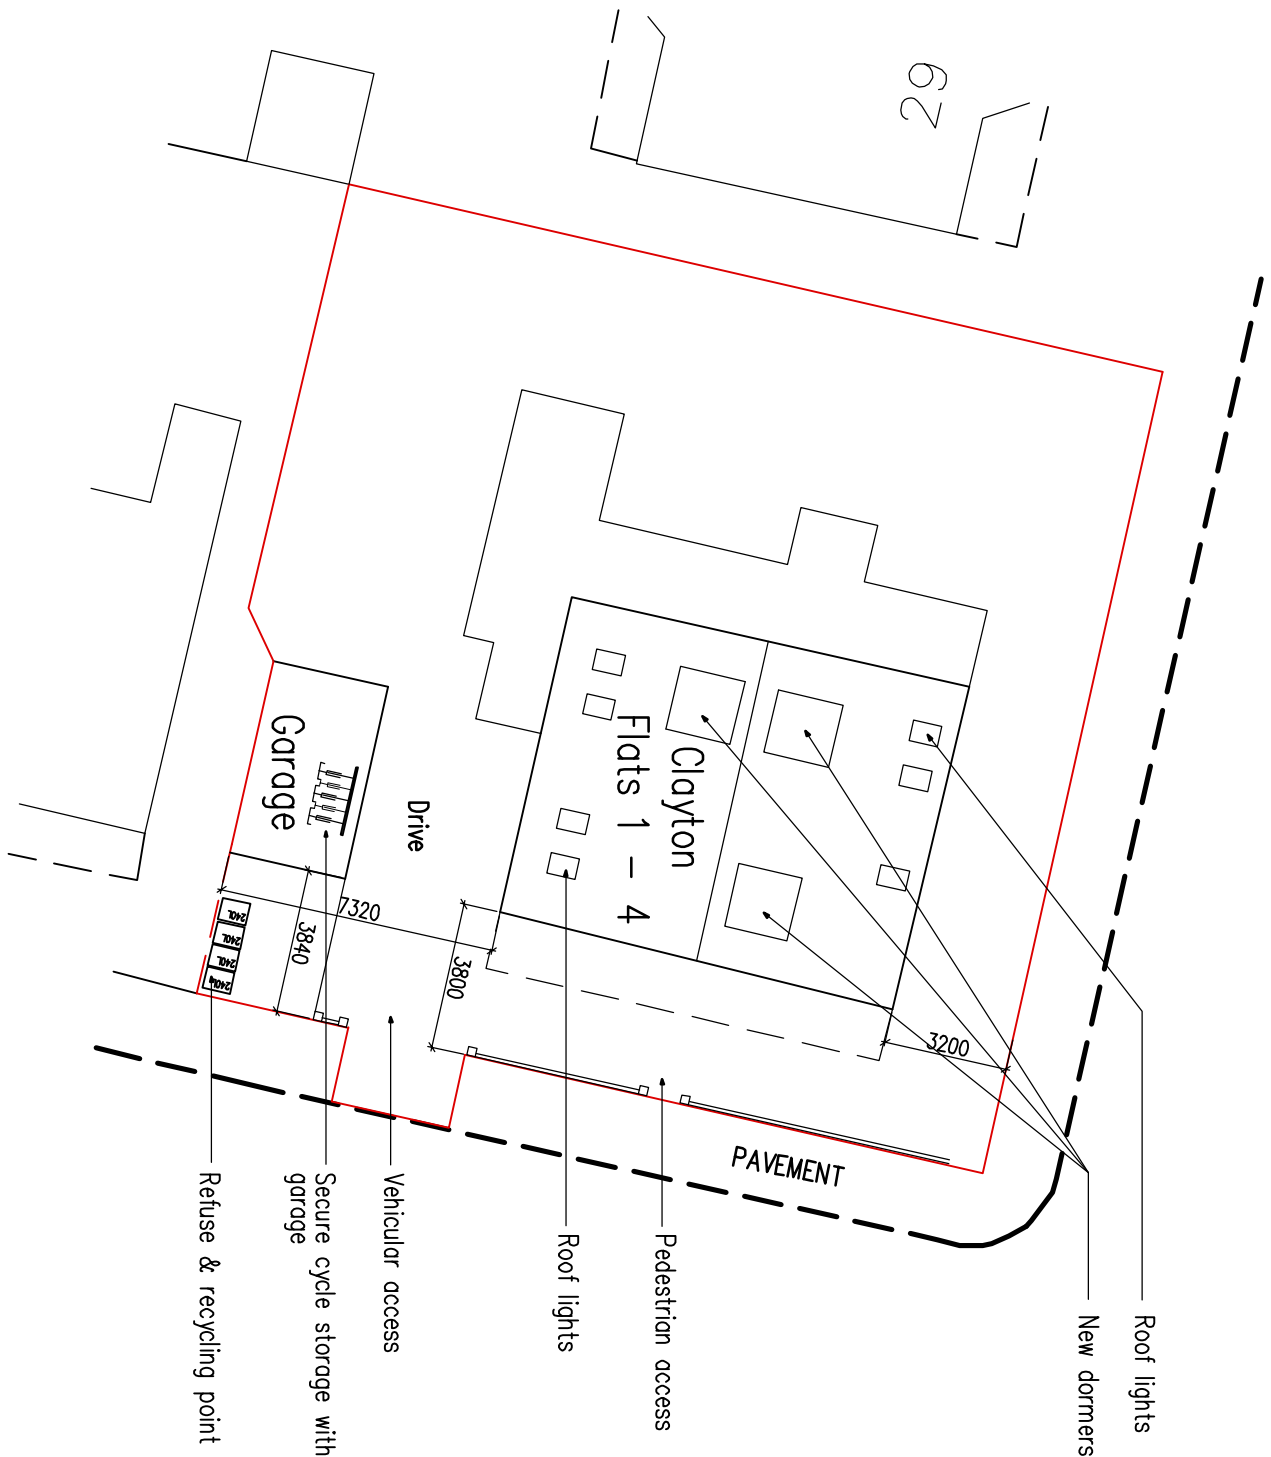



Site Plan

As Existing
1:200

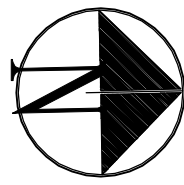


Site Plan

As Proposed
1:200

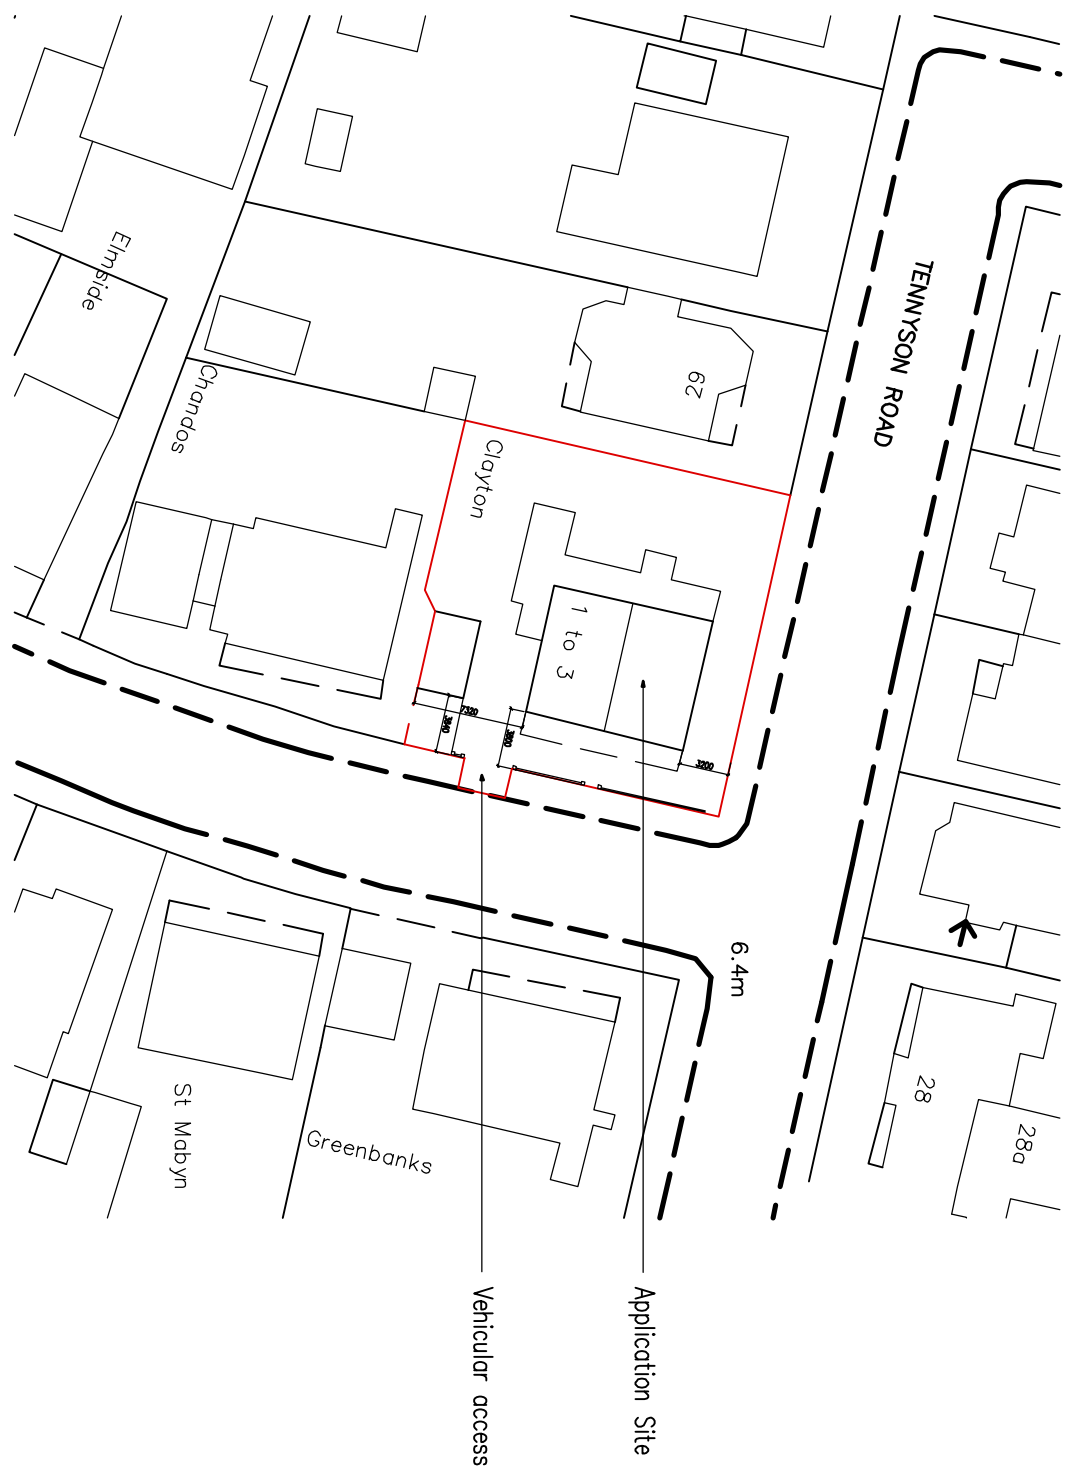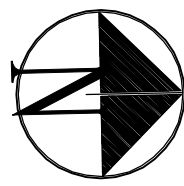



Block Plan

1:500

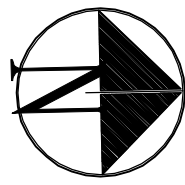

Location Plan

1:1250

 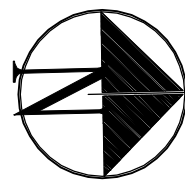

1:500 Scale Bar



1:1250 Scale Bar

1 May 2021 Road plans added

Project:
Proposed Conversion of:
2 Clayton House
Elm Grove
Bognor Regis

Drawing Title:
Block & Location Plans
Site Plan
As Existing & Proposed

Client:
Genex Investment Group

Copyright of:
Olive Voller Associates
Chartered Building Surveyors
Garden Cottage
Farm Lane
Ditchling
BN6 8UN
Tel: 01444 871010
Fax: 01444 870099
Web: www.olivevoller.com



Scale:
1:500, 1:1250, 1:200 @ A1

Date:
March 2021

Drawn:

Dwg. No. 3095-04

Rev'n
A