




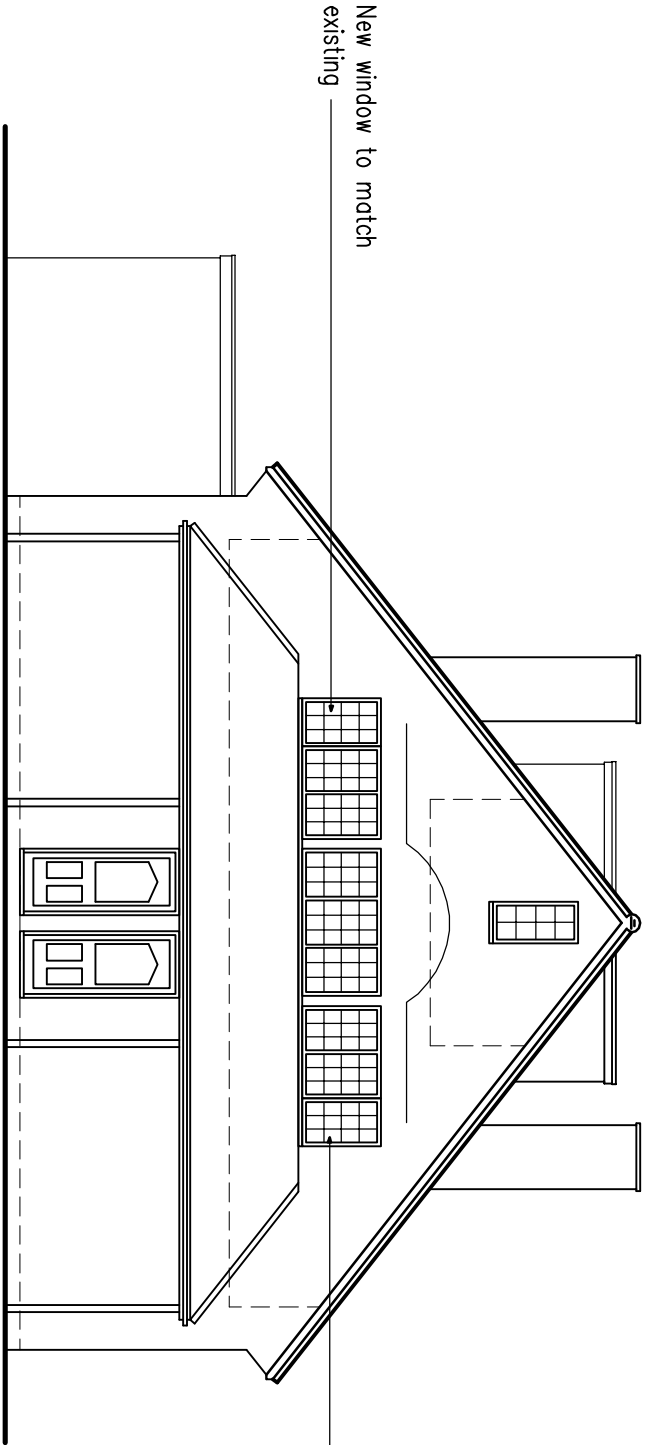


East Elevation
As Proposed
1:100

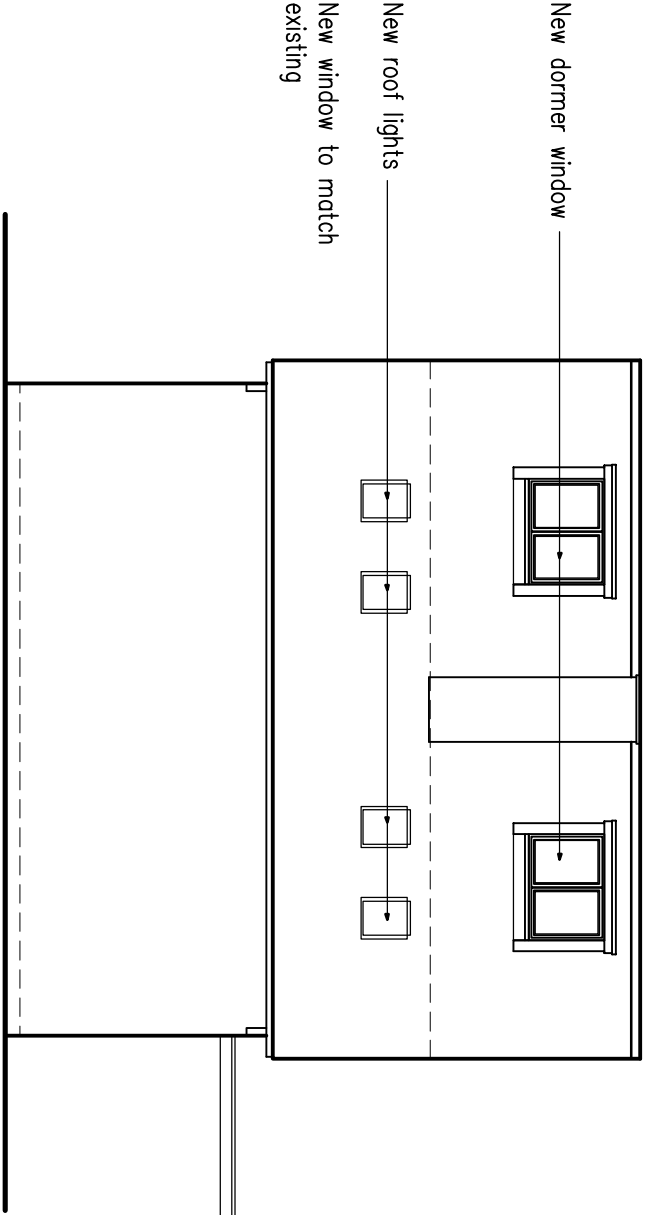


North Elevation
As Proposed
1:100

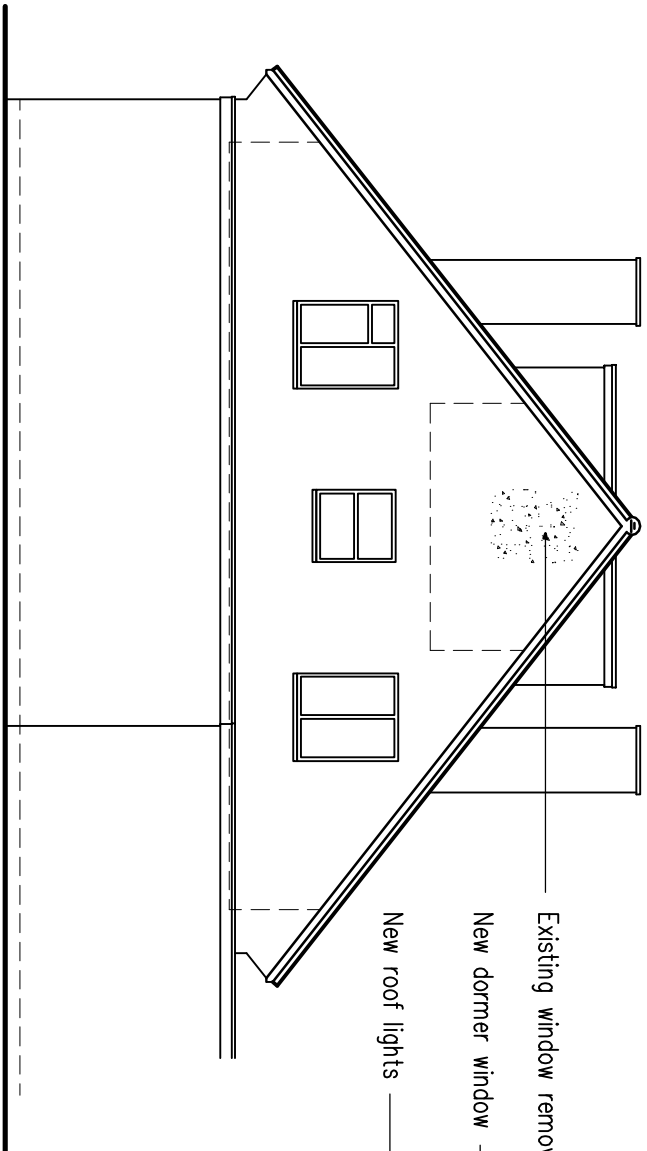


West Elevation
As Proposed
1:100

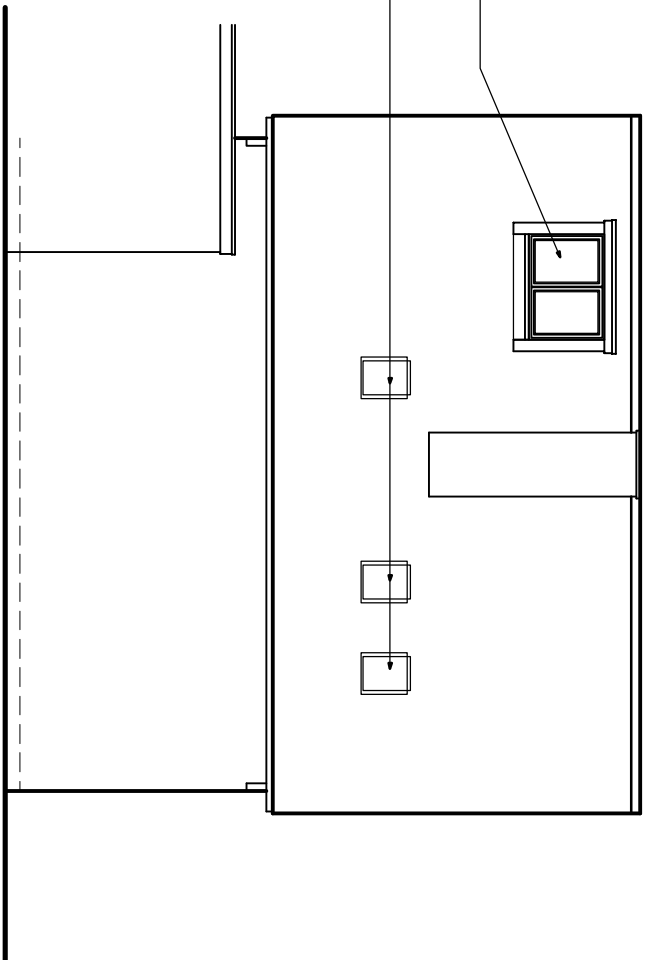

South Elevation
As Proposed
1:100


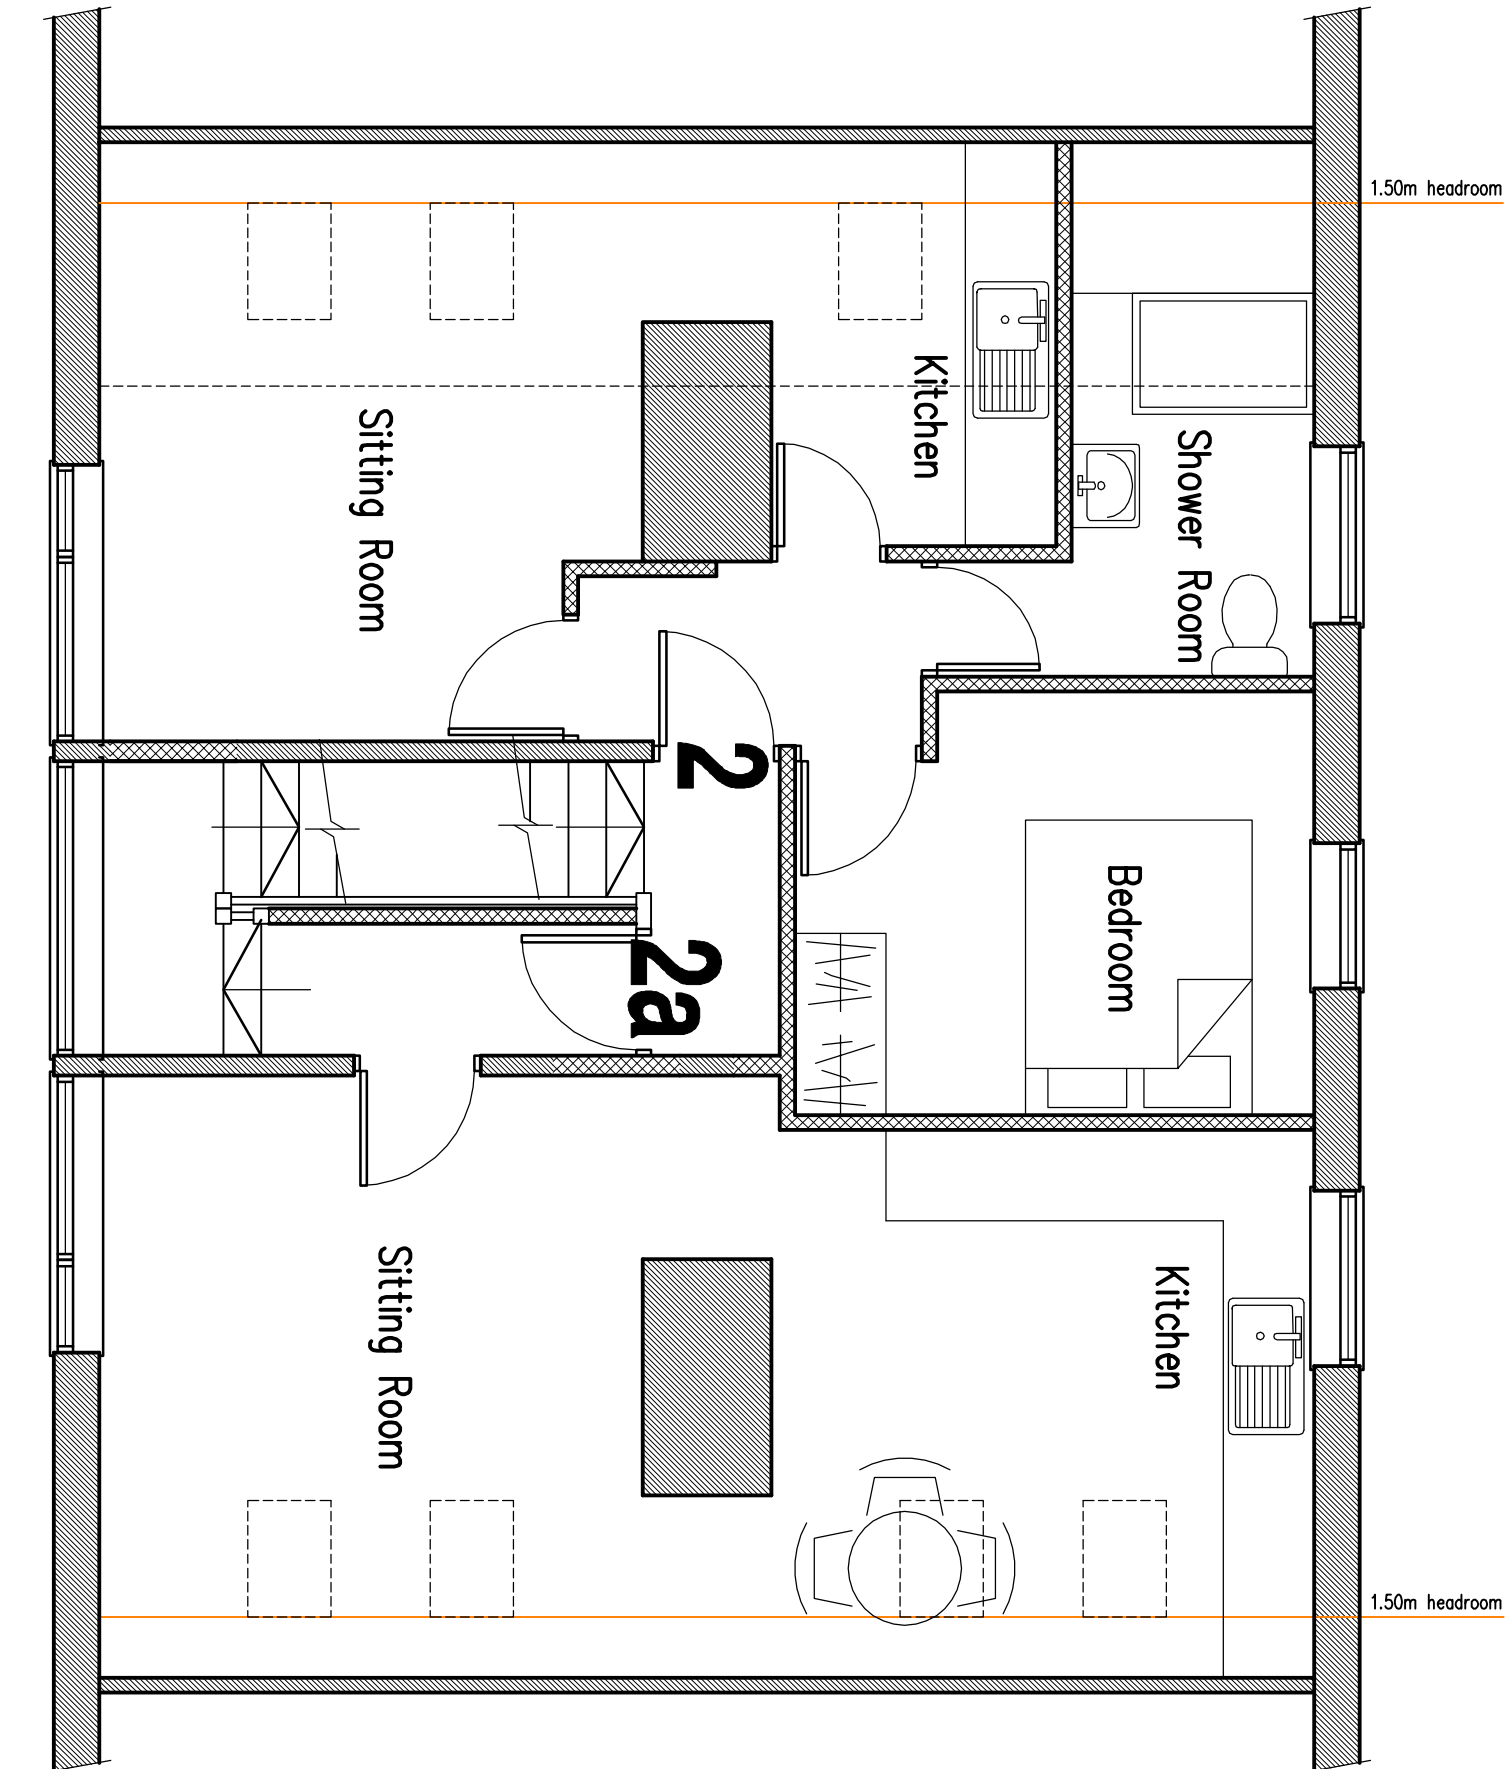


First Floor Plan
As Proposed
1:50

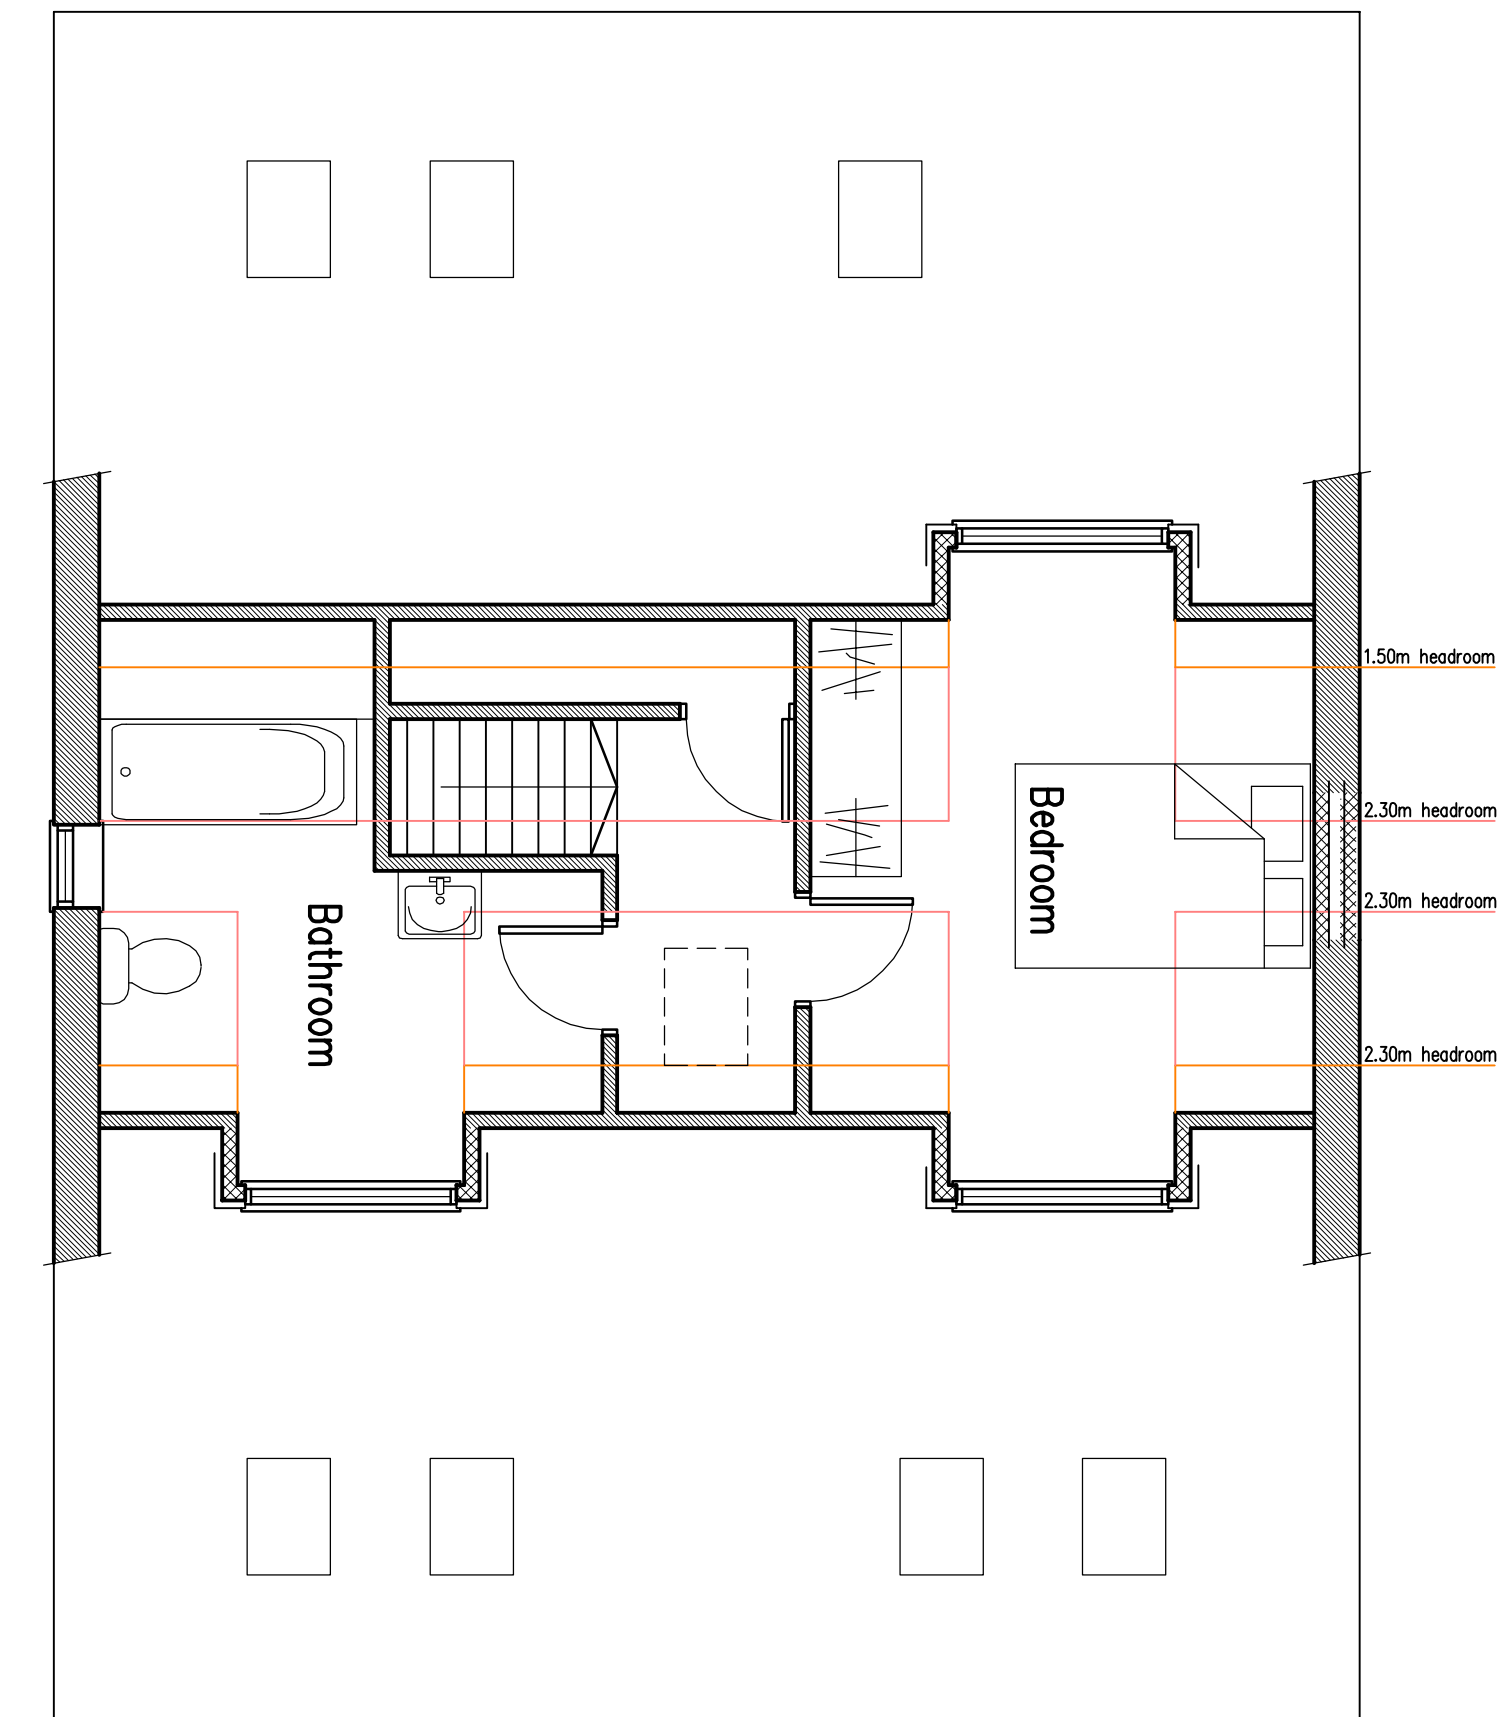


Second Floor Plan
As Proposed
1:50

Part Ground Floor Plan
As Proposed
1:50

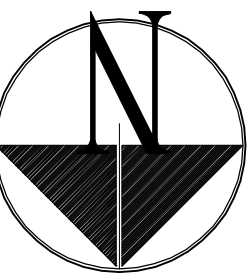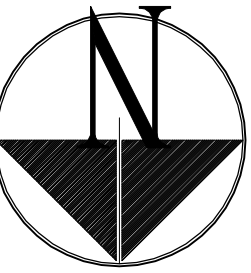

Flot 2
Floor Area 37m²
Flot 2a
Floor Area 58m²
Floor Area @ 2.30m = 13m²

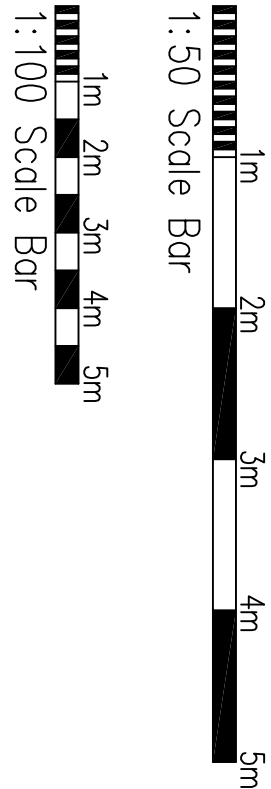

Project:
**Proposed Development at:
2 Clayton House
Elm Grove
Bognor Regis**

Drawing Title:
**Floor Plans & Elevations
As Proposed
Option 1**

Client:
Genex Investment Group

Copyright of:
Olive Voller Associates
Chartered Building Surveyors
Garden Cottage
Farm Lane
Ditchling
BN6 8UN
Tel: 01444 871010
Fax: 01444 870099
Web: www.olivevoller.com

RICS

Scale:
1:50, 1:100 @ A1

Date:
March 2021

Dwg. No:
3095-03

Rev'n
B