


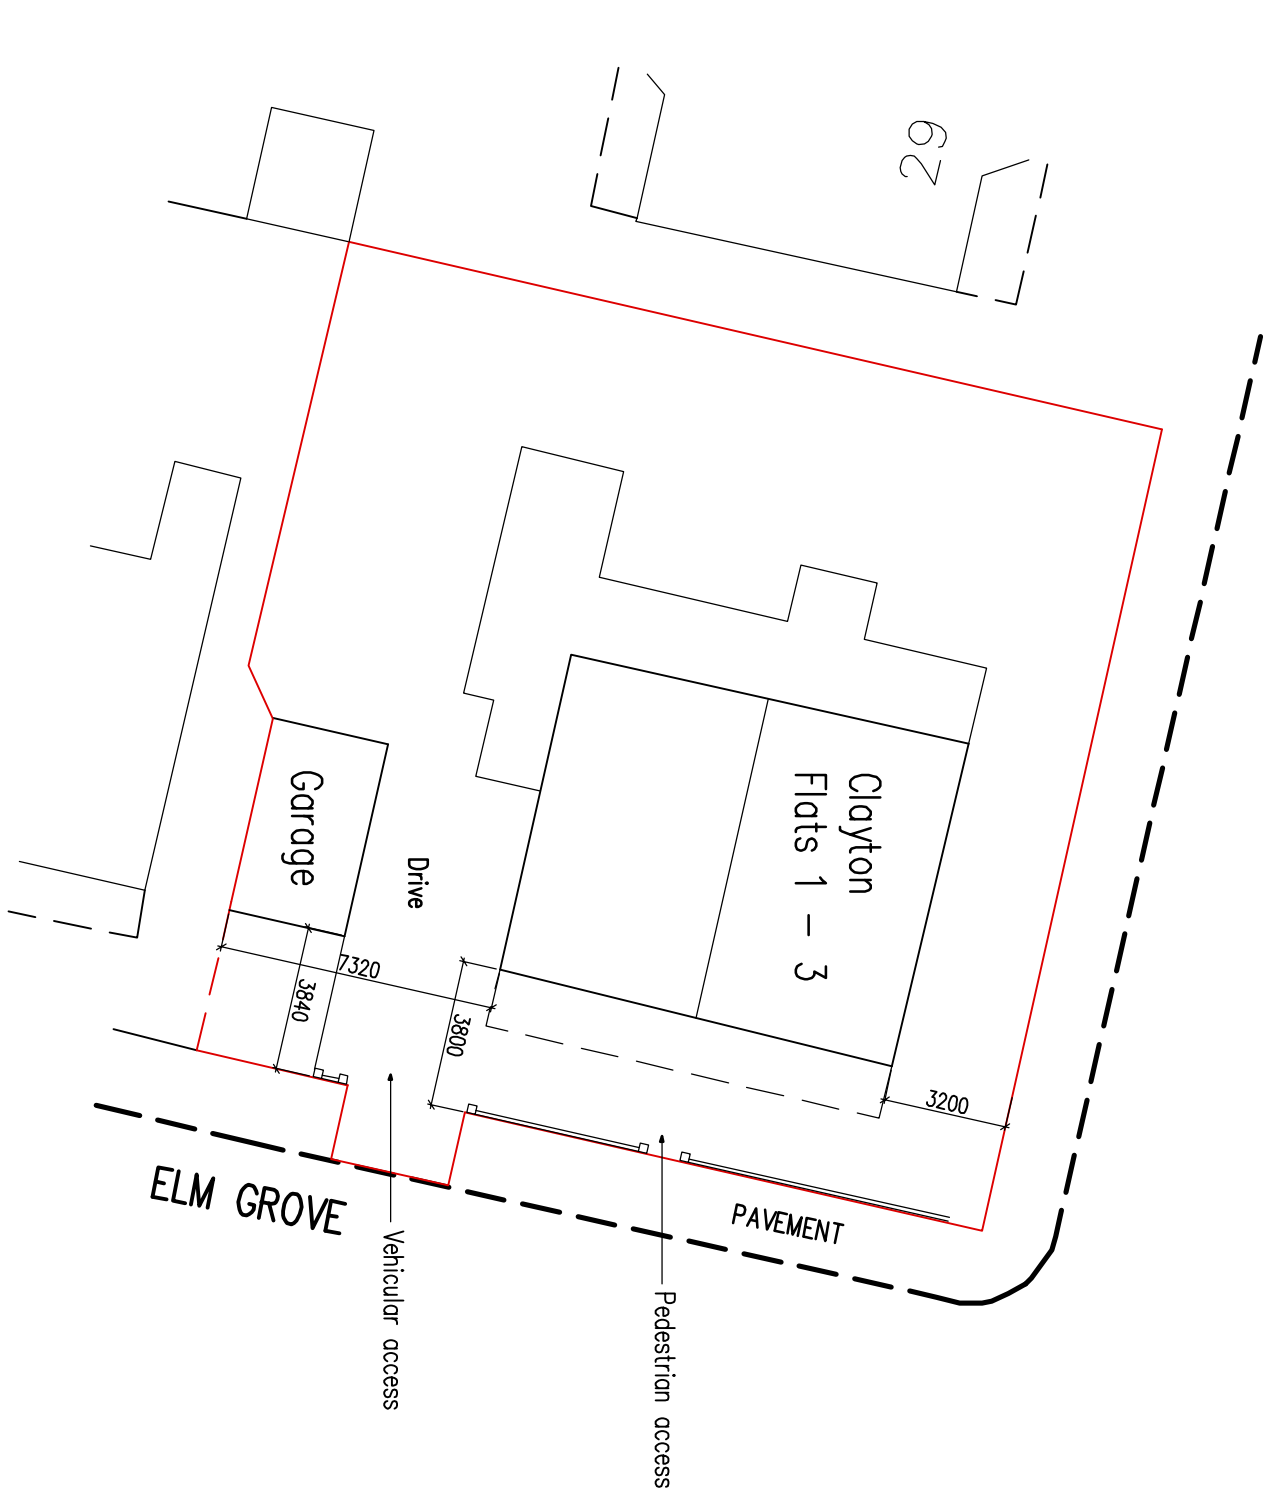
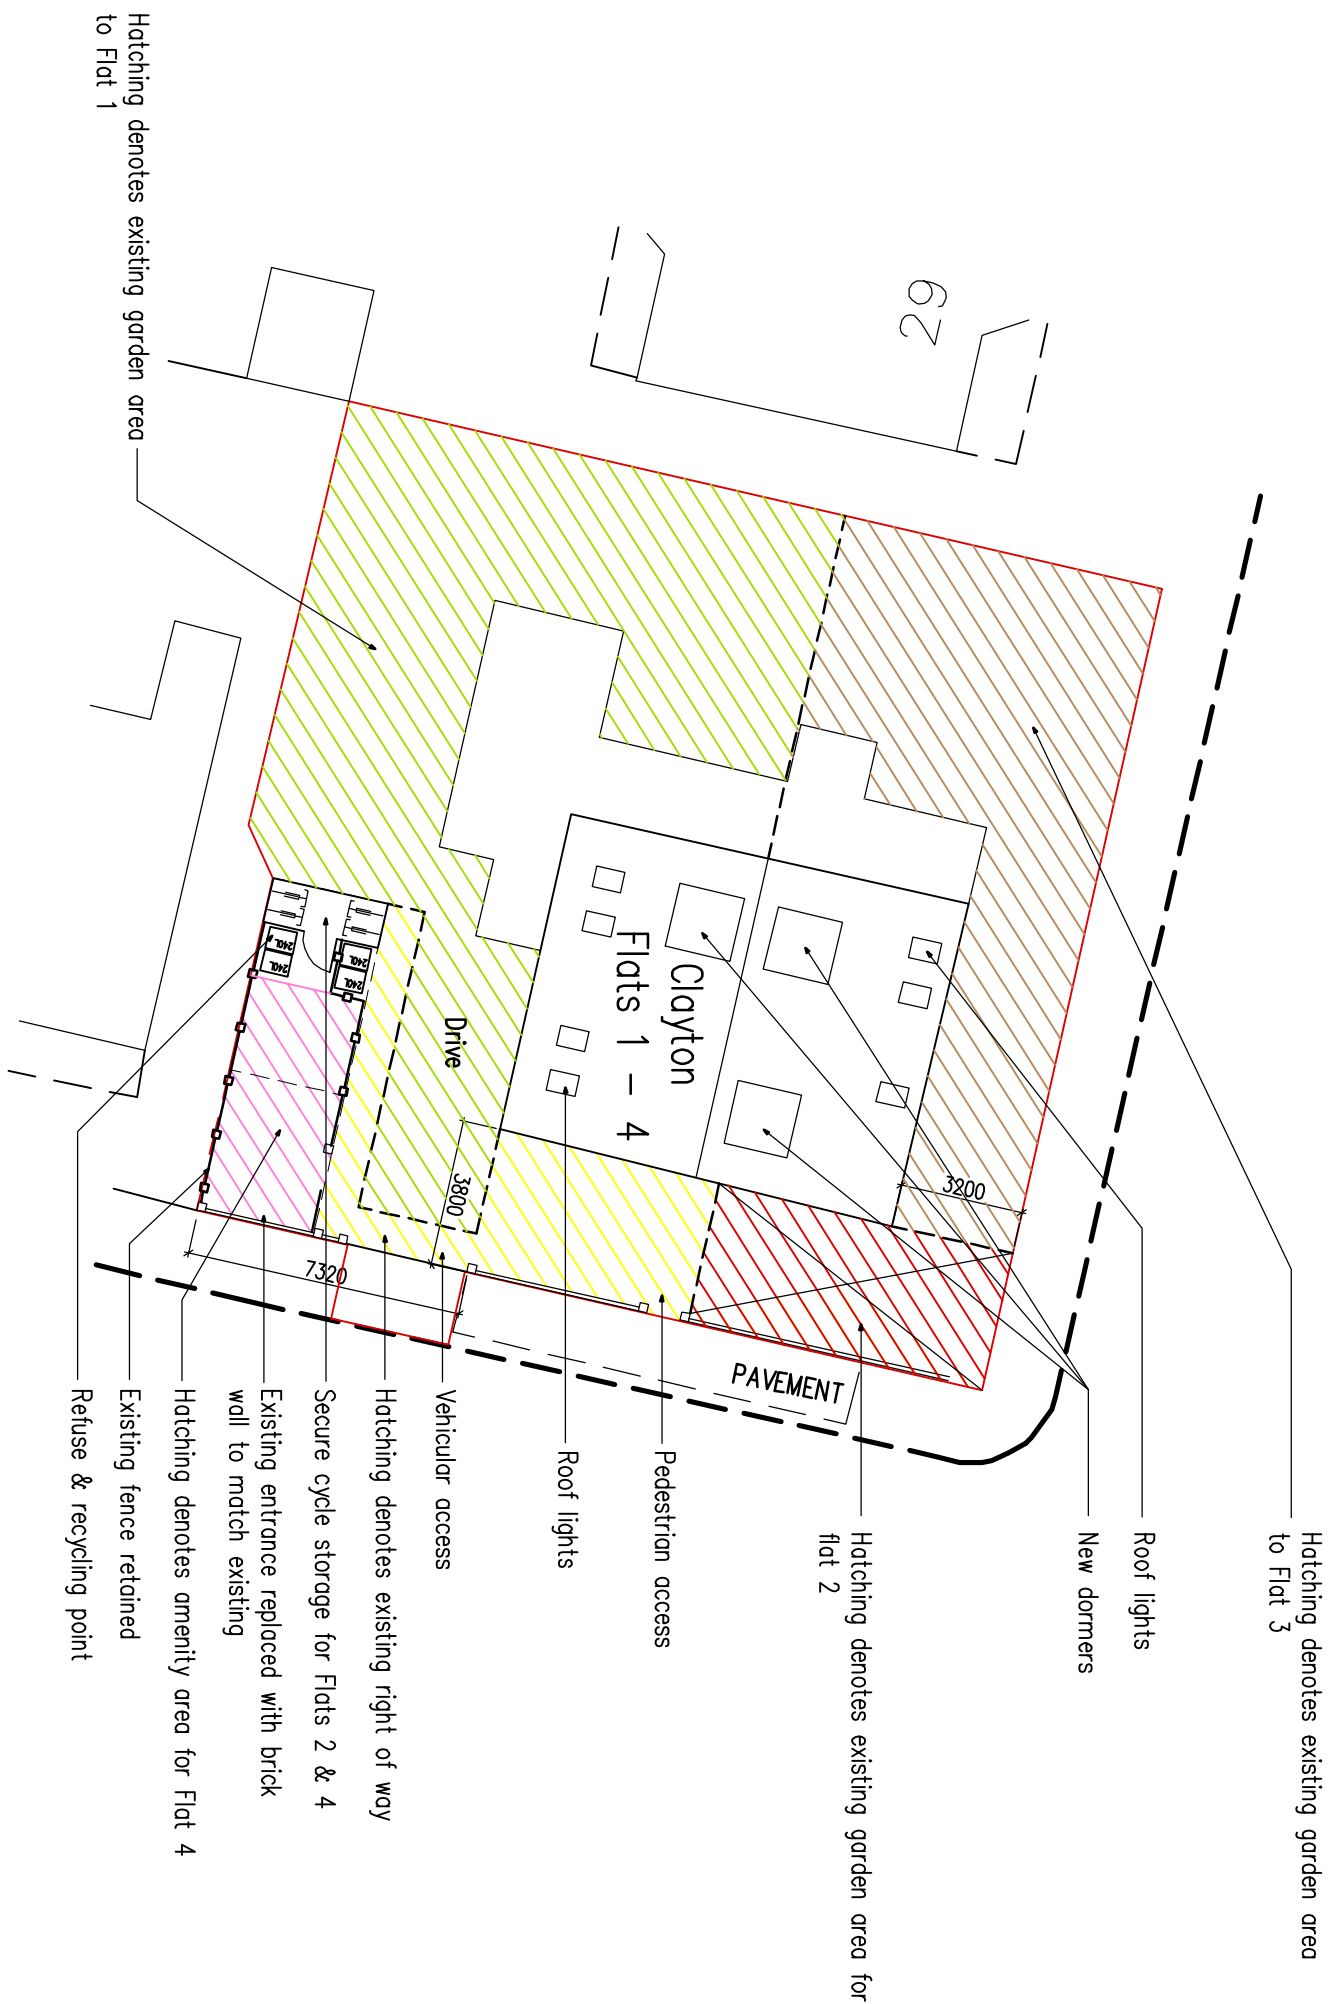


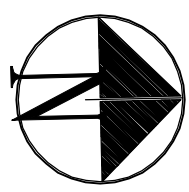


Site Plan
As Existing
1:200

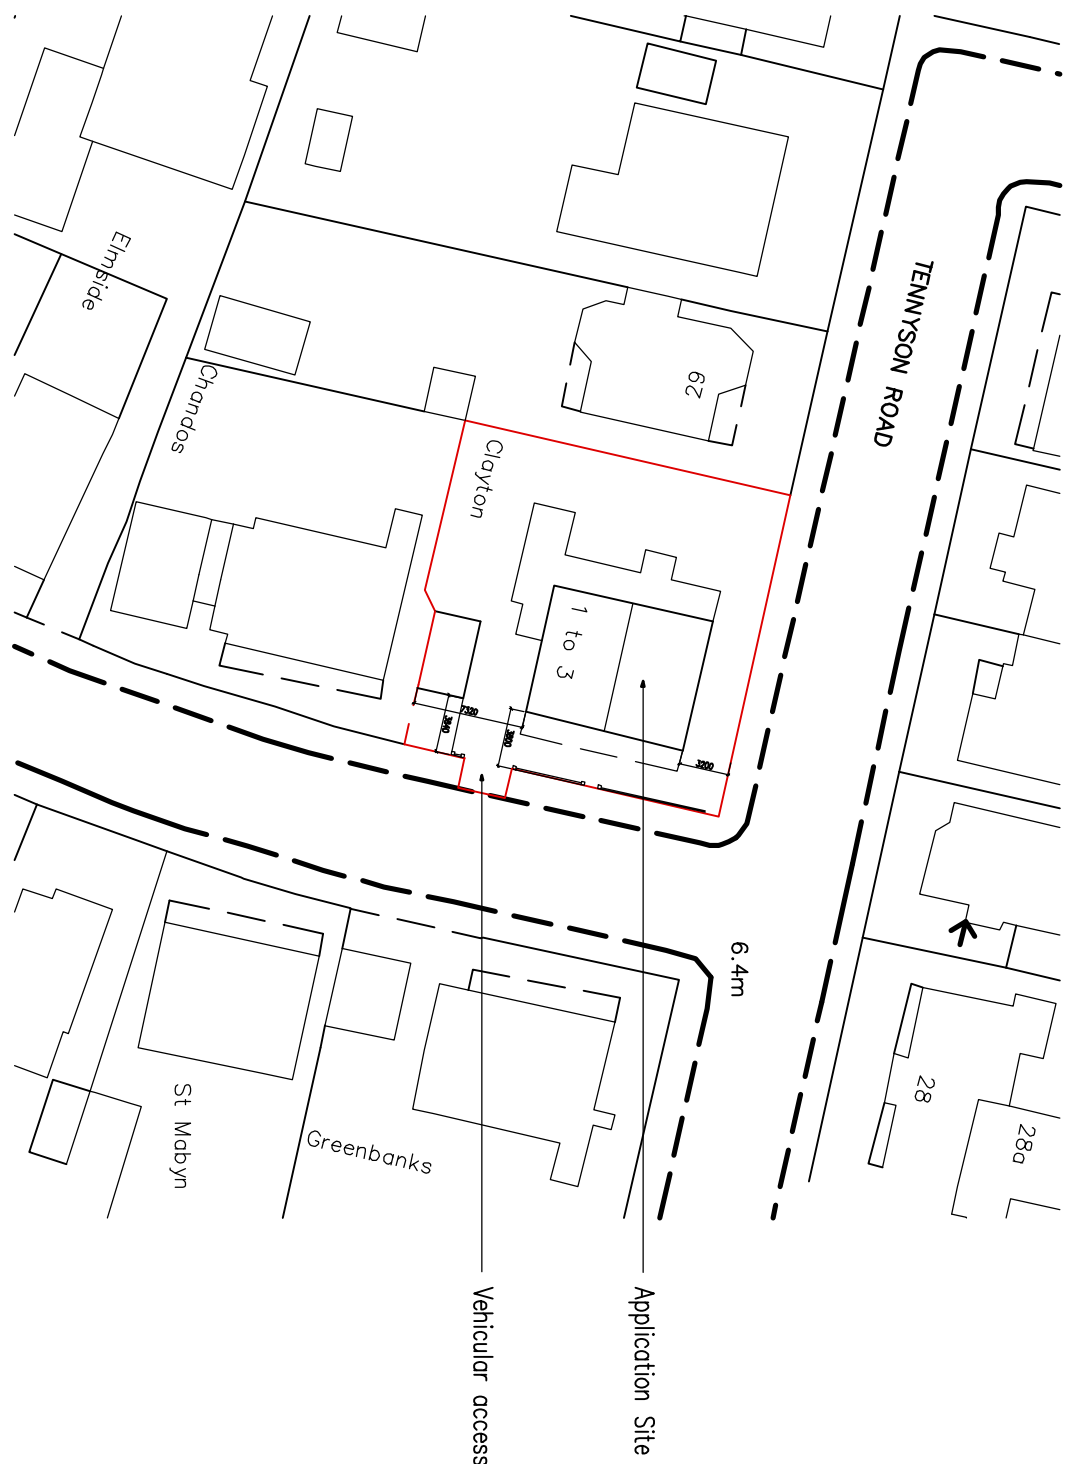



Site Plan
As Proposed
1:200

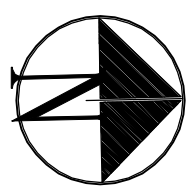

Block Plan
1:500

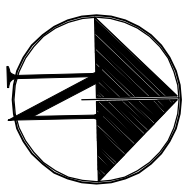

Location Plan
1:1250

 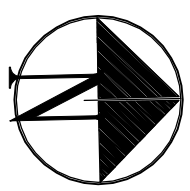

11 May 2021 Site plan amended
11 May 2021 Road plans added

Project:
**Proposed Conversion of:
2 Clayton House
Elm Grove
Bognor Regis**

Drawing Title:
**Block & Location Plans
Site Plan
As Existing & Proposed**

Client:
Genex Investment Group

Copyright of:
**Olive Voller Associates
Chartered Building Surveyors
Garden Cottage
Farm Lane
Ditchling
BN6 8UN
Tel: 01444 871010
Fax: 01444 870099
Web: www.olivevoller.com**



Scale:
1:500, 1:1250, 1:200 @ A1

Date:
March 2021

Drawn:

Dwg. No. **3095-04**

Rev'n
B