


3 BEDROOM SEMI-DETACHED DWELLINGS
UNITS 6 & 7




Front (South) Elevation



Back (North) Elevation

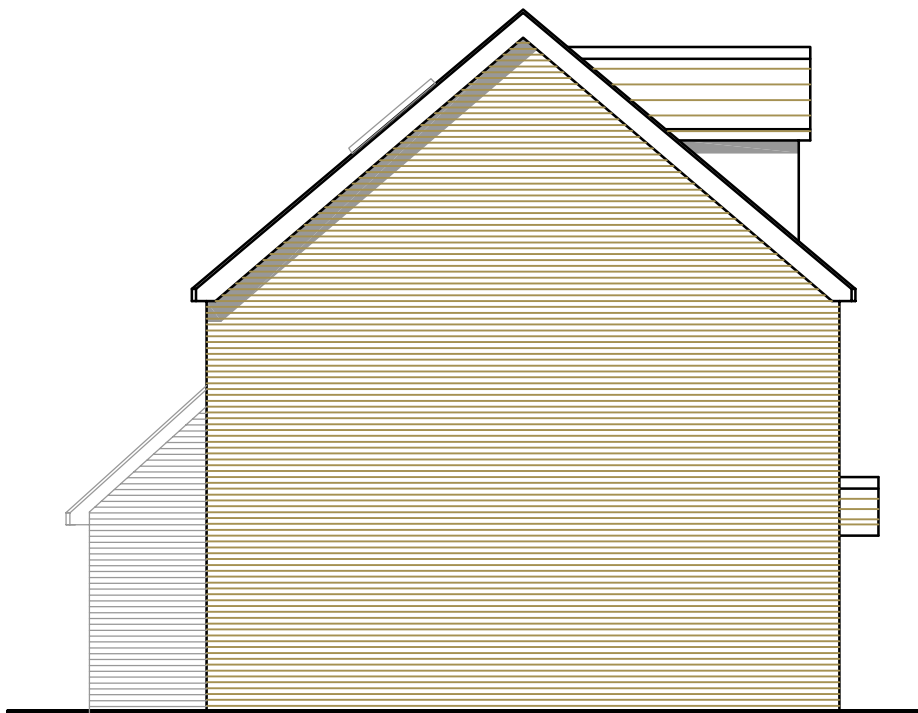

Side (West Unit 6) Elevation

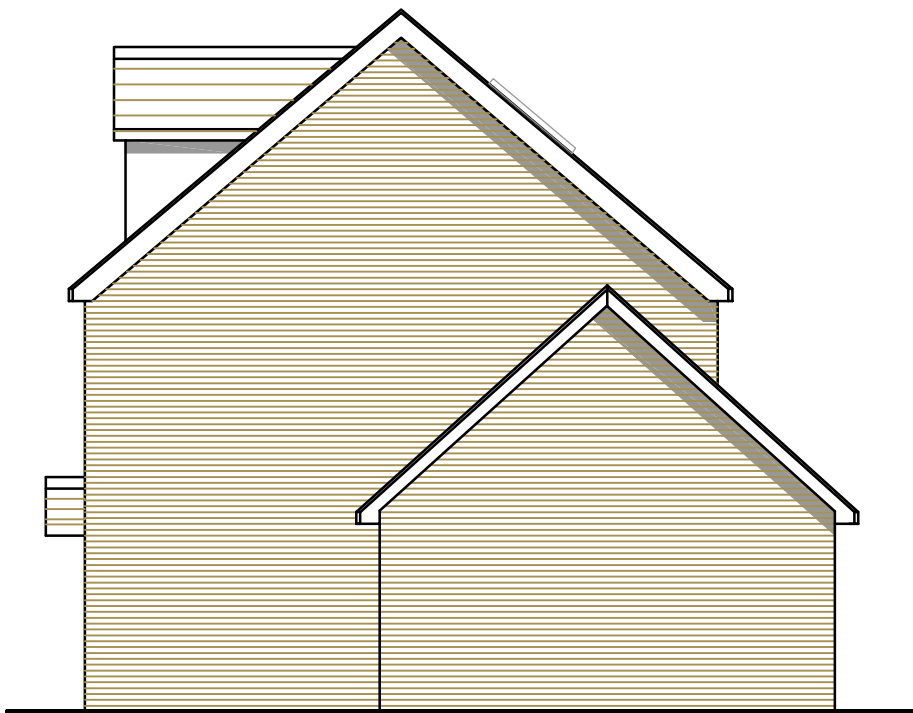

Side (East Unit 7) Elevation

AMdesign

ARCHITECTURE DESIGN DEVELOPMENT
Leeza Aldis-Hobbs ARB RIBA SPAB

Mob: 07756 329400
e-mail: leeza@amdesignltd.co.uk

PROJECT
**LAND TO REAR OF
6 OCKLEY ROAD
BOGNOR REGIS
PO21 2HW**
PROJECT STAGE
PLANNING

DRAWING
**UNITS 6 & 7 FRONT
& REAR ELEVATIONS**
DRAWING No
42/04
SCALE 1:100
DATE MAY 2013
REVISION
A
DRAWN LA
CHECKED

A	AMENDED PLANNING SCHEME	May 13
LETTER	REVISION	DATE
This scheme is subject to town planning and all other necessary consents. All dimesions and levels to be checked on site. This drawing is to be read in conjunction with other relevant drawings and documents. Report all discrepancies to the Architect before work commences. AM Design is the trading name of AM Design Ltd © AM Design Ltd. All rights reserved.		