




North East Elevation



North West Elevation

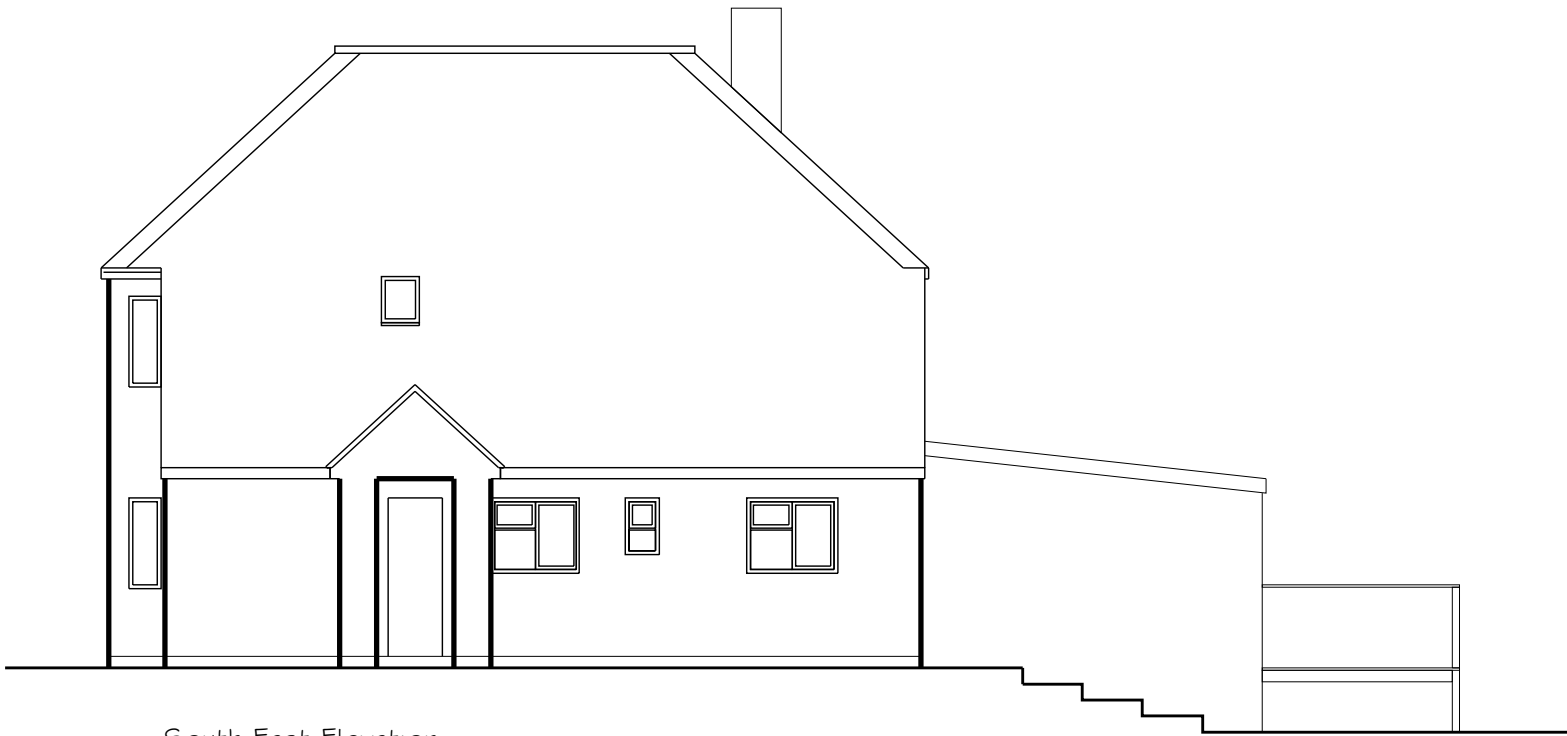

South East Elevation



South West Elevation

NOTES:

Dimensions to be checked on site before commencing work.
Any discrepancies shall be reported to the architect immediately.

Do not scale from these drawings except for planning purposes.
Use figured dimensions only.

Where applicable this drawing is to be read in conjunction with other consultants' drawings.

This drawing is the copyright of hda projects ltd.

Rev	Date	Amendment
-----	------	-----------

hda

projects

6 The Old Flour Mill - Queen Street - Emsworth - - Hampshire - PO10 7BT -

Tel: +44 (0) 1243 373855 Mob: 07881287017

e-mail: hdaprojects@talktalk.net

For
Mr +Mrs S Bowen

Project
23 Sandymount Avenue
Bognor Regis
PO22 9ET

Title
Elevations as Existing

Date	Drawn	Scale	Checked
Mar 2015	wtm	1:100 @ A3	
Job Number	Prefix	Drawing Number	Revision
1513	P	03	