

Revisions:




PROPOSED EAST ELEVATION




PROPOSED WEST ELEVATION



PROPOSED SOUTH ELEVATION

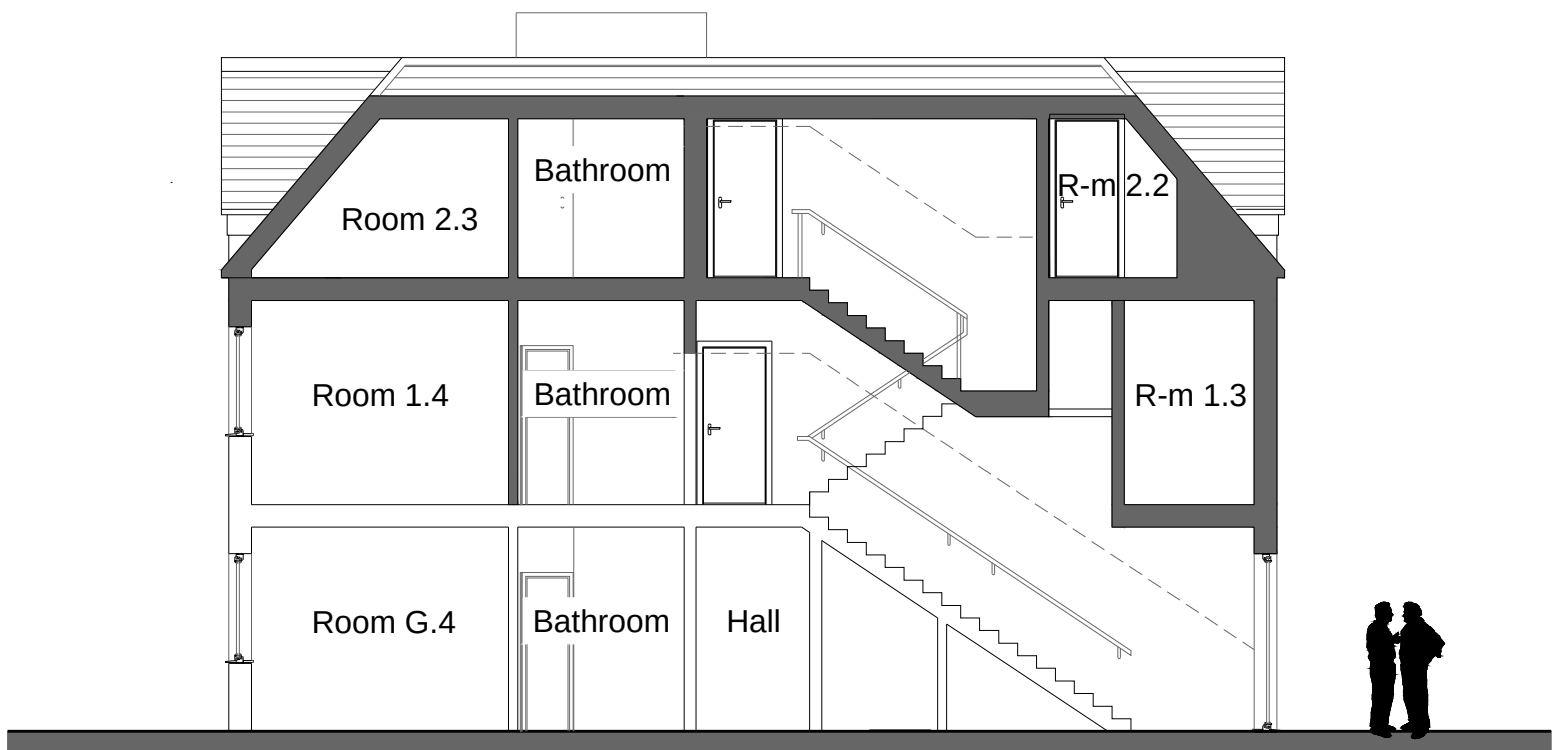

SECTION A-A

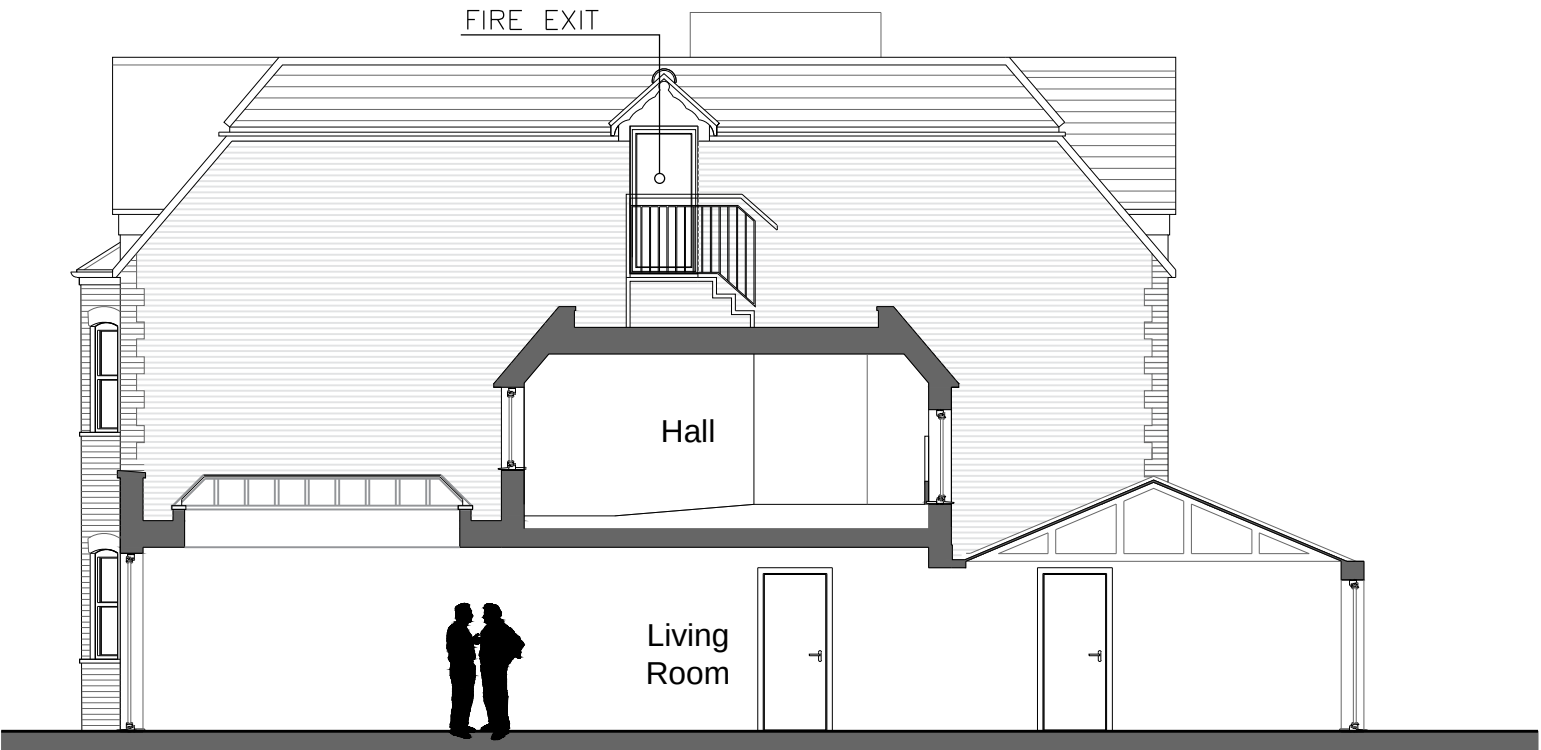

PROPOSED NORTH SECTIONAL ELEVATION

Suite 6a
Church House,
94 Felfham Road
Felfham
West Sussex,
PO22 7PG
TEL: 01243 822081

Architectural
Services
Planning
Building Regs
On Site Supervision
Landscape Design

e-mail: info@jjrdesigns.com

Client:
ARONEL COTTAGE NURSING HOME

Project:
HIGHFIELD RD , BOGNOR REGIS
ARONEL COTTAGE NURSING HOME
PO22 8BQ

Drawing Title:
PROPOSED ELEVATIONS & SECTION

Issue status:
Outline proposals ☐ Production information ☐ Scheme design ☐
Tender drawing ☐ Detail design ☐ Contract drawing ☐

Scale: 1:100	Drawn: V. Botezat	Checked: R. Stefanski	Date: 05.12.2019
Job No: 1409	Drawing No: 108	Revision:	

