



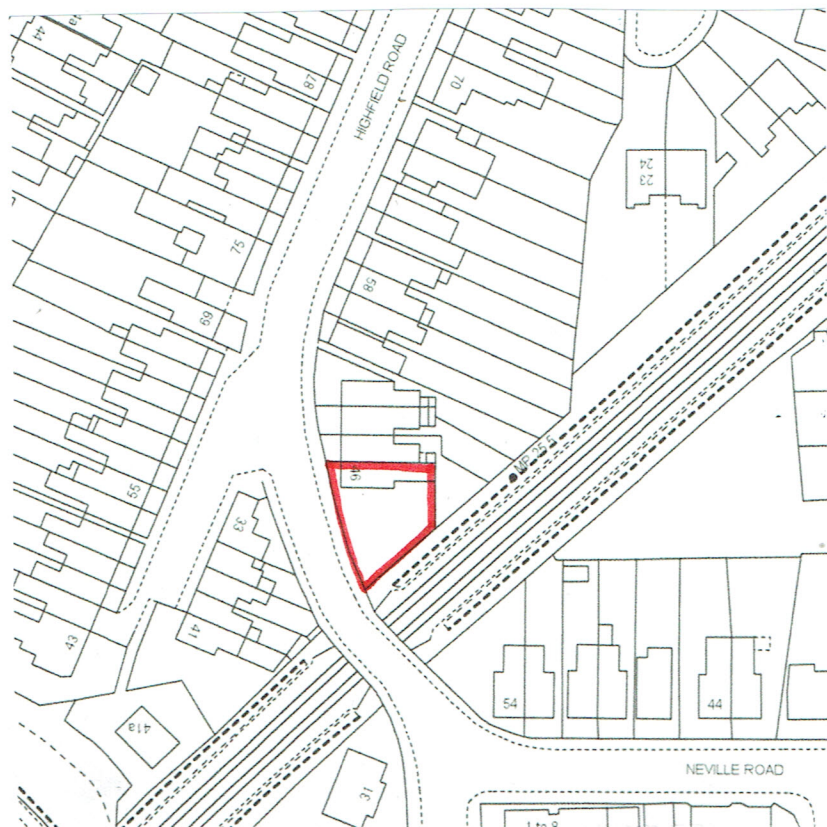

LOCATION PLAN 1:1250

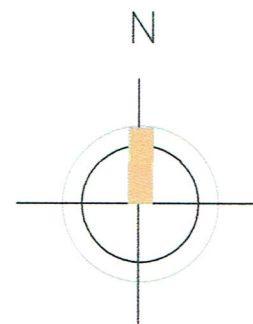

SITE PLAN 1:500

AMdesign

ARCHITECTURE DESIGN DEVELOPMENT
Leeza Aldis-Hobbs ARB RIBA SPAB

Mob: 07756 329400
e-mail: leeza@amdesignltd.co.uk

PROJECT
**46 HIGHFIELD ROAD
BOGNOR REGIS
WEST SUSSEX
PO22 8PH**
PROJECT STAGE
PLANNING

DRAWING
**LOCATION & SITE PLAN
NEW PORCH**

DRAWING No
206/01

REVISION

SCALE 1:1250 1:500
DATE MAY 2017

DRAWN LA
CHECKED

LETTER	REVISION	DATE

This scheme is subject to town planning and all other necessary consents. All dimensions and levels to be checked on site. This drawing is to be read in conjunction with other relevant drawings and documents. Report all discrepancies to the Architect before work commences. AM Design is the trading name of AM Design Ltd © AM Design Ltd. All rights reserved.