



0 m 1 m 2 m 3 m 4 m

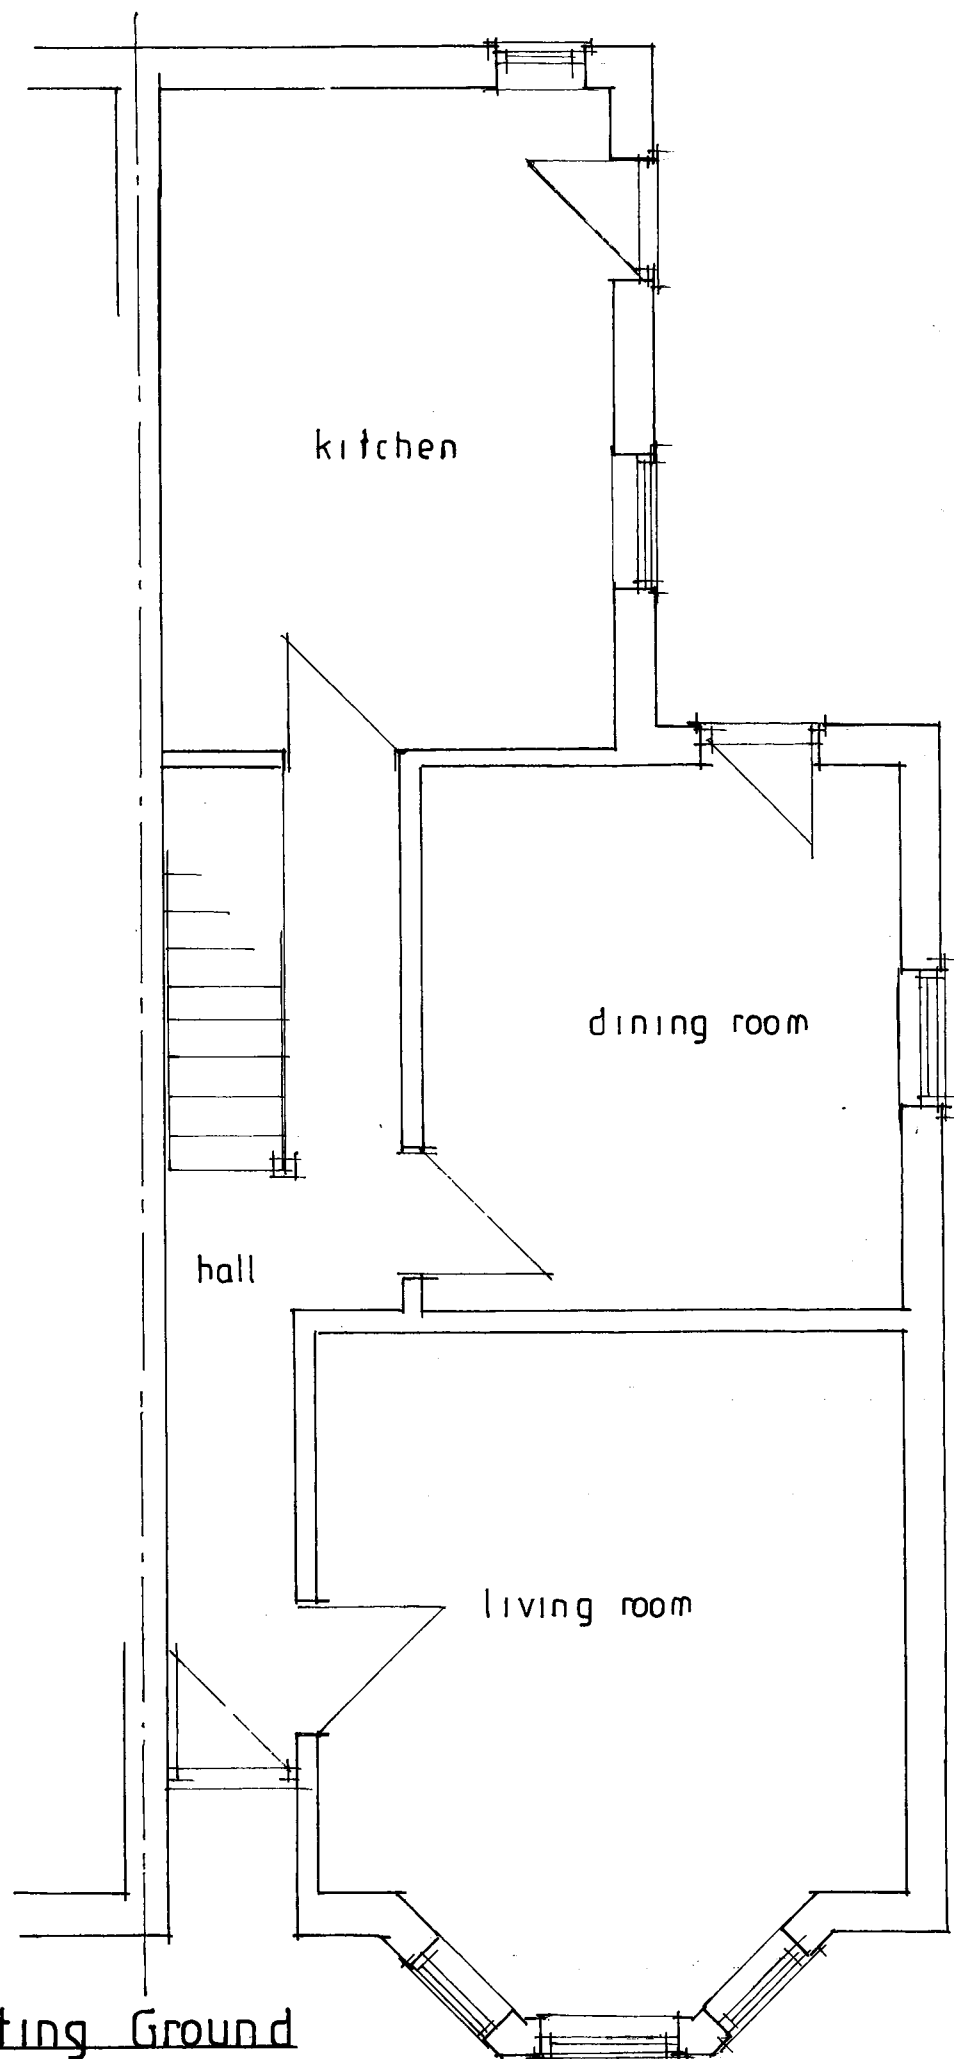

Existing Ground
Floor Plan

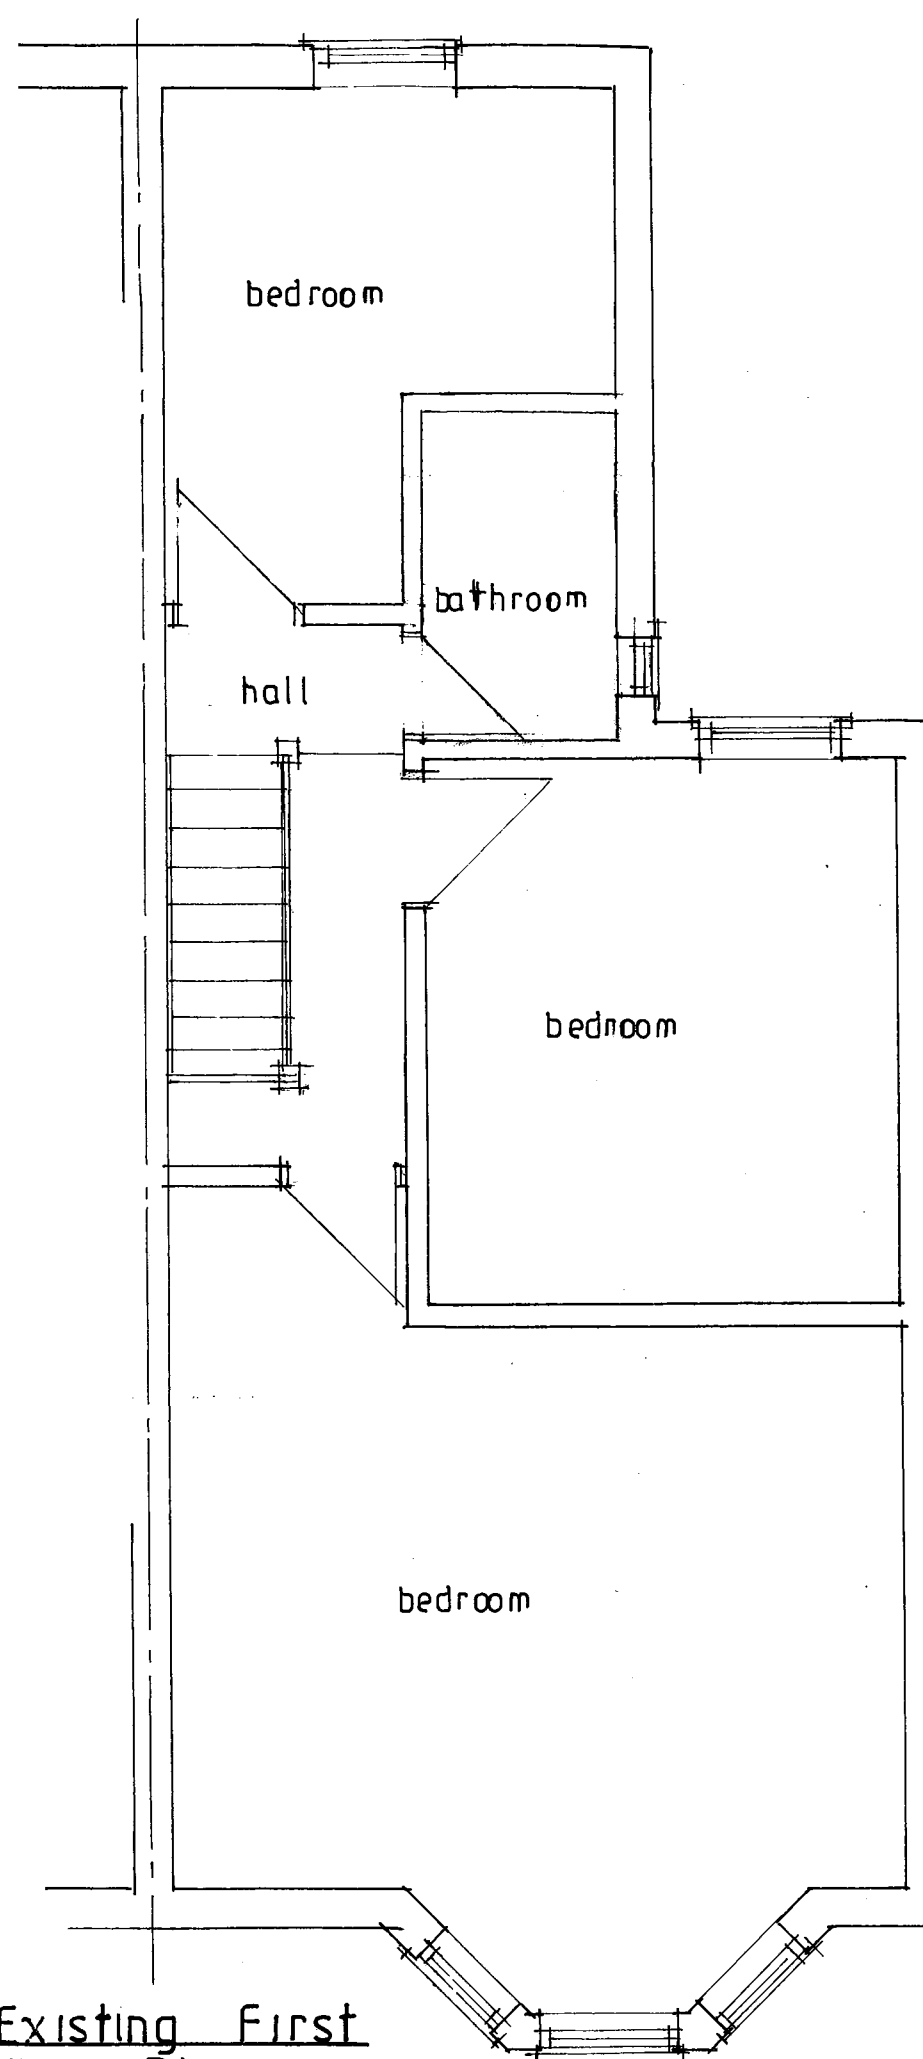

Existing First
Floor Plan

J P Tupper Associates
20 Sudley Road
Bognor Regis
West Sussex

48 Neville Road,
Bognor Regis,
West Sussex.
PO22 8BJ

Proposed HMO Conversion.

Existing Ground & First Floor
Plans.

Scale: 1:50.

Dwg No.: 7321/01

Date: September 2016

All dimensions to be checked on site.
Do not scale except for planning purposes