



Proposed Ground
Floor Plan

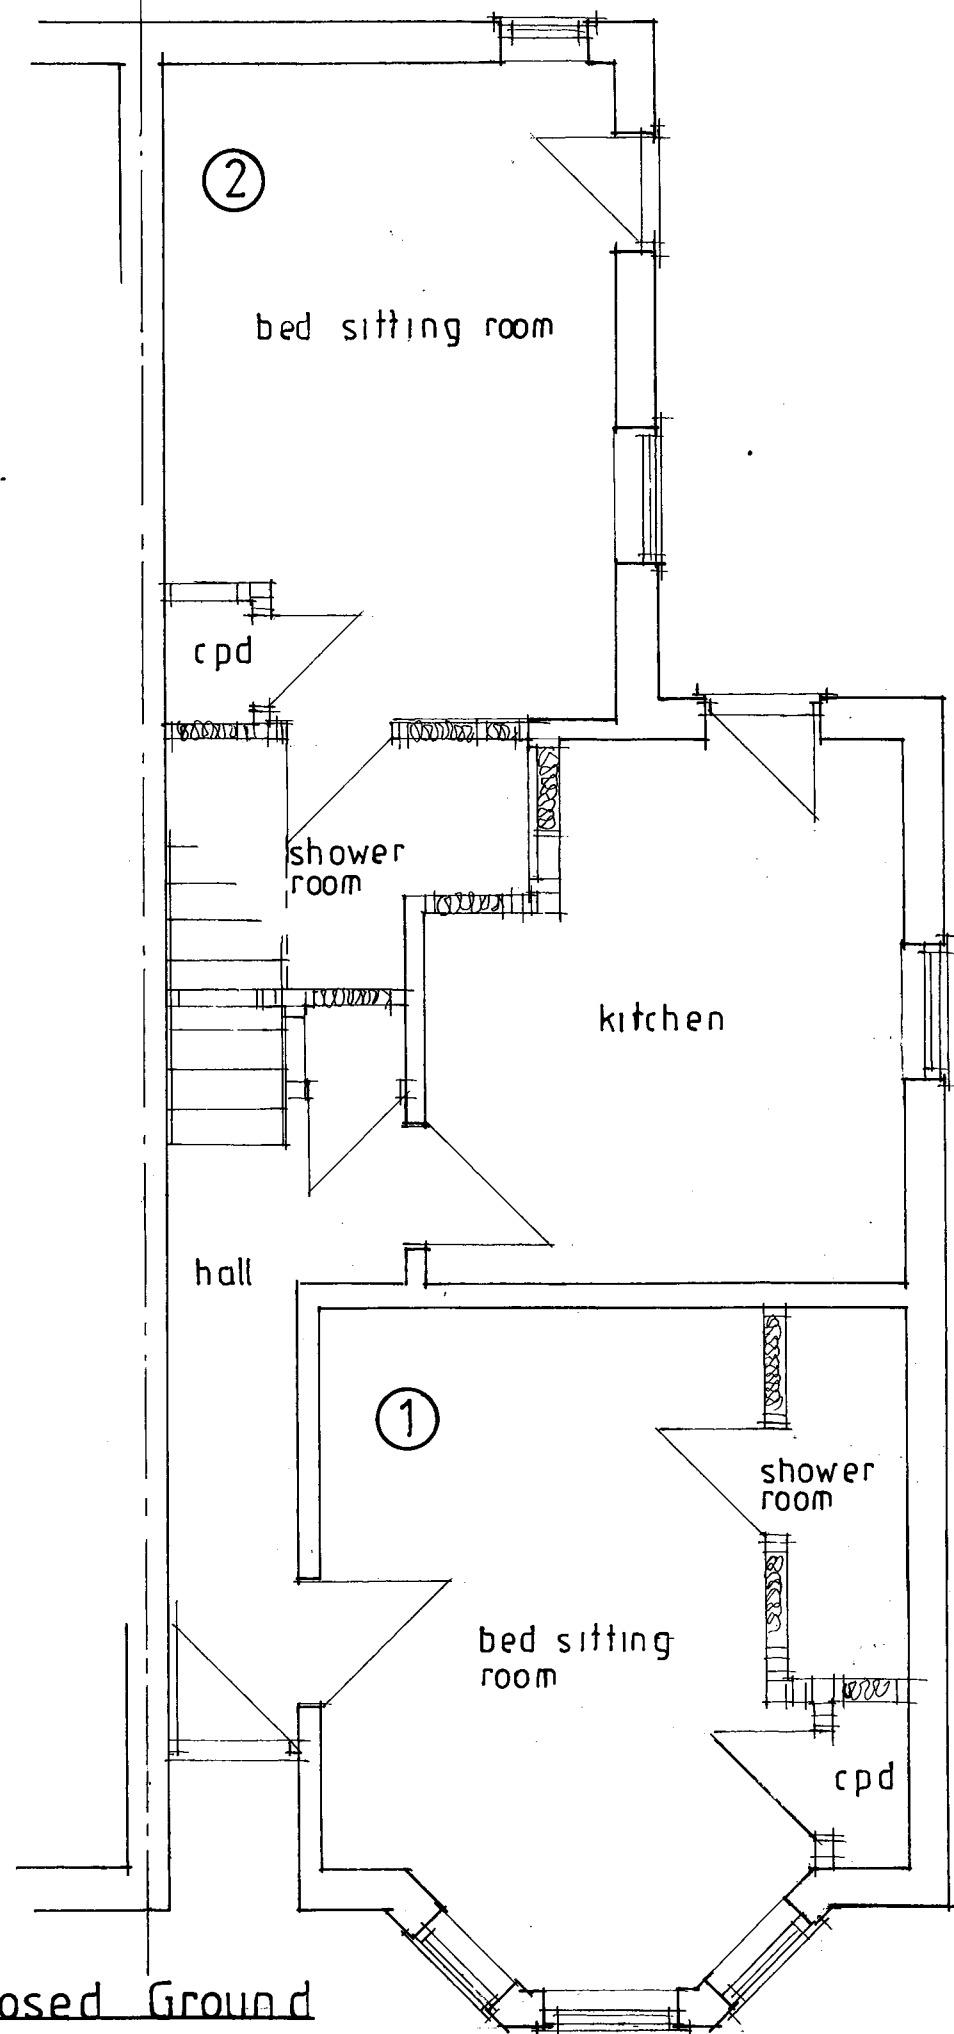

Proposed First
Floor Plan

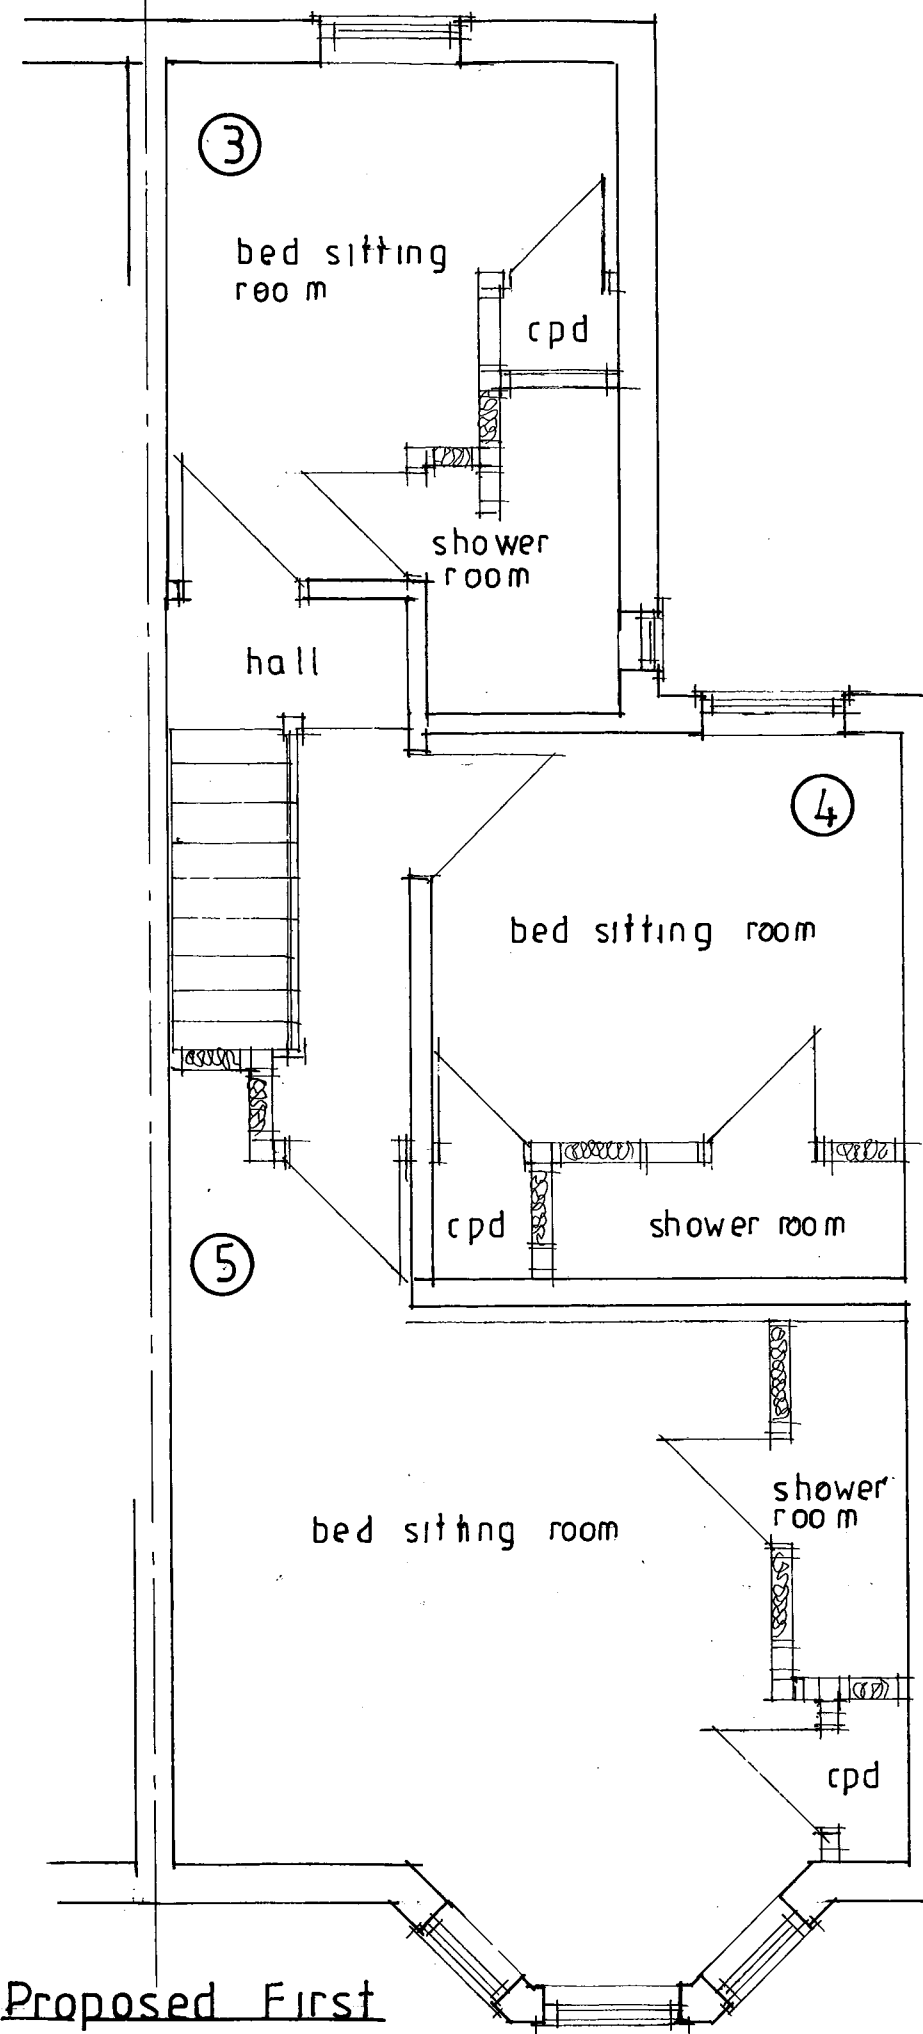

0 m 1 m 2 m 3 m 4 m

J P Tupper Associates
20 Sudley Road
Bognor Regis
West Sussex
48 Neville Road,
Bognor Regis,
West Sussex.
PO22 8BJ

Proposed HMO Conversion.
Proposed Ground & First Floor
Plans.

Scale: 1:50. Drg No.: 7321/02

Date: September 2016

All dimensions to be checked on site.
Do not scale except for planning purposes